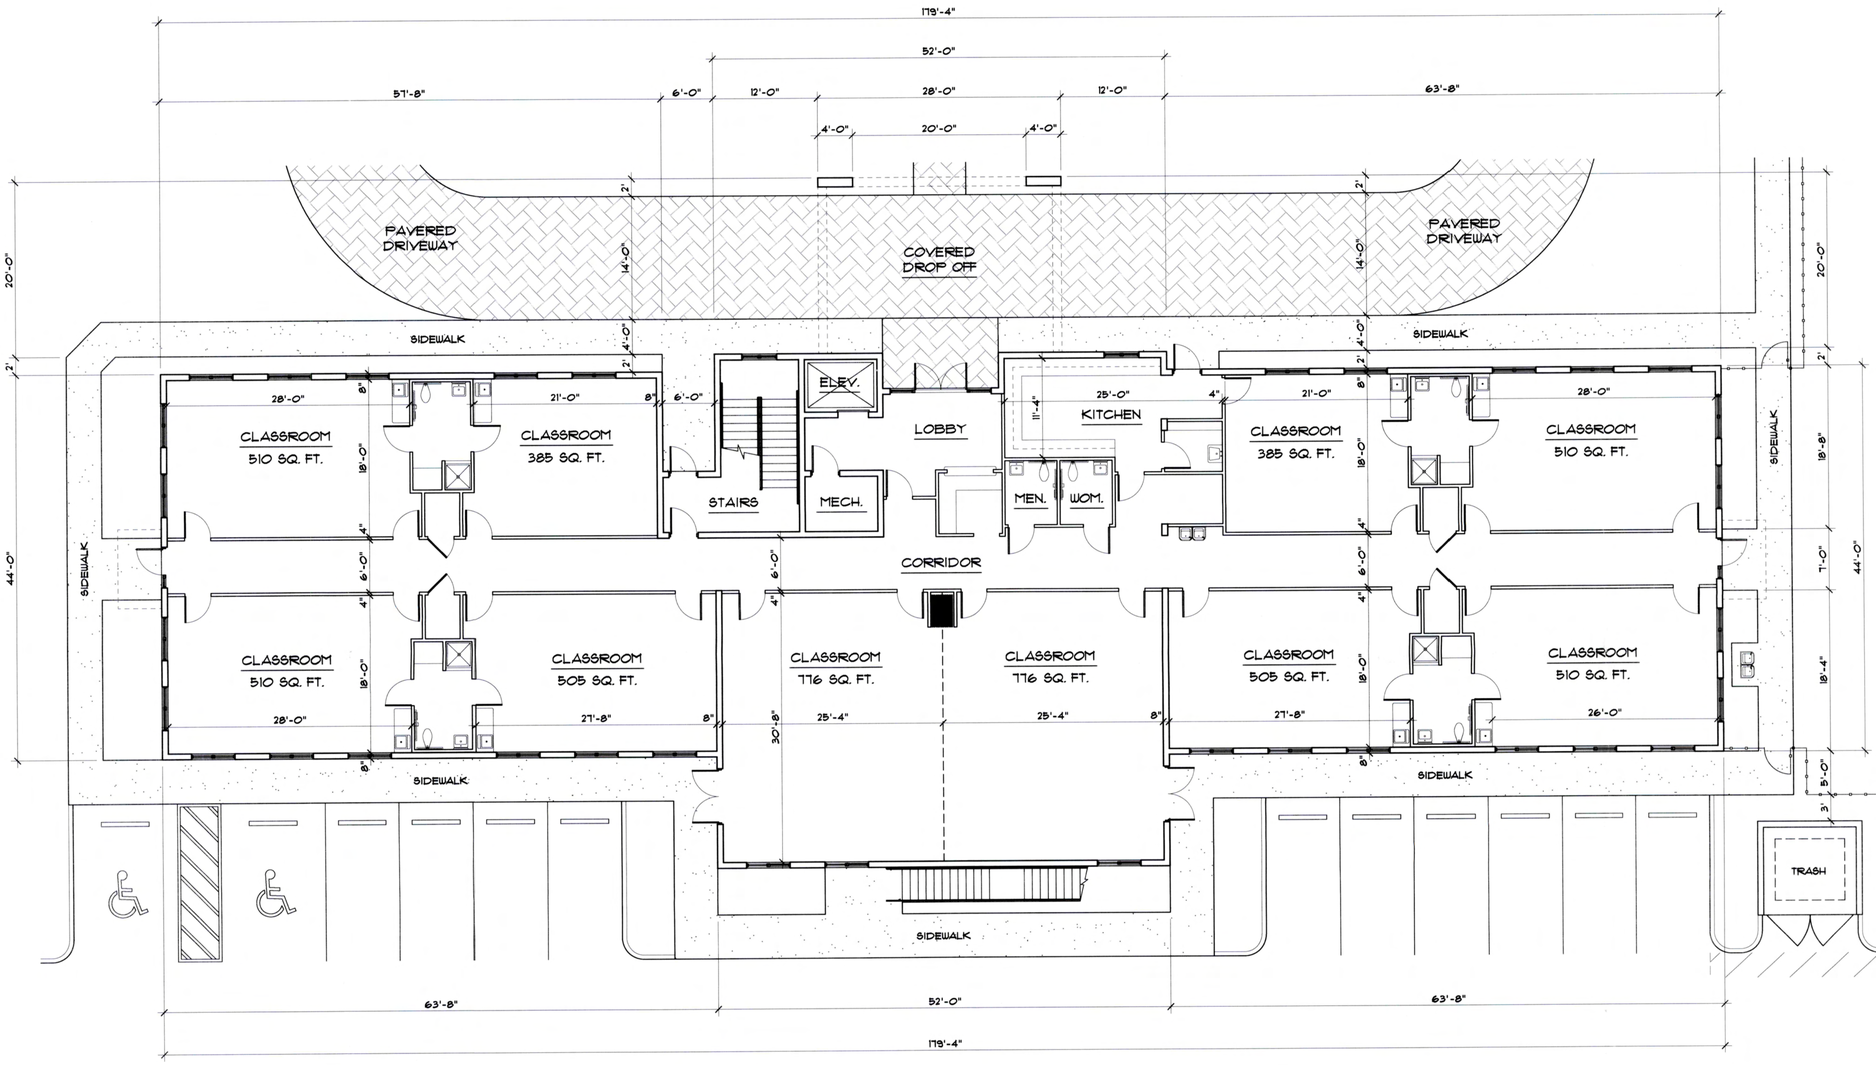

N

PROPOSED FIRST FLOOR PLAN ——— 1/8" = 1'-0"

9,090 SQ. FT.

RECEIVED
21.005
AUG 13 2012
ZONING HEARINGS SECTION
MIAMI-DADE PLANNING AND ZONING DEPT.
BY

REVISIONS :

HIGHER LEARNING EDUCATIONAL CENTER AND 6 RESIDENTIAL LOTS

FOLIO # 30-4910-003-0050

VACANT LAND ON SW 15th STREET AND 147th AVENUE

Corporation Licence #AA0003598

Architectural Seal

JORGE I. VILLAVICENCIO NO. AR0012110

VILLA & ASSOCIATES INC.

ARCHITECTURE - PLANNING - INTERIOR DESIGN

7344 SW 48 STREET - MIAMI FL 33155 - (305) 661-5151

CONSULTANT :

DATE :	SCALE :
08-06-'12	1/8"

DATE SUBMITTED FOR BIDS:

—

DRAWING NO :

A-4 OF 7

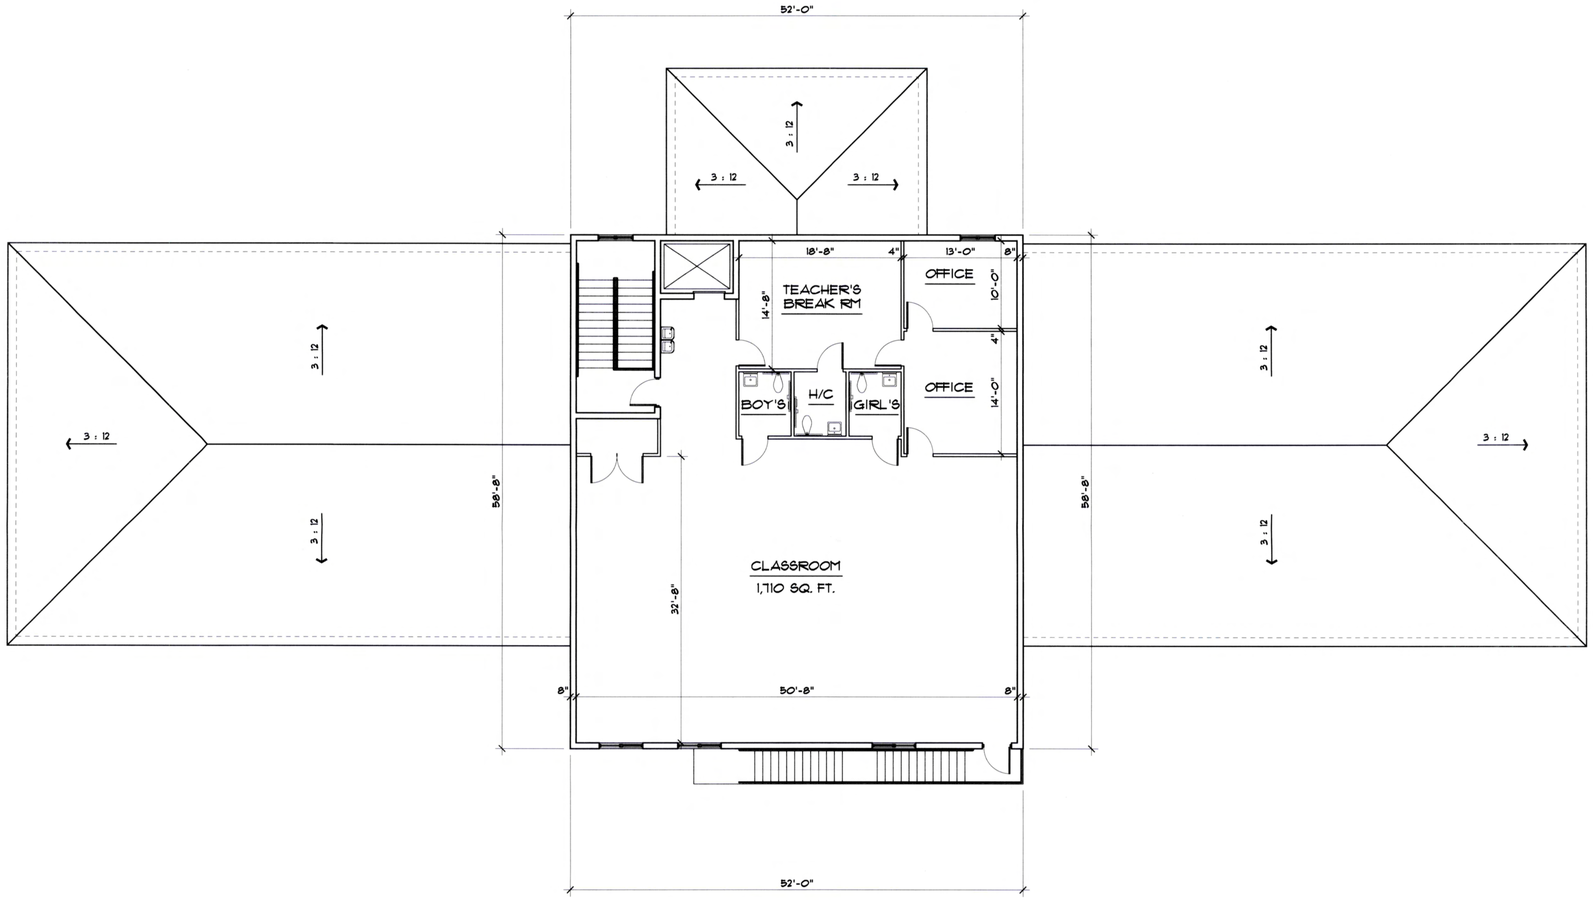

N

PROPOSED SECOND FLOOR PLAN —— 1/8" = 1'-0"

3,051 SQ. FT.

RECEIVED
AUG 13 2012
ZAB-935
ZONING HEARINGS SECTION
MIAMI-DADE PLANNING AND ZONING DEPT.
BY

REVISIONS :

HIGHER LEARNING EDUCATIONAL CENTER AND 6 RESIDENTIAL LOTS

FOLIO # 30-4910-003-0050

VACANT LAND ON SW 15th STREET AND 147th AVENUE

Corporation Licence #AA0003589

Architectural Seal

JORGE L. VILLAVICENCIO NO. AR0012710

VILLA & ASSOCIATES INC.

ARCHITECTURE - PLANNING - INTERIOR DESIGN

7344 SW 48 STREET - MIAMI FL 33155 - (305) 661-8181

CONSULTANT :

DATE :	SCALE :
08-06-'12	1/8"

DATE SUBMITTED FOR BDS:

—

DRAWING NO :

A-5 OF 7