SW 97TH AVE. ELEVATION - SOUTH LOT (1 / A-5.0)

32' 16' 8' 0

SCALE: 1/8" = 1'-0"

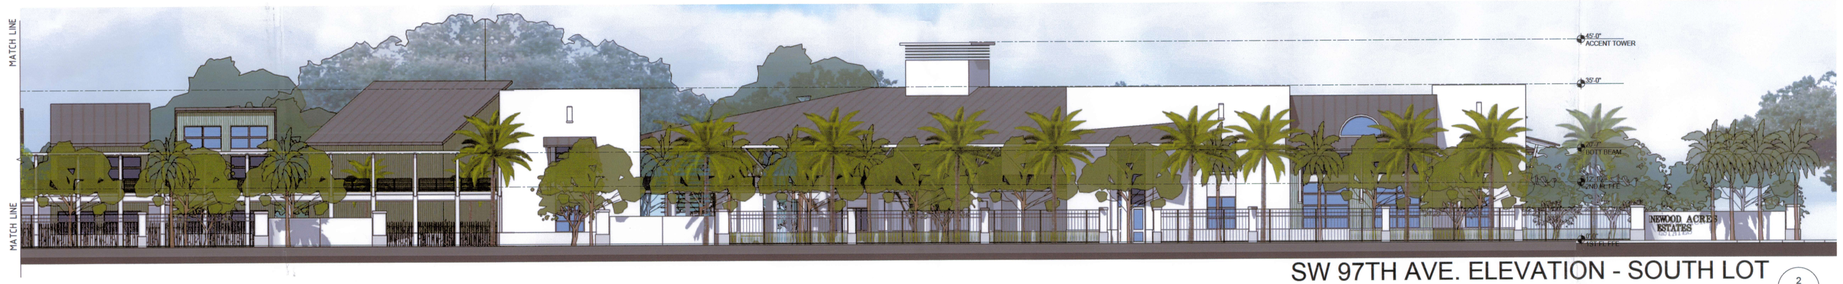

SW 97TH AVE. ELEVATION - SOUTH LOT (2 / A-5.0)

32' 16' 8' 0

SCALE: 1/8" = 1'-0"

SW 97TH AVE. ELEVATION - NORTH LOT (3 / A-5.0)

32' 16' 8' 0

SCALE: 1/8" = 1'-0"

SW 96TH STREET ELEVATION - SOUTH LOT (4 / A-5.0)

32' 16' 8' 0

SCALE: 1/8" = 1'-0"

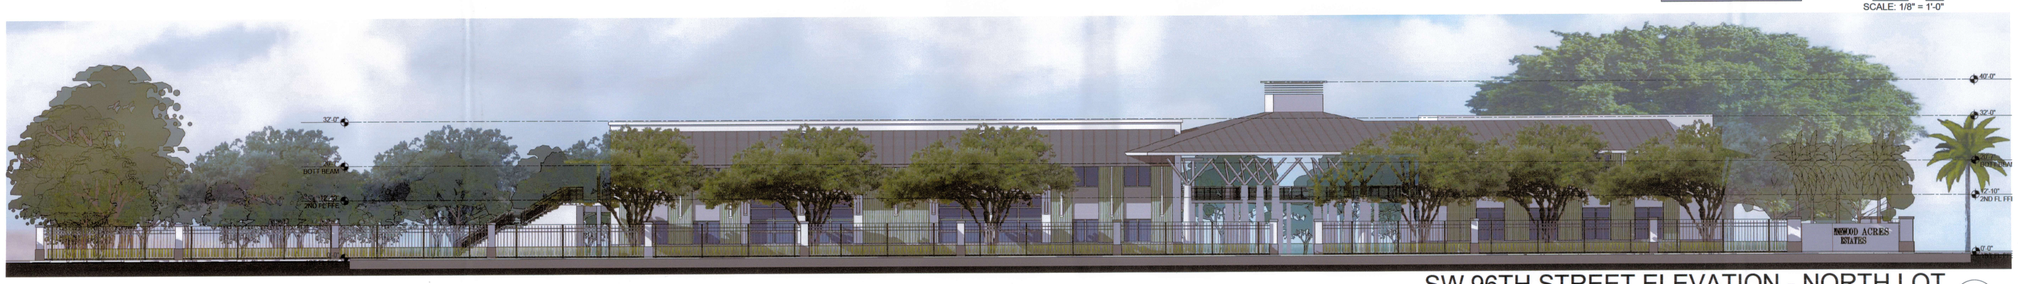

SW 96TH STREET ELEVATION - NORTH LOT (5 / A-5.0)

32' 16' 8' 0

SCALE: 1/8" = 1'-0"

CIVICA
ARCHITECTURE & URBAN DESIGN
8323 NW 12th St. Suite 106
Doral, FL 33126
tel: 305.593.9959
AA #26001093
www.civicagroup.com
info@civicagroup.com

PROJECT:

SOMERSET ACADEMY AT PINEWOOD ACRES

9500 SW 97TH AVE
MIAMI, FL 33176

APPLICANT:

- LONES FAMILY, LP.
- PINEWOOD ACRES SCHOOL INC.
- LEE S. JUDY C. LONES

ISSUED FOR:

D.I.C. SUBMITTAL

CIVICA PROJECT No :

129915

No.	DATE	REVISION	BY
6	12.04.2015	DERM (TREE DIVISION)	IAF

DRAWN BY	APPROVED BY
AD, TM	RL
DATE	SCALE:
JAN. 26, 2015	AS SHOWN

RECEIVED
2/2-15L
JAN 05 2016
MIAMI-DADE COUNTY
DEPARTMENT OF REGULATORY AND ECONOMIC RESOURCES
DEVELOPMENT SERVICES
For DAH

SEAL/SIGNATURE

12.04.15

ROLANDO LLANES
AR - 0013160

This drawing is the property of CIVICA and is not to be reproduced or copied in whole or part. It is not to be used on any other project and is to be returned on request.
COPYRIGHT © 2015

SHEET TITLE

ELEVATIONS

SHEET NUMBER

A-5.0

SOUTHWEST AERIAL VIEW

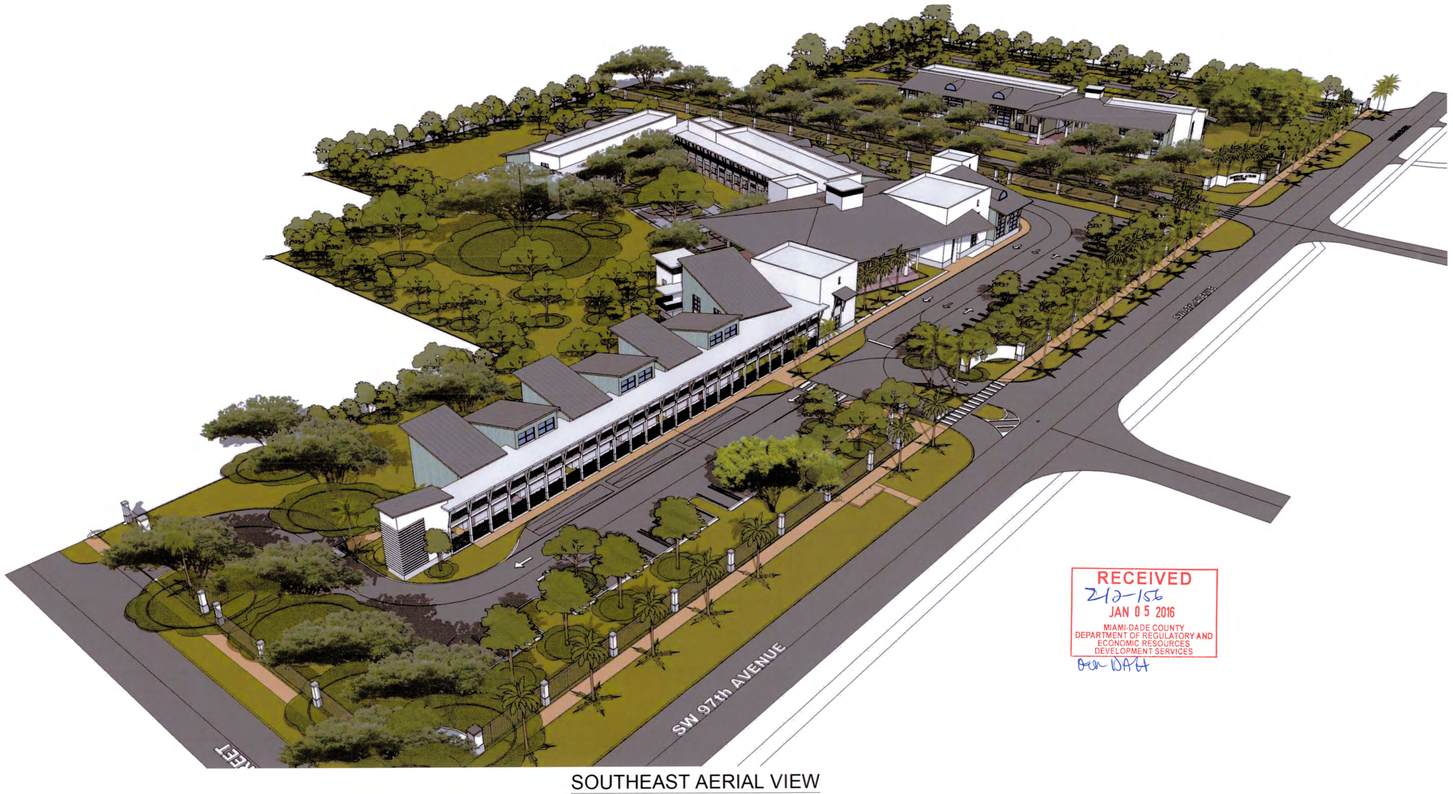

SOUTHEAST AERIAL VIEW

RECEIVED
2/2-156
JAN 05 2016
MIAMI-DADE COUNTY
DEPARTMENT OF REGULATORY AND
ECONOMIC RESOURCES
DEVELOPMENT SERVICES
Over DARA

CIVICA
ARCHITECTURE & URBAN DESIGN
8323 NW 12th St. Suite 106
Doral, FL 33126
tel: 305.593.9959
AA #26001093
www.civicagroup.com
info@civicagroup.com

PROJECT:

SOMERSET ACADEMY AT PINEWOOD ACRES

9500 SW 97TH AVE
MIAMI, FL 33176

APPLICANT:

- LONES FAMILY, LP.
- PINEWOOD ACRES SCHOOL INC.
- LEE S. JUDY C. LONES

ISSUED FOR:

D.I.C. SUBMITTAL

CIVICA PROJECT No :

129915

No.	DATE	REVISION	BY
3	07.28.2014	PUBLIC WORKS MEMO (T.E.D.)	TM
4	11.21.2014	PUBLIC WORKS MEMO (T.E.D.)	TM
6	12.04.2015	DERM (TREE DIVISION)	IAF

DRAWN BY	APPROVED BY
AD, TM	RL
DATE	SCALE:
JAN. 26, 2015	AS SHOWN

SEAL/SIGNATURE

12.04.15

ROLANDO LLANES
AR - 0013160

This drawing is the property of CIVICA and is not to be reproduced or copied in whole or part. It is not to be used on any other project and is to be returned on request.
COPYRIGHT © 2015

SHEET TITLE

CONCEPTUAL RENDITIONS

SHEET NUMBER

A-6.0