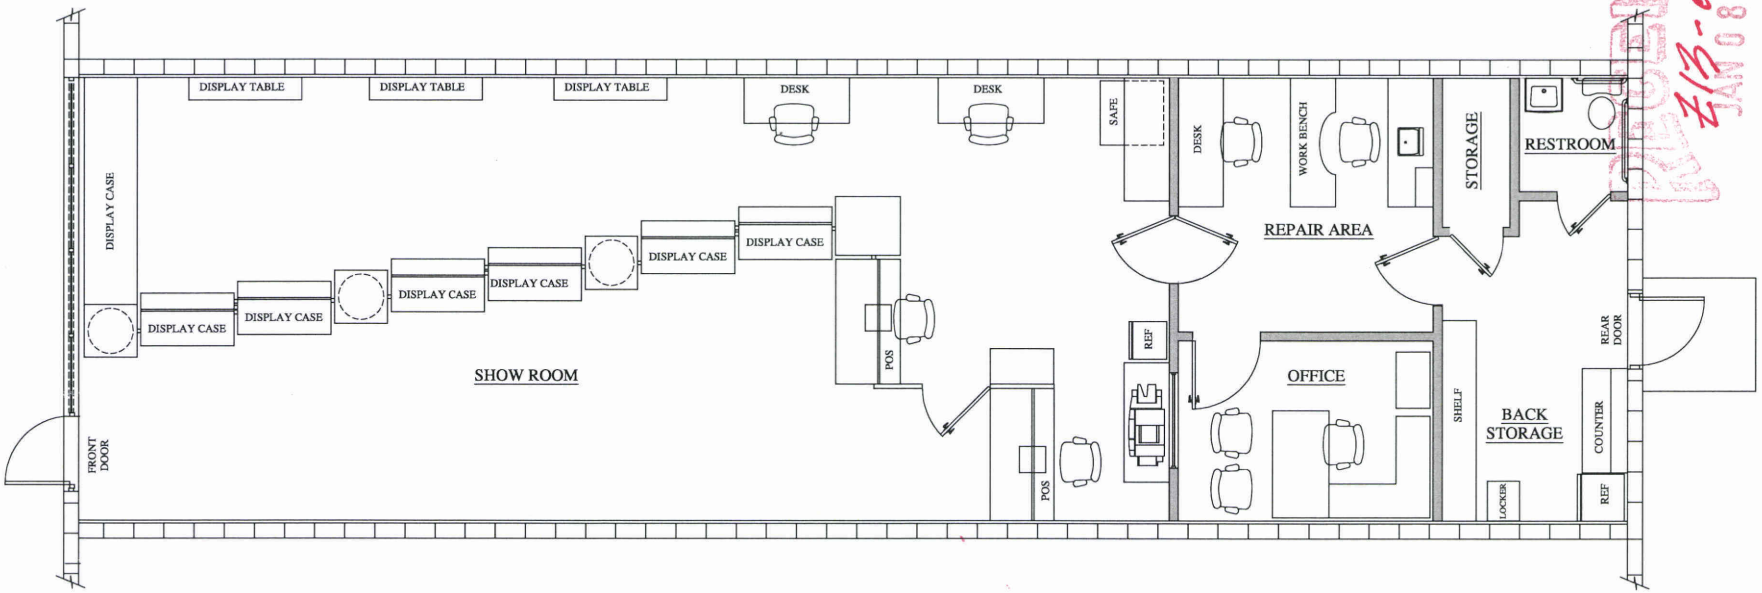

EXISTING SPACE PLAN
SCALE: 3/16"=1'-0"

RECEIVED
JAN 08 2013
Z13-003
ZONING PROCESSING SECTION
MIAMI-DADE PLANNING AND ZONING DEPT.
BY

MG JEWELERS

11700 SW 88ST , MIAMI FLORIDA

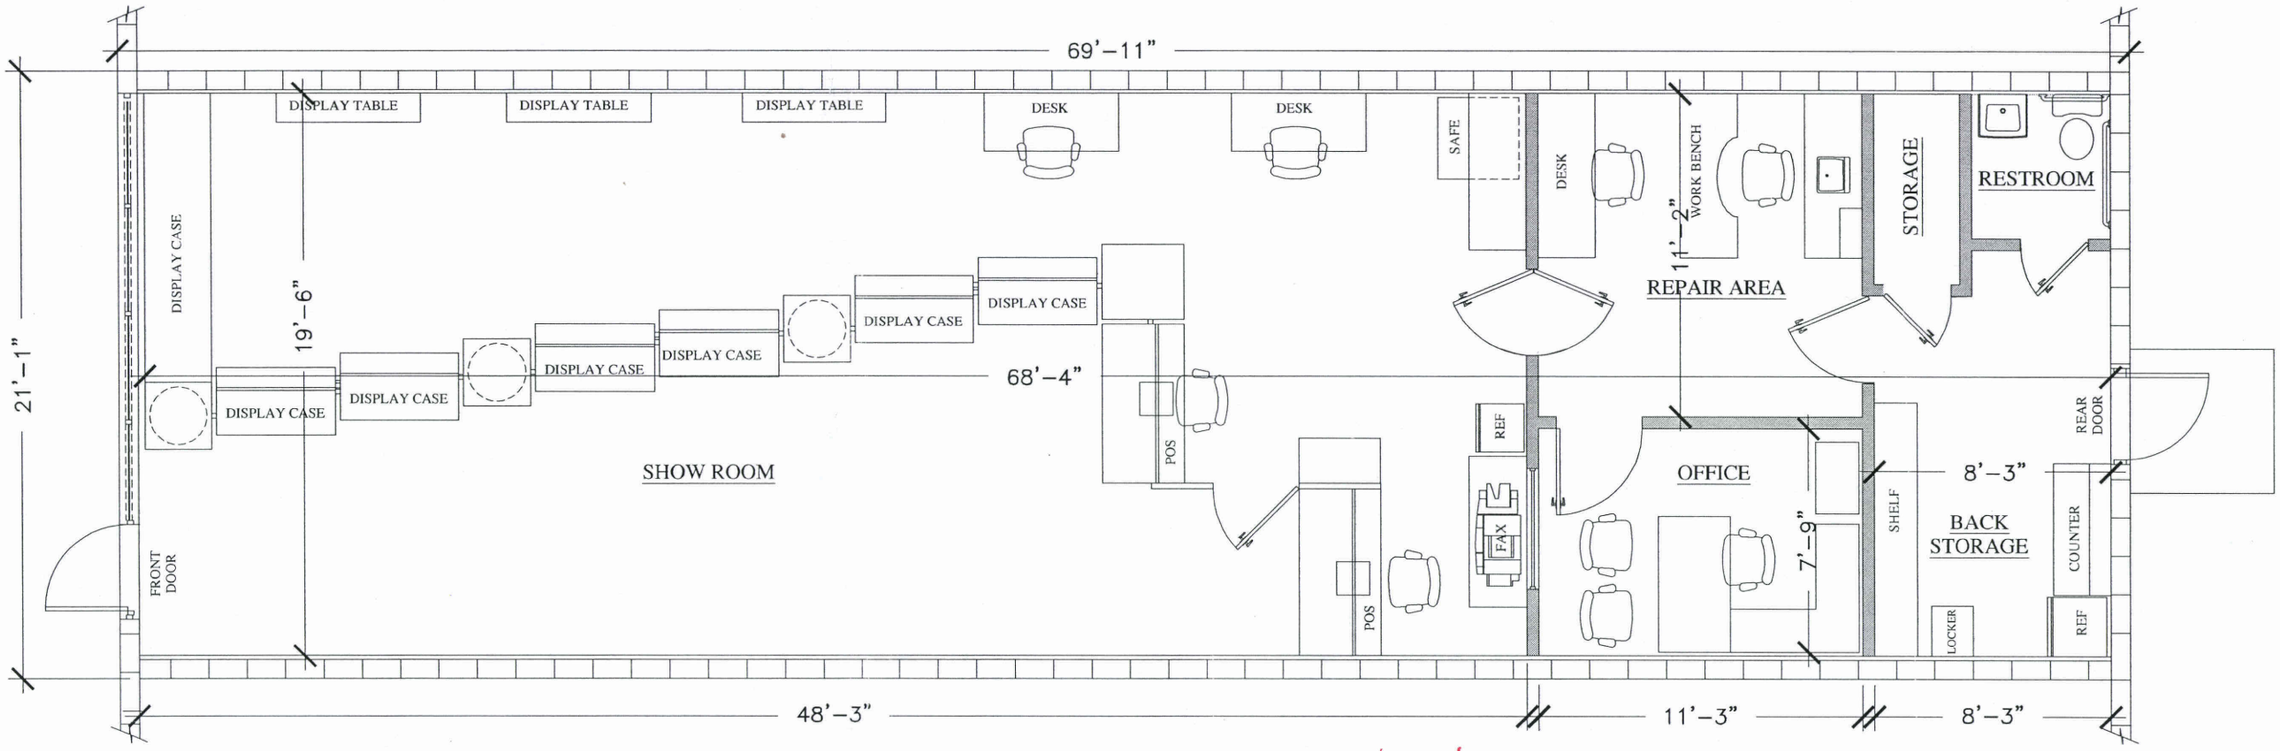

67.75
= 1428 ft

EXISTING SPACE PLAN
SCALE: 3/16"=1'-0"

RECEIVED
Z13-003
FEB 14 2013
ZONING HEARINGS SECTION
MIAMI-DADE PLANNING AND ZONING DEPT.
BY

NOTE: ALL INFORMATION ON DRAWING WAS FIELD VERIFIED.

MG JEWELERS

11760 SW 88ST , MIAMI FLORIDA

EXISTING JEWELRY SHOP

FLOOR PLAN

DATE: 02-11-13 PREPARED BY: ROGER PEREZ