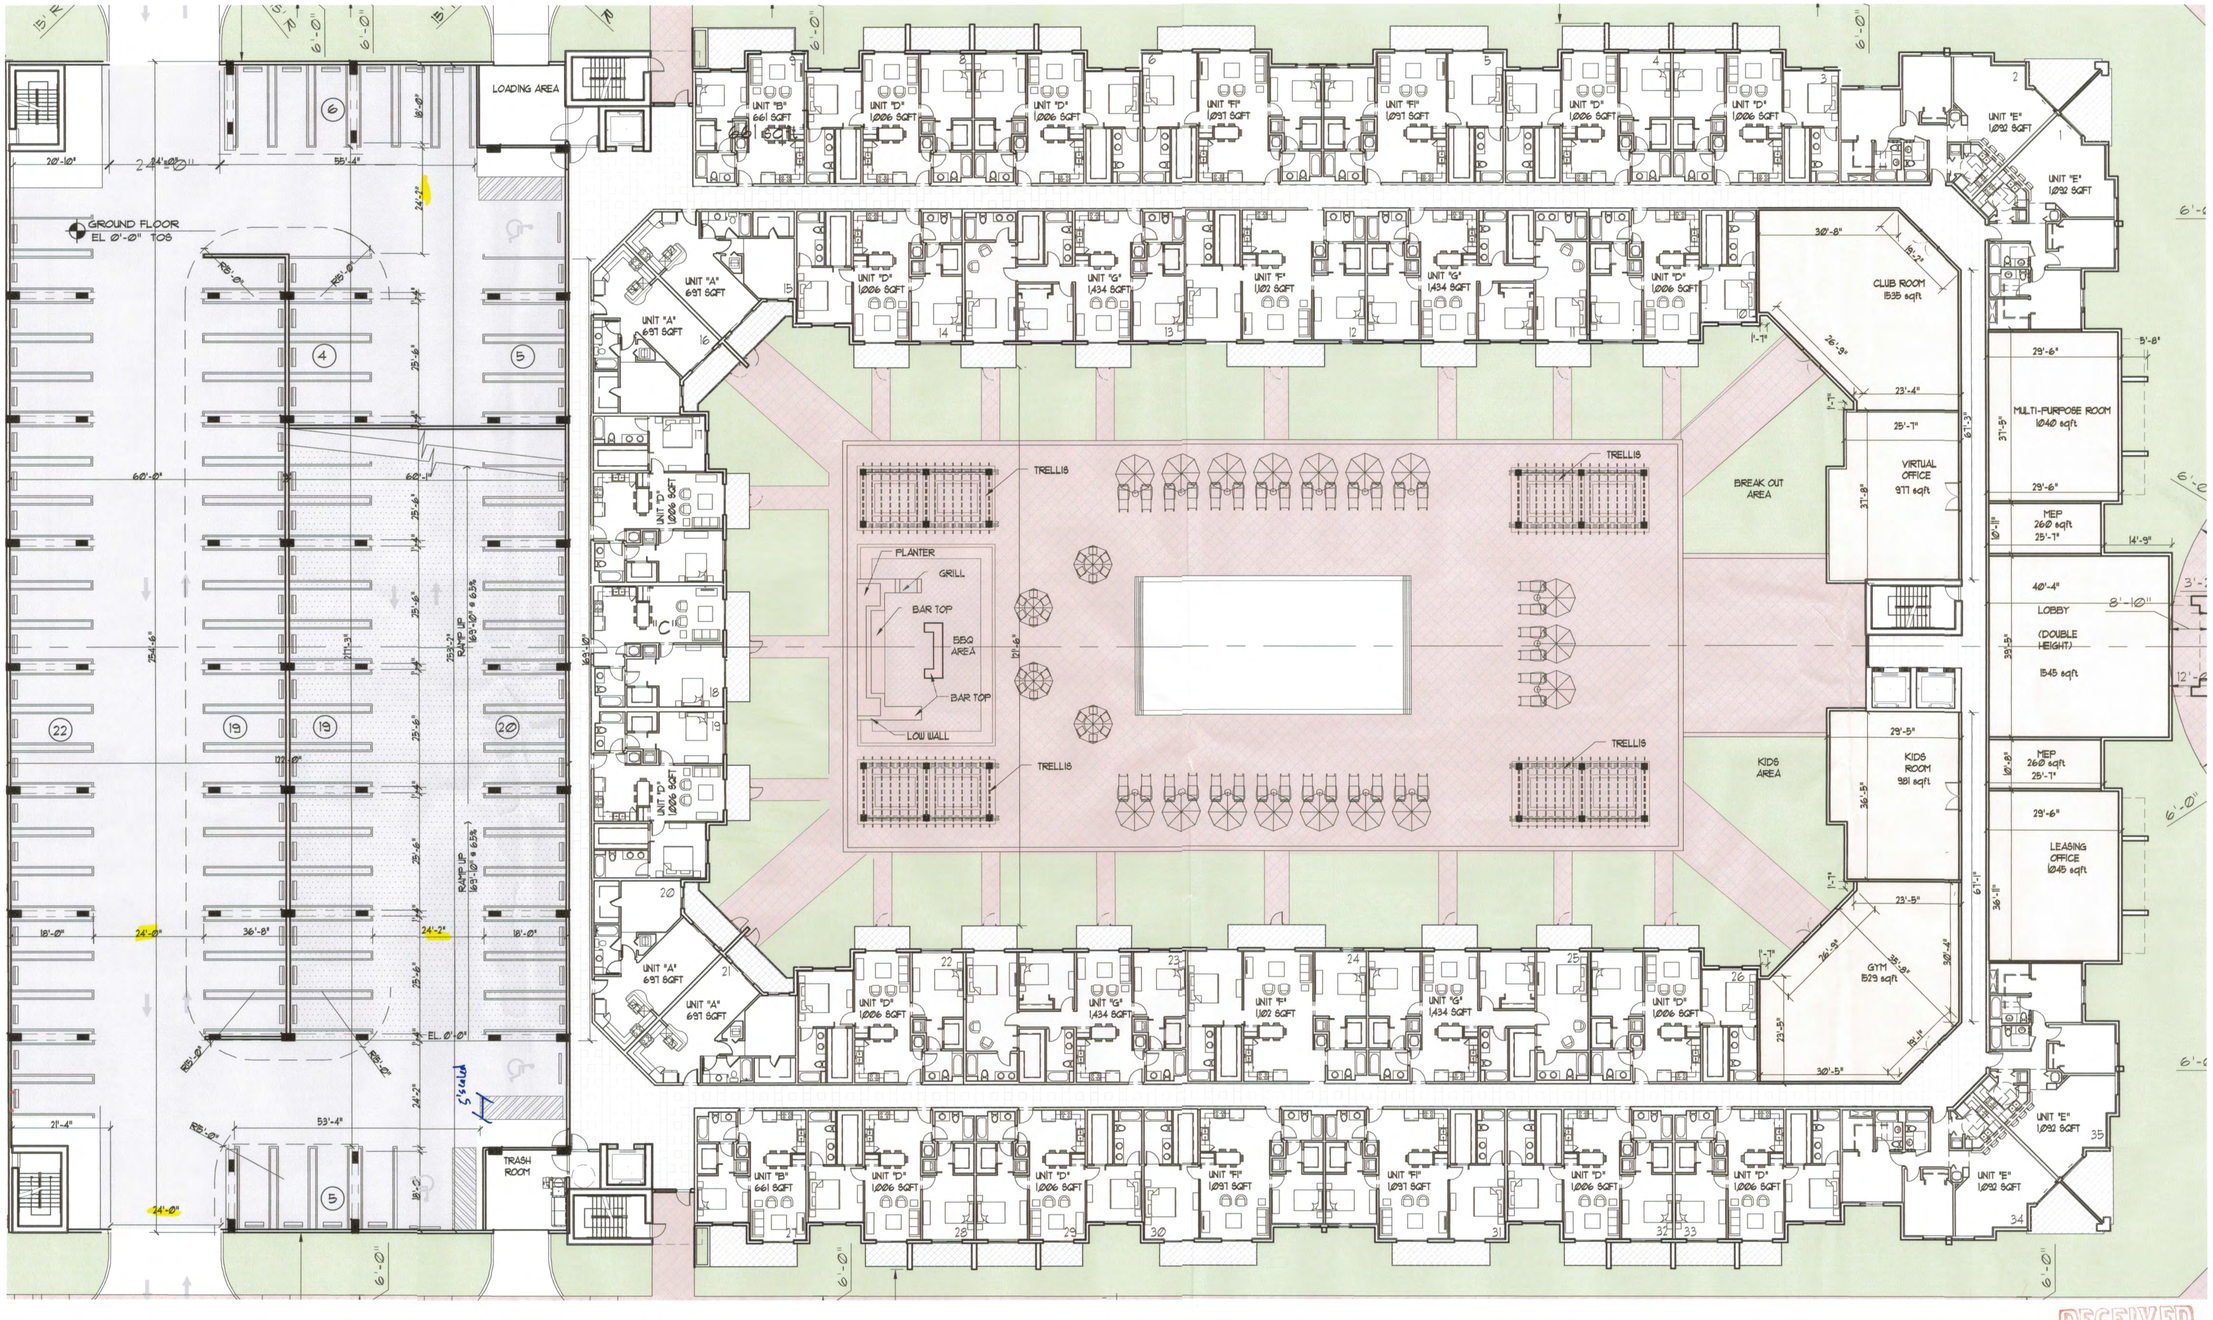

BEHAR · FONT
PARTNERS, P.A.
ARCHITECTURE · PLANNING · INTERIORS
135 San Lorenzo Avenue, Suite 610
Coral Gables, Florida 33146
TEL. (305) 740-5442 FAX (305) 740-5443
E-MAIL info@beharfont.com

SEAL:

DEC 0 5 2013

JAVIER FONT AR No. 12547

PROPOSED MULTI-FAMILY DEVELOPMENT

11200 BISCAYNE, LLC

BISCAYNE BOULEVARD and N.E. 112th ST
NORTH MIAMI, FLORIDA 33161

© 2013 BEHAR FONT PARTNERS, P.A. THE DESIGN AND DRAWINGS FOR THIS PROJECT ARE PROPERTY OF THIS ARCHITECT AND ARE PROTECTED UNDER THE COPYRIGHT PROTECTION ACT.

RECEIVED
DEC 19 2013
ZONING HEARINGS SECTION
MIAMI-DADE PLANNING AND ZONING DEPT.
BY

ENLARGED GROUND FLOOR PLAN

SCALE: 1/16" = 1'-0"

100 PARKING SPACES/GARAGE
TOTAL 35 UNITS

- 1 BR UNIT
- 2 BR UNIT
- 3 BR UNIT
- STUDIO

DATE:
09-10-13

PROJECT NO:
12-038

DRAWING NAME:

SHEET NO:
A-1.1

BEHAR·FONT
PARTNERS, P.A.
ARCHITECTURE • PLANNING • INTERIORS
135 San Lorenzo Avenue Suite 610
Coral Gables, Florida 33146
TEL: (305) 740-5442 FAX: (305) 740-5443
E-MAIL info@beharfont.com

SEAL:

DEC 0 6 2013

JAVIER FONT AR No. 12547

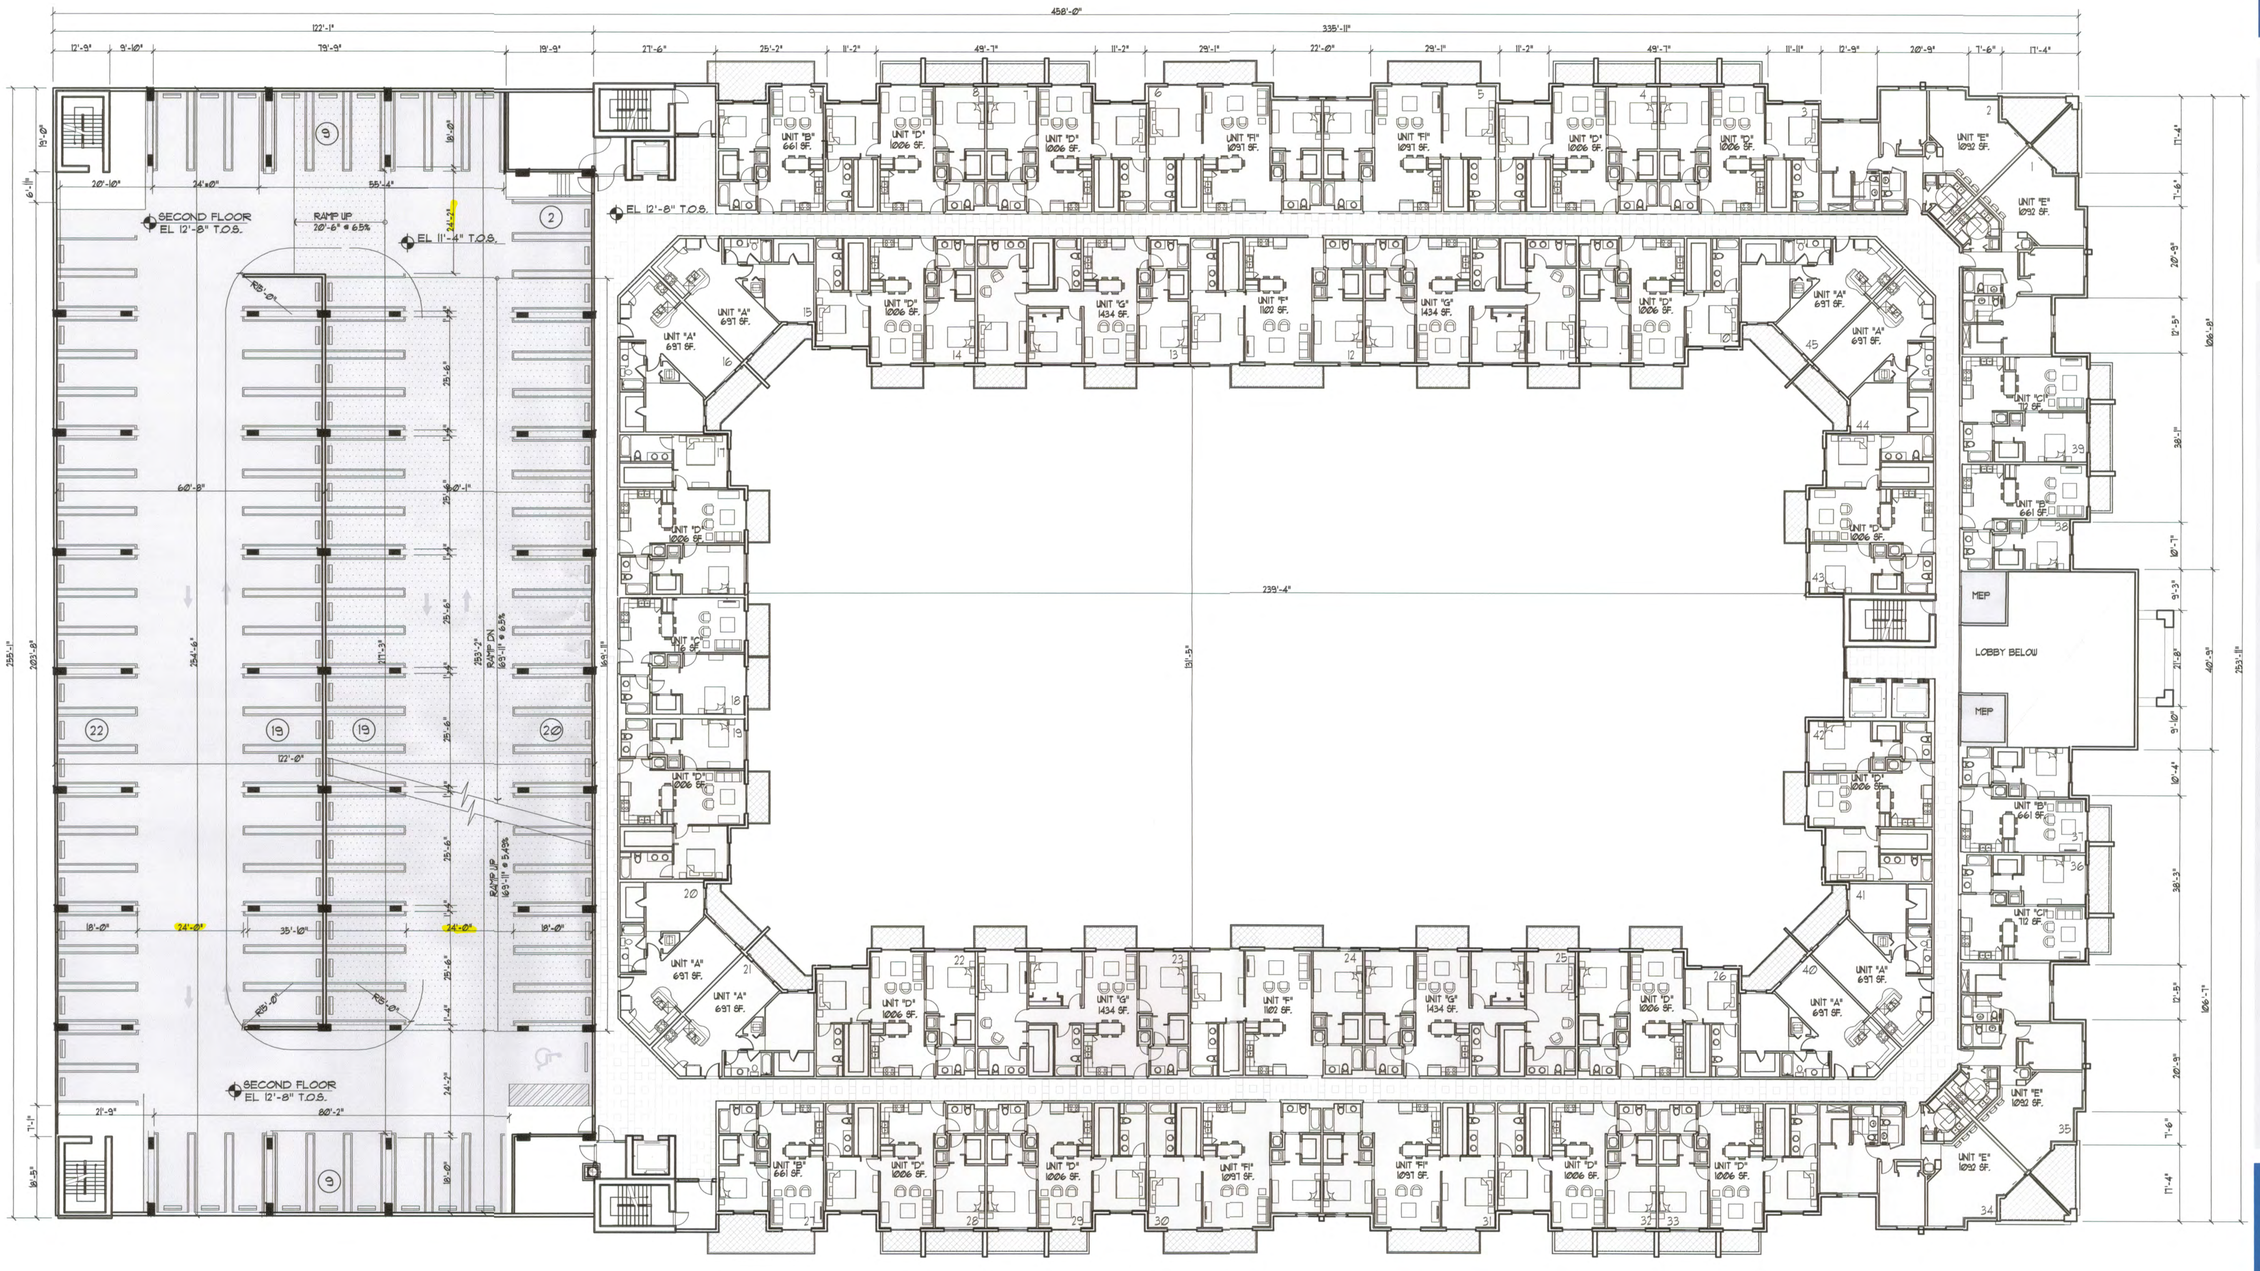

PROPOSED MULTI-FAMILY DEVELOPMENT

11200 BISCAYNE, LLC

BISCAYNE BOULEVARD and N.E. 112th ST
NORTH MIAMI, FLORIDA 33161

© 2013 BEHAR FONT PARTNERS, P.A. THE DESIGN AND DRAWINGS FOR THIS PROJECT ARE PROPERTY OF THIS ARCHITECT AND ARE PROTECTED UNDER THE COPYRIGHT PROTECTION ACT.

ENLARGED SECOND FLOOR PLAN

SCALE: 1/16" = 1'-0"

100 PARKING SPACES/FLOOR
TOTAL 45 UNITS

- 1 BR UNIT
- 2 BR UNIT
- 3 BR UNIT

DATE:
09-10-13
PROJECT NO:
12-038
DRAWING NAME:
SHEET NO:
A-1.2

RECEIVED
DEC 19 2013
ZONING HEARINGS SECTION
MIAMI-DADE COUNTY
BY

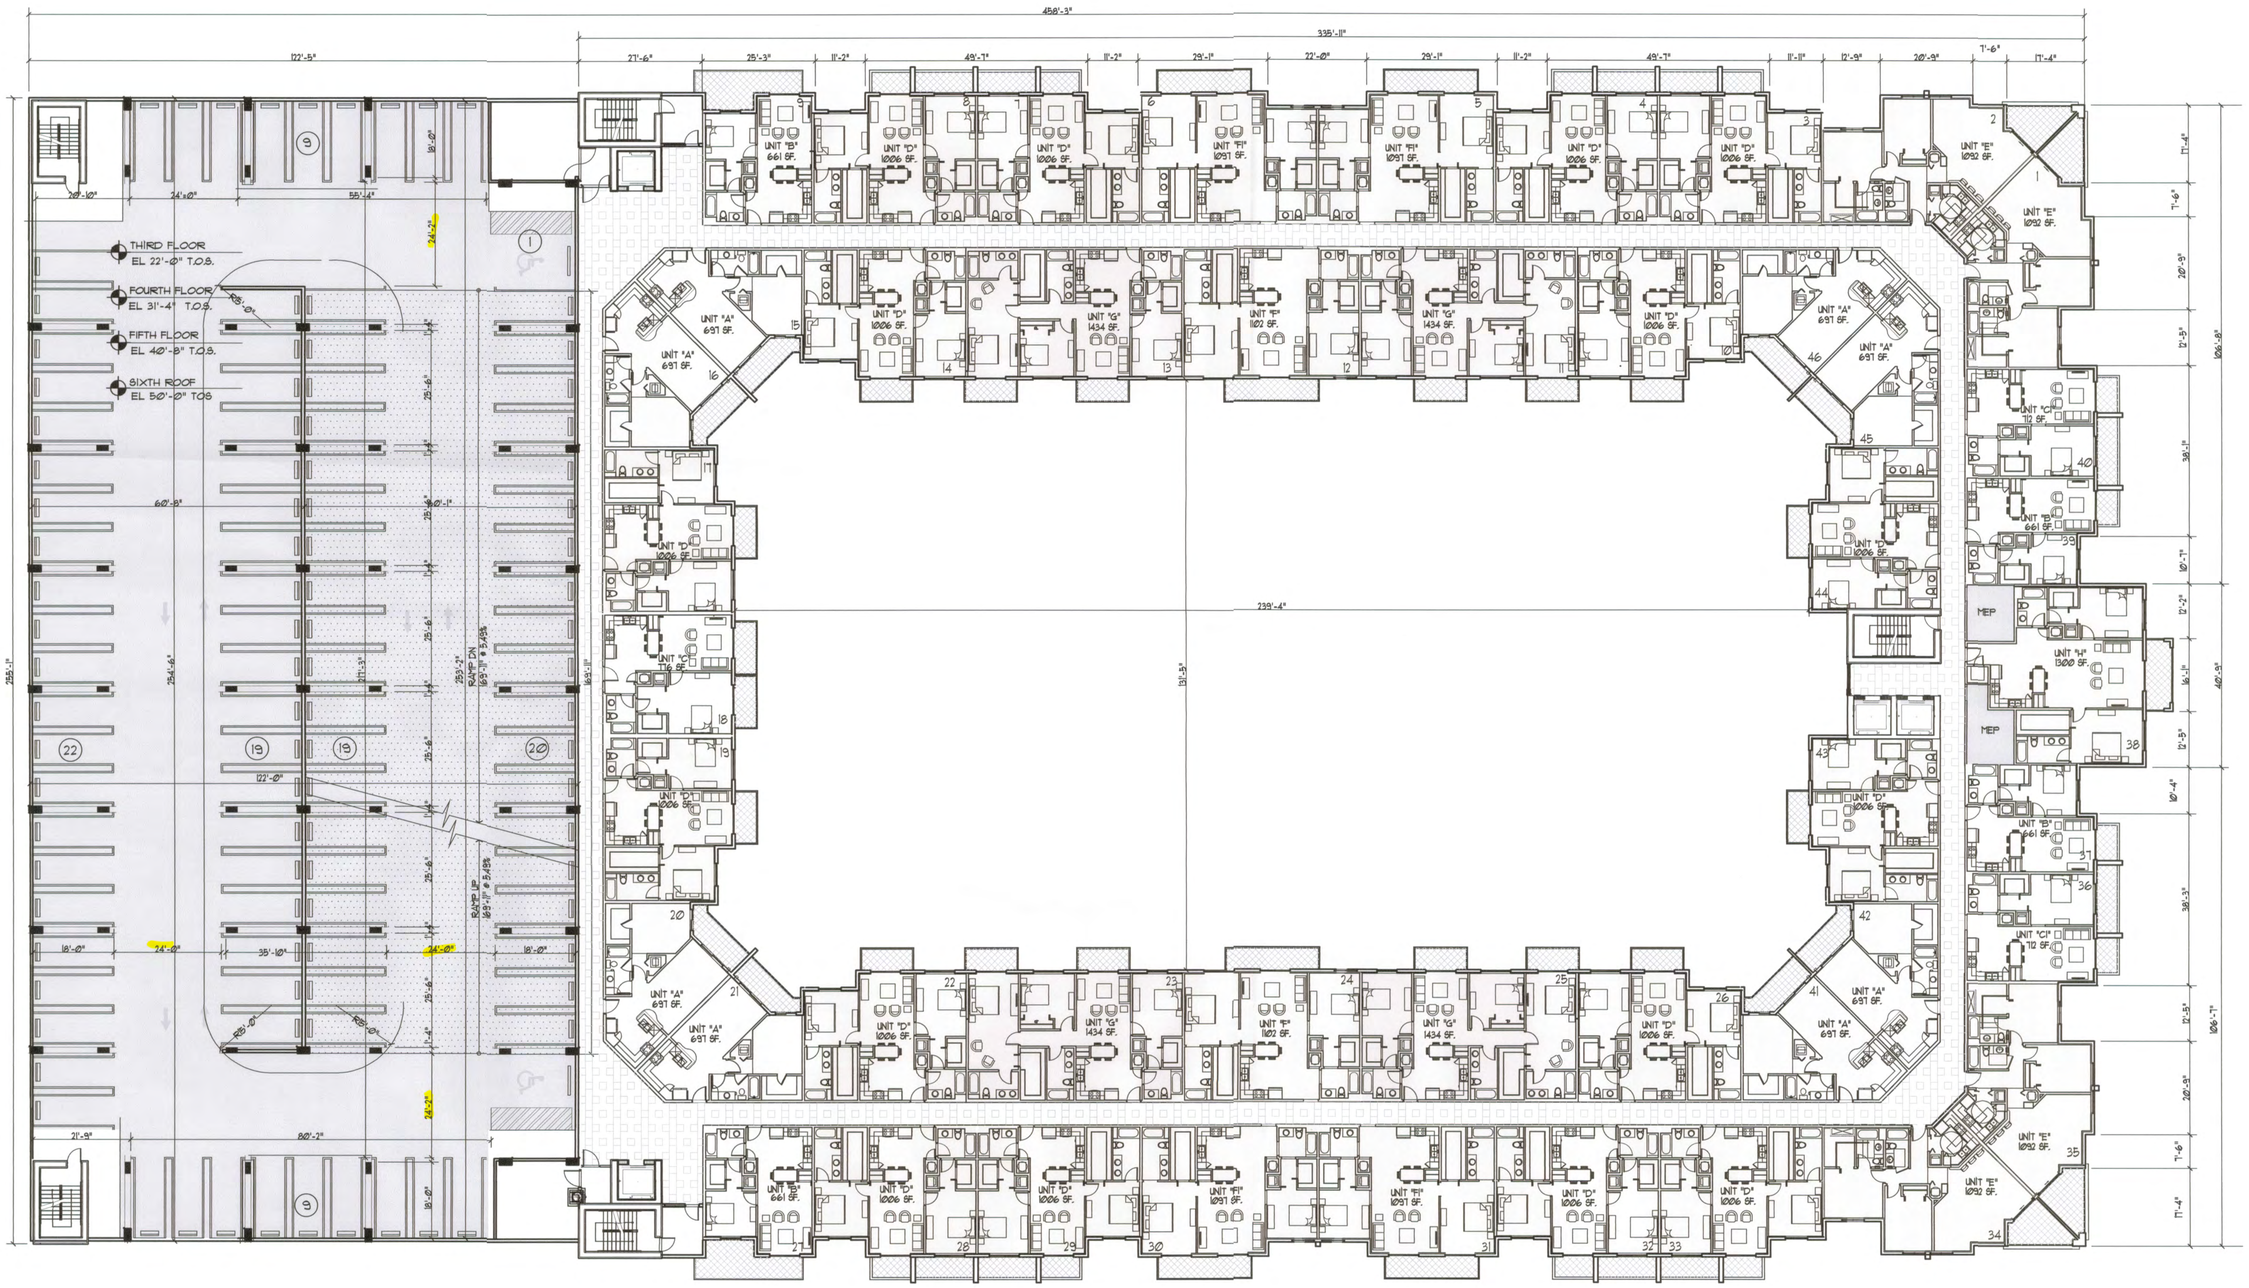

ENLARGED TYPICAL FLOOR PLAN(3-6)

SCALE: 1/16" = 1'-0"

99 PARKING SPACES/GARAGE
TOTAL 46 UNITS

- 1 BR UNIT
- 2 BR UNIT
- 3 BR UNIT
- STUDIO

BEHAR·FONT
PARTNERS, P.A.
ARCHITECTURE • PLANNING • INTERIORS
135 San Lorenzo Avenue, Suite 610
Coral Gables, Florida 33146
TEL. (305) 740-5442 FAX: (305) 740-5443
E-MAIL: info@beharfont.com

SEAL:

DEC 0 5 2013

JAVIER FONT AR No. 12547

PROPOSED MULTI-FAMILY DEVELOPMENT

11200 BISCAYNE, LLC

BISCAYNE BOULEVARD and N.E. 112th ST
NORTH MIAMI, FLORIDA 33161

© 2013 BEHAR FONT PARTNERS, P.A. THE DESIGN AND DRAWINGS FOR THIS PROJECT ARE PROPERTY OF THIS ARCHITECT AND ARE PROTECTED UNDER THE COPYRIGHT PROTECTION ACT.

DATE:
09-10-13
PROJECT NO:
12-038
DRAWING NAME:
SHEET NO:
A-1.3

RECEIVED
DEC 19 2013
ZONING HEARINGS SECTION
MIAMI-DADE COUNTY PLANNING & ZONING DEPT.
BY AH
213-029

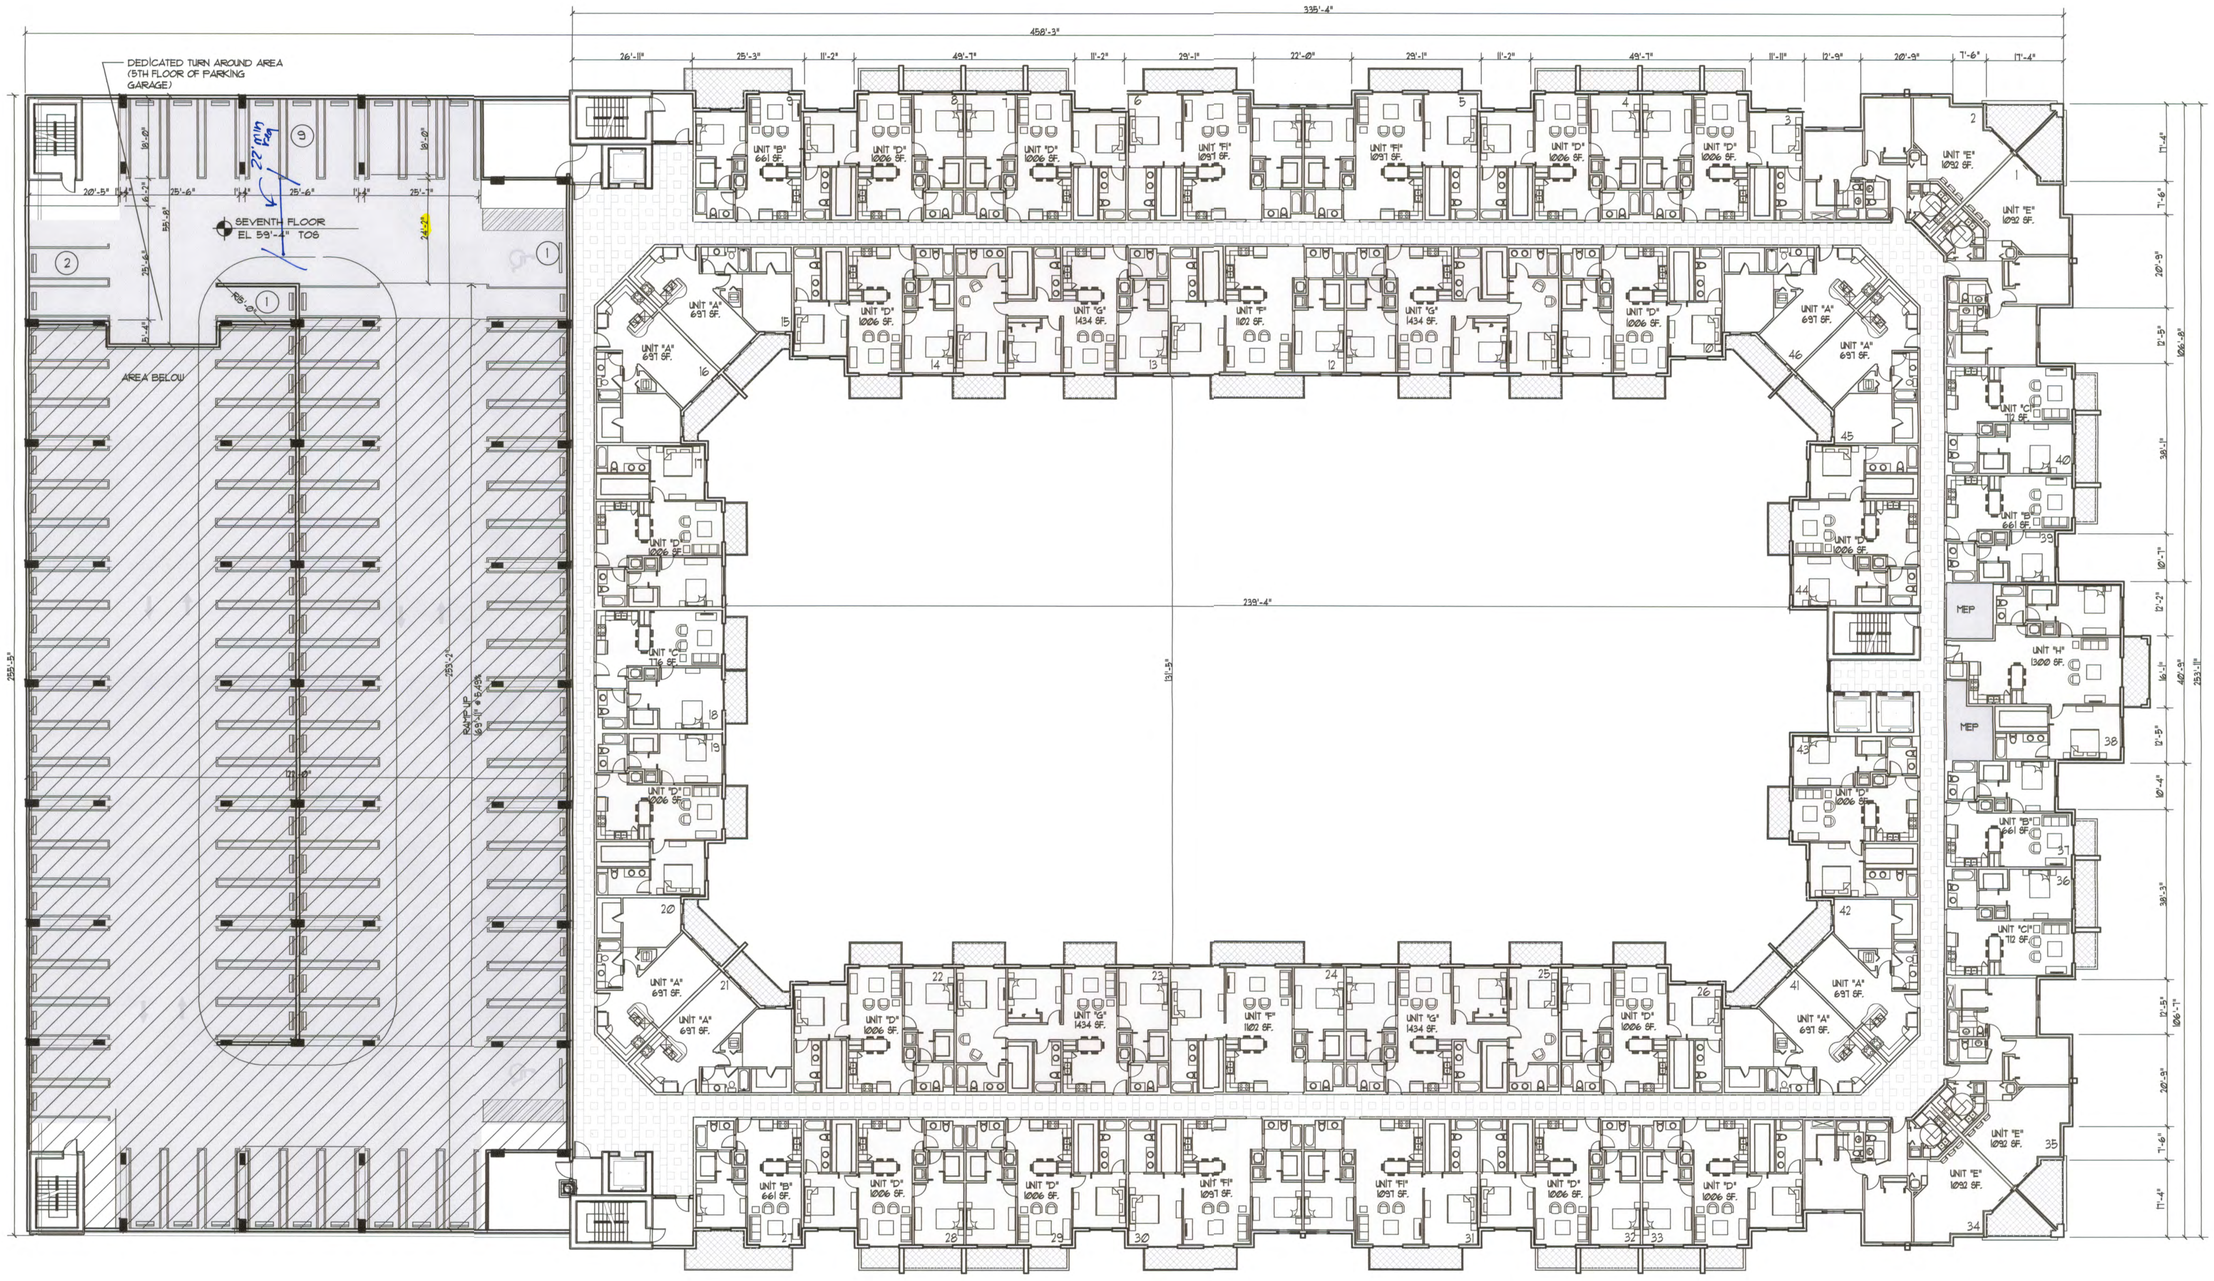

ENLARGED FLOOR PLAN(7)

SCALE: 1/16" = 1'-0"

13 PARKING SPACES/GARAGE
TOTAL 46 UNITS

- 1 BR UNIT
- 2 BR UNIT
- 3 BR UNIT
- STUDIO

BEHAR·FONT
PARTNERS, P.A.
ARCHITECTURE · PLANNING · INTERIORS
135 San Lorenzo Avenue, Suite 610
Coral Gables, Florida 33146
TEL (305) 740-5442 FAX (305) 740-5443
E-MAIL info@beharfont.com

SEAL:

DEC 0 2 2013

JAVIER FONT AR No. 12547

PROPOSED MULTI-FAMILY DEVELOPMENT

11200 BISCAYNE, LLC

BISCAYNE BOULEVARD and N.E. 112th ST
NORTH MIAMI, FLORIDA 33161

© 2013 BEHAR FONT PARTNERS, P.A. THE DESIGN AND DRAWINGS FOR THIS PROJECT ARE PROPERTY OF THIS ARCHITECT AND ARE PROTECTED UNDER THE COPYRIGHT PROTECTION ACT.

DATE:
09-10-13
PROJECT NO:
12-038
DRAWING NAME:
SHEET NO:
A-1.4

RECEIVED
213-029
DEC 19 2013
ZONING HEARINGS SECTION
MIAMI-DADE PLANNING AND ZONING DEPT.
BY

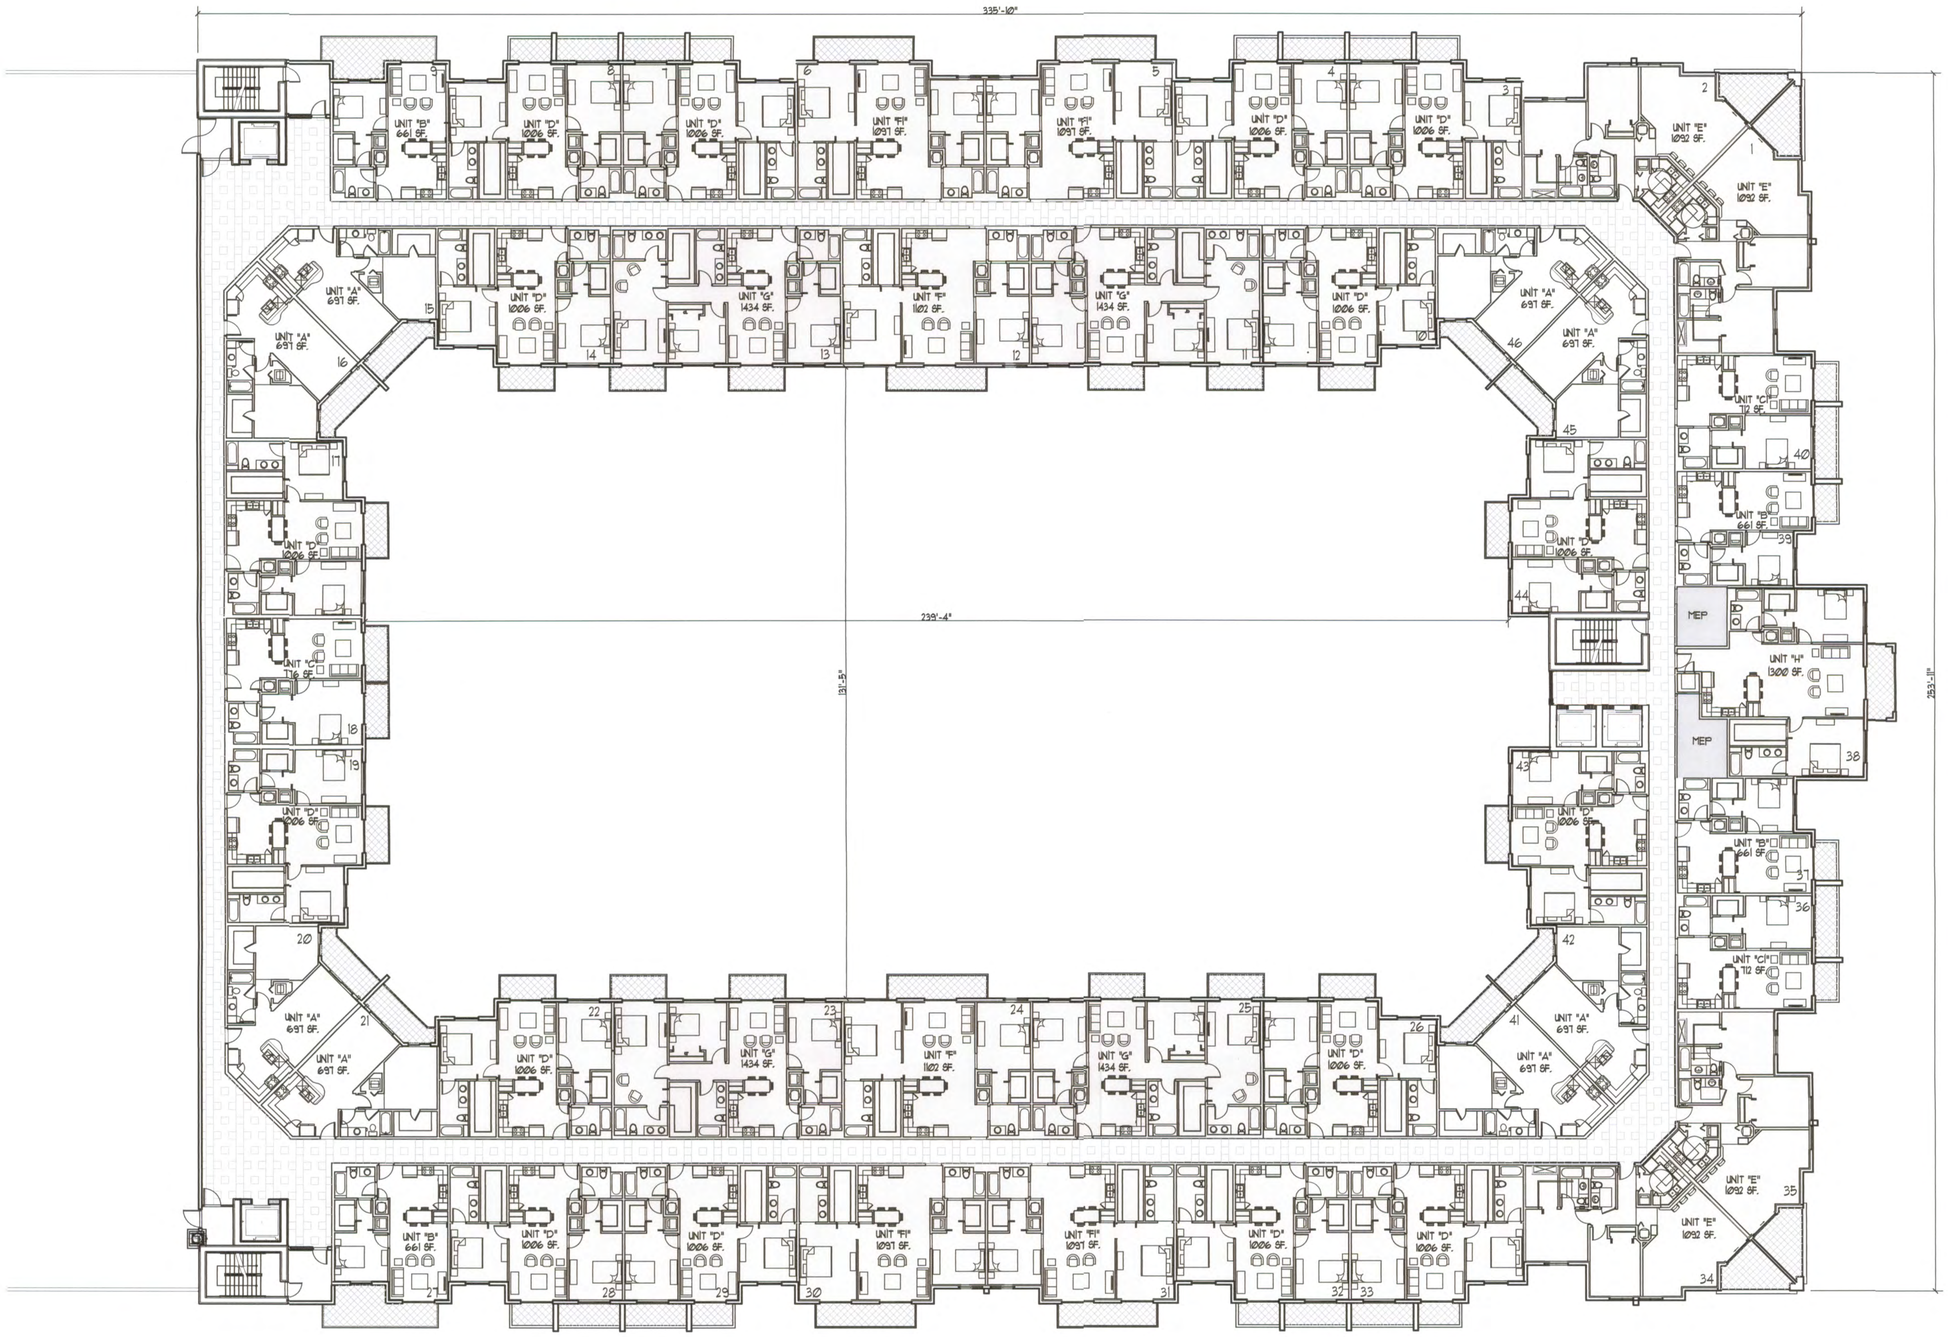

ENLARGED TYPICAL FLOOR PLAN(8-9)

SCALE: 1/16" = 1'-0"

TOTAL 46 UNITS

- 1 BR UNIT
- 2 BR UNIT
- 3 BR UNIT
- STUDIO

BEHAR · FONT
PARTNERS, P.A.
ARCHITECTURE • PLANNING • INTERIORS
135 San Lorenzo Avenue, Suite 610
Coral Gables, Florida 33146
TEL: (305) 740-5442 FAX: (305) 740-5443
E-MAIL: info@beharfont.com

SEAL:

DEC 0 6 2013

JAVIER FONT AR No. 12547

PROPOSED MULTI-FAMILY DEVELOPMENT

11200 BISCAYNE, LLC

BISCAYNE BOULEVARD and N.E. 112th ST
NORTH MIAMI, FLORIDA 33161

© 2013 BEHAR FONT PARTNERS, P.A. THE DESIGN AND DRAWINGS FOR THIS PROJECT ARE PROPERTY OF THIS ARCHITECT AND ARE PROTECTED UNDER THE COPYRIGHT PROTECTION ACT.

DATE:
09-10-13

PROJECT NO:
12-038

DRAWING NAME:

SHEET NO:
A-1.5

RECEIVED
213-029
DEC 19 2013
ZONING HEARINGS SECTION
MIAMI-DADE PLANNING AND ZONING DEPT.
BY