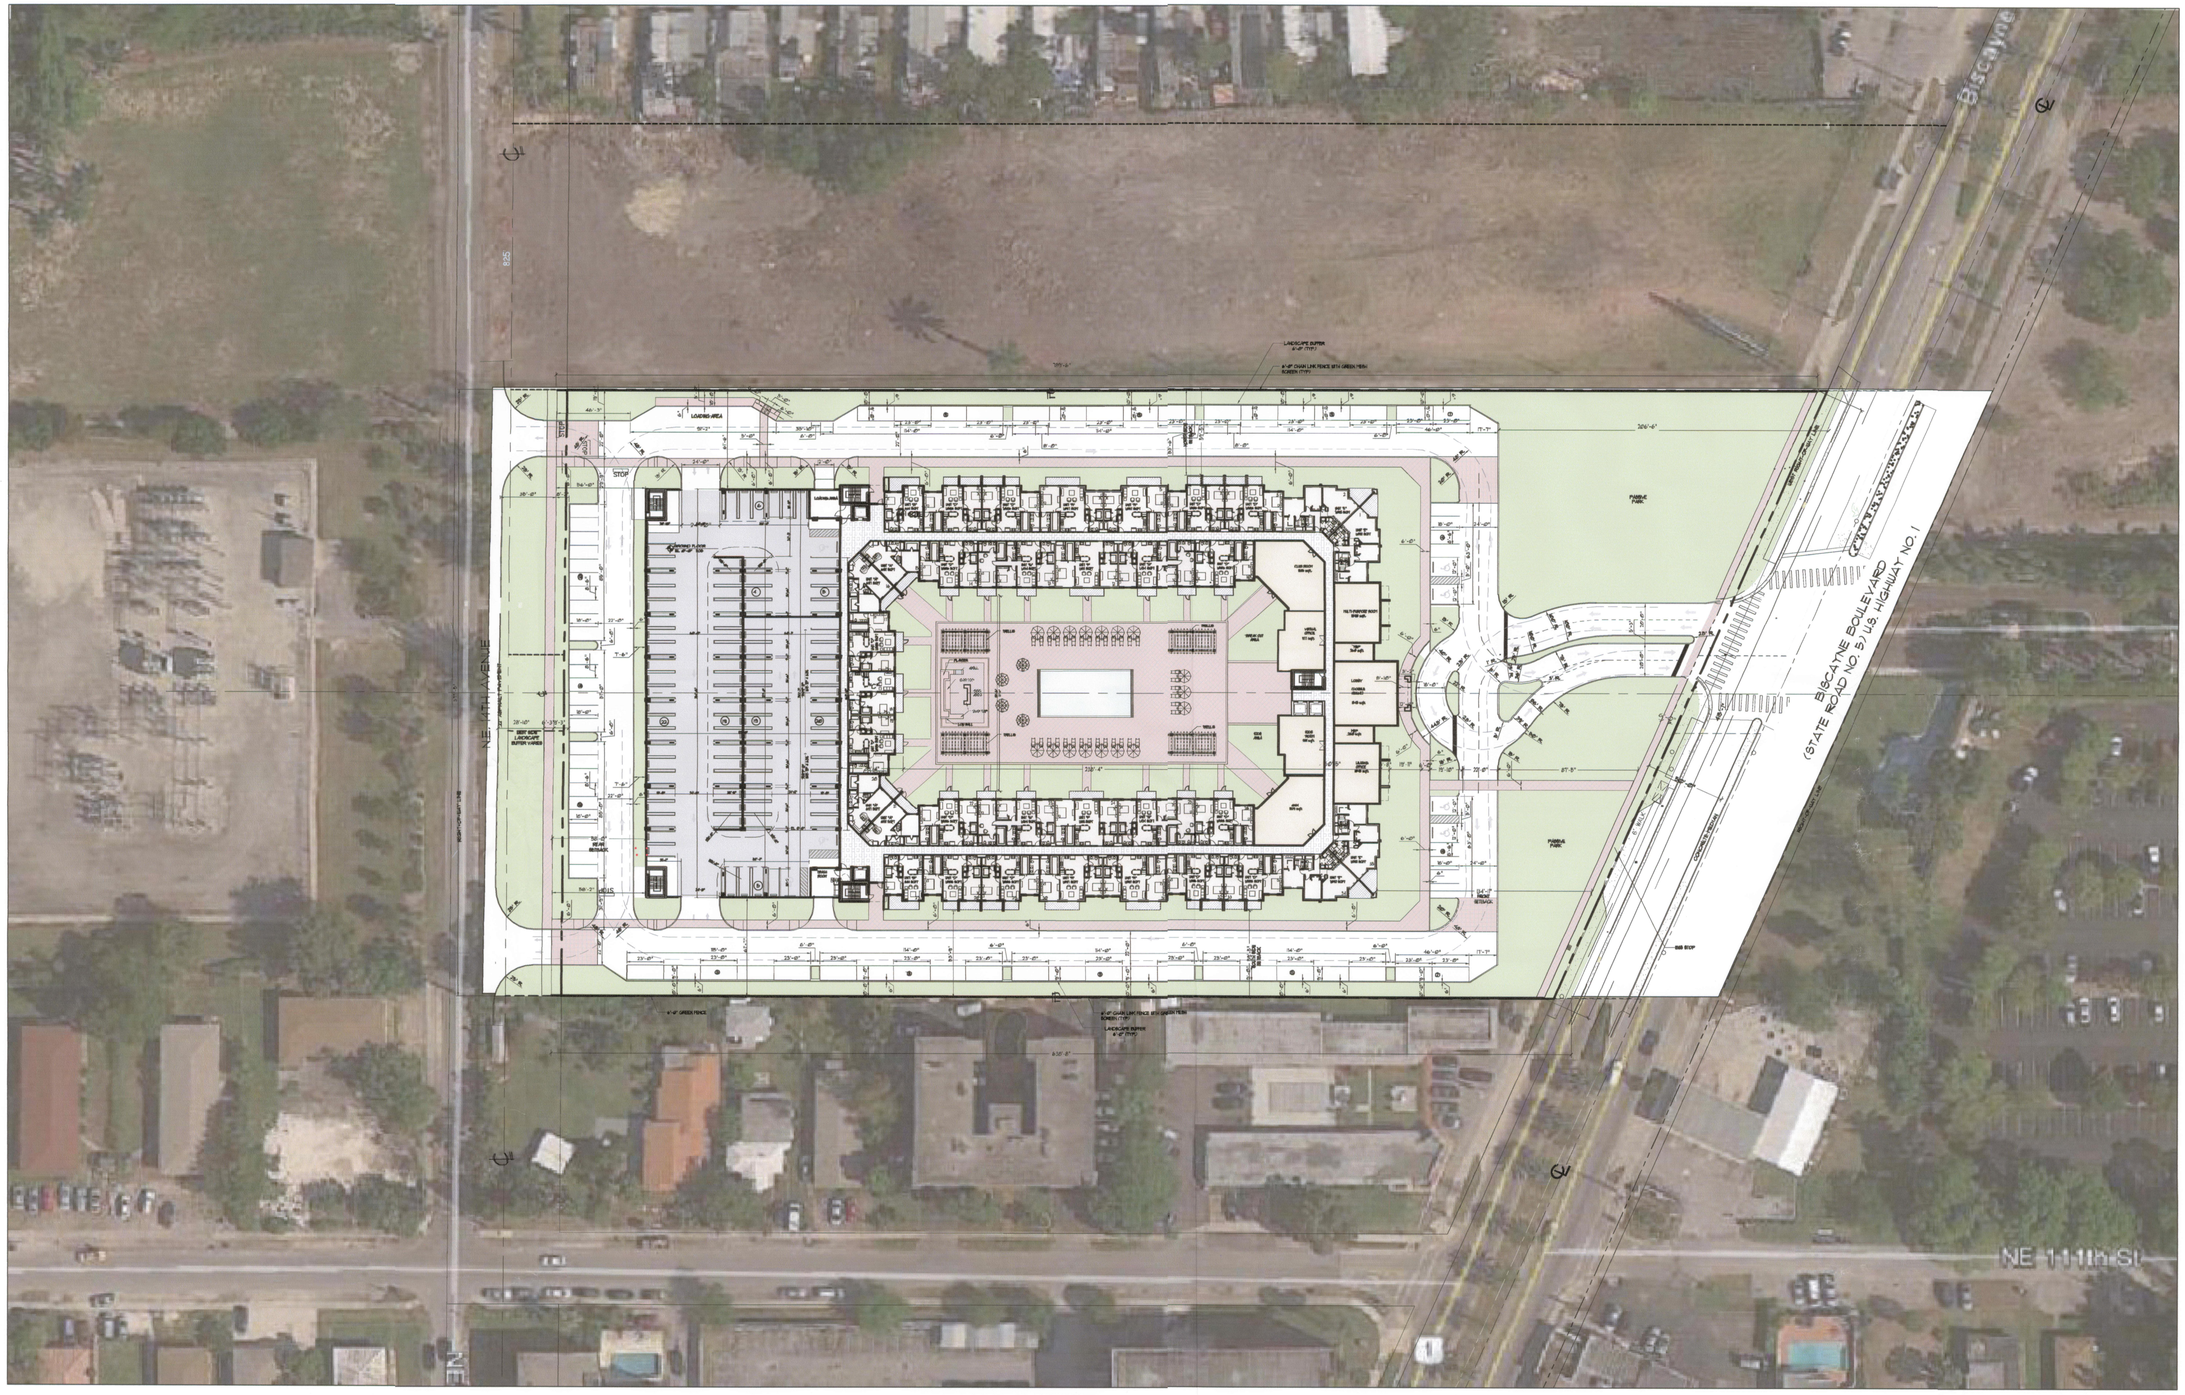

SITE MAP

SCALE: NTS

BEHAR · FONT
PARTNERS, P.A.
ARCHITECTURE • PLANNING • INTERIORS

135 San Lorenzo Avenue, Suite 610
Coral Gables, Florida 33146
TEL: (305) 740-5442 FAX: (305) 740-5443
E-MAIL: info@beharfont.com

SEAL:

DEC 09 2013

JAVIER FONT AR No. 12547

PROPOSED MULTI-FAMILY DEVELOPMENT

11200 BISCAYNE, LLC

BISCAYNE BOULEVARD and N.E. 112th ST
NORTH MIAMI, FLORIDA 33161

© 2013 BEHAR FONT PARTNERS, P.A. THE DESIGN AND DRAWINGS FOR THIS PROJECT ARE PROPERTY OF THIS ARCHITECT AND ARE PROTECTED UNDER THE COPYRIGHT PROTECTION ACT.

DATE:
09-10-13

PROJECT NO:
12-038

DRAWING NAME:

SHEET NO:

A-0.4

RECEIVED
DEC 19 2013
ZONING HEARINGS SECTION
MIAMI-DADE COUNTY PLANNING AND ZONING DEPT.
BY

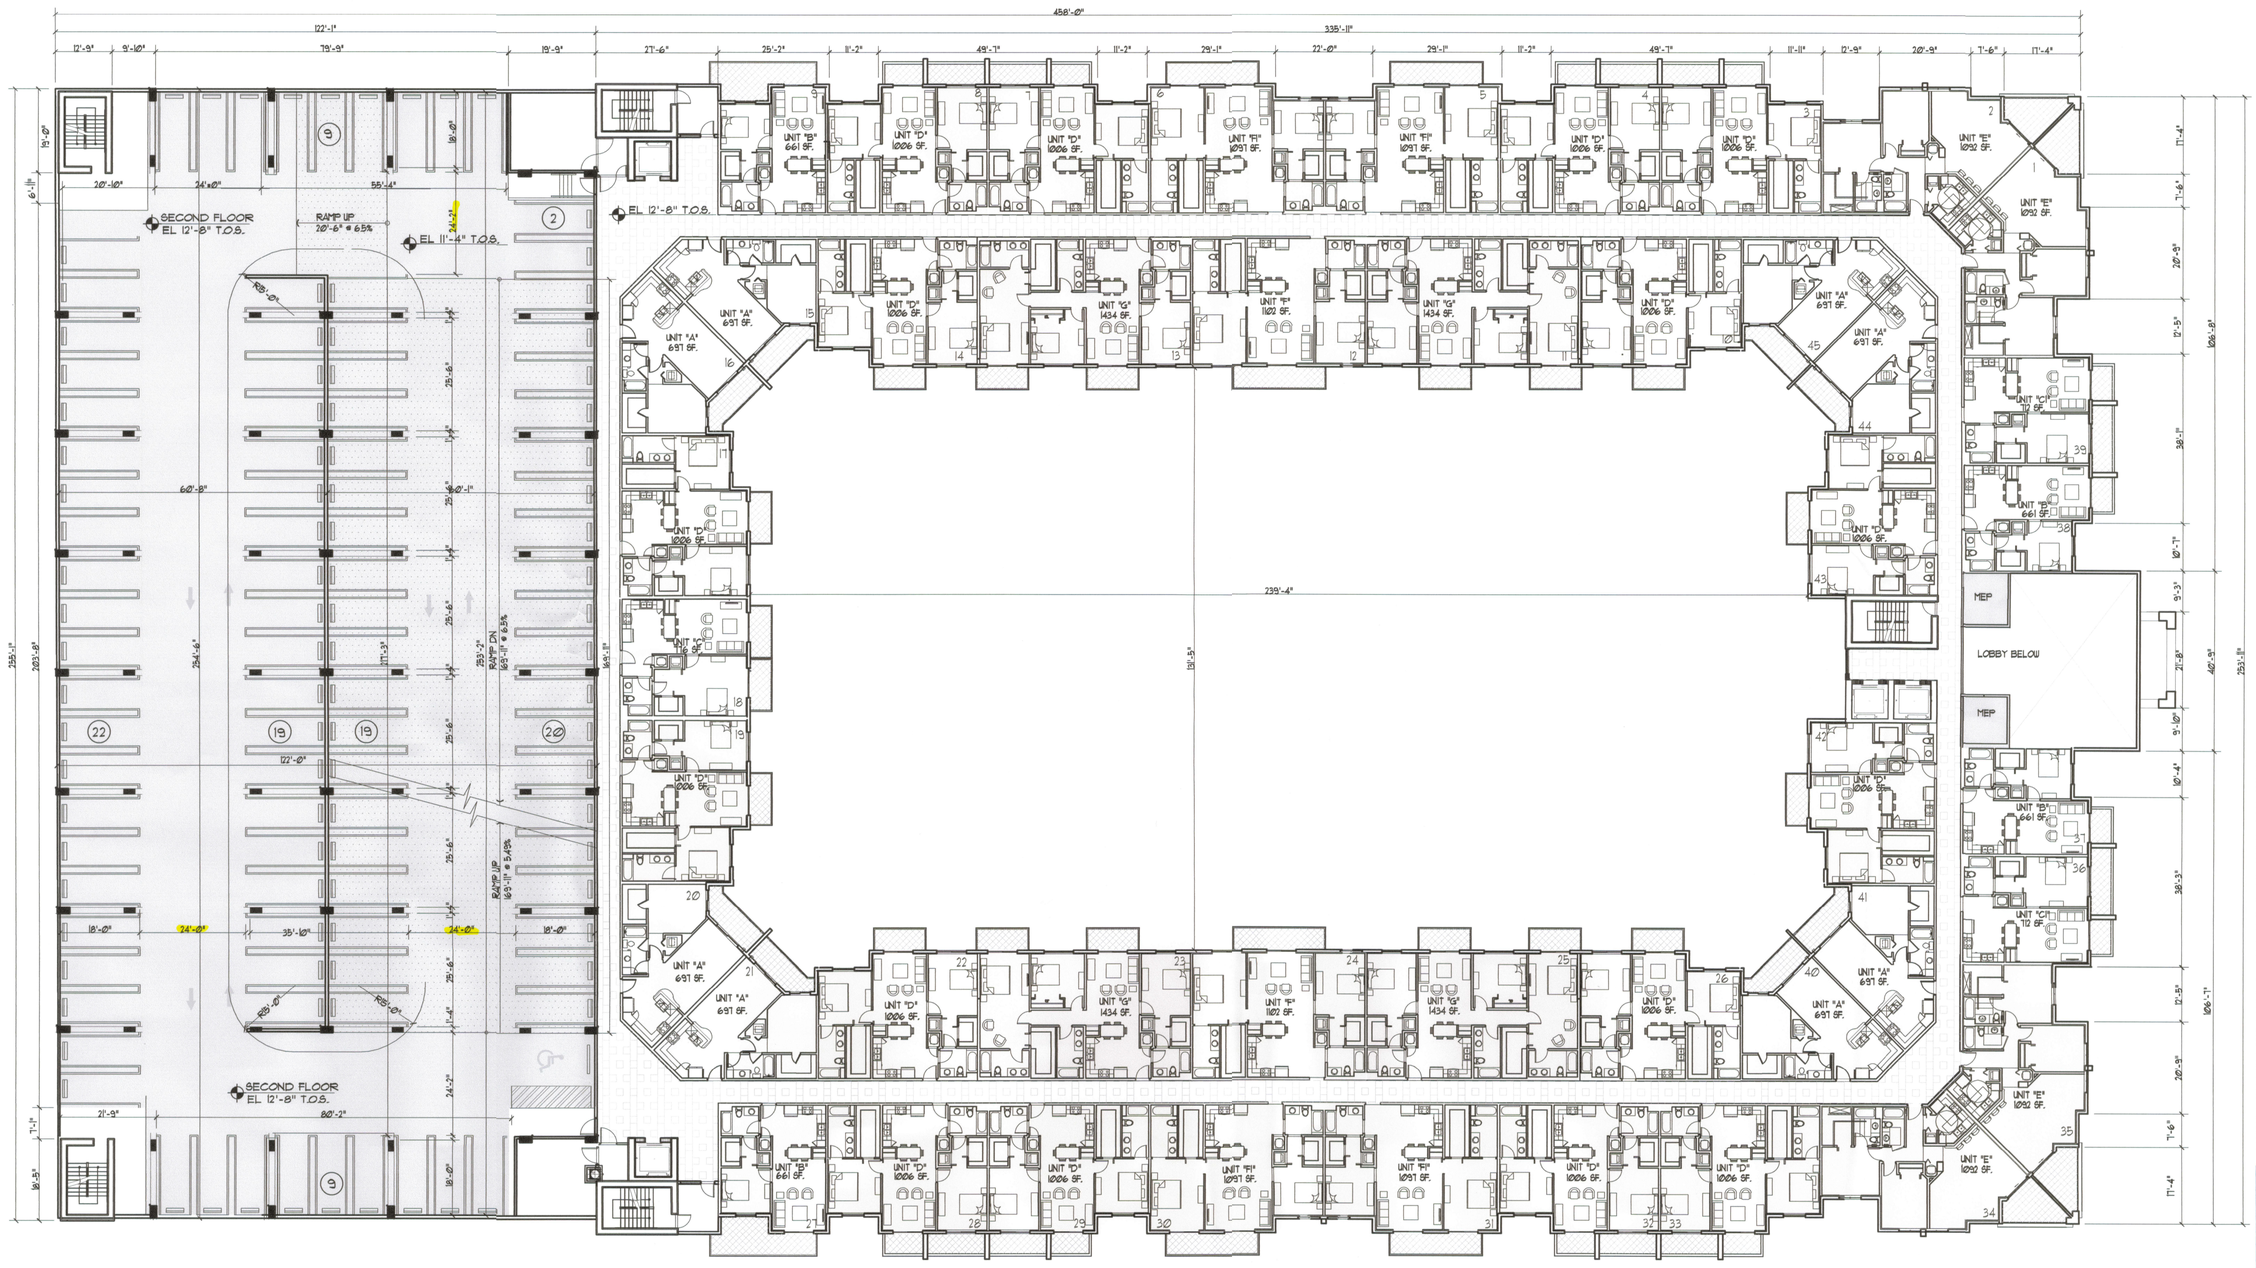

ENLARGED SECOND FLOOR PLAN

SCALE: 1/16" = 1'-0"

100 PARKING SPACES/FLOOR
TOTAL 45 UNITS

- 1 BR UNIT
- 2 BR UNIT
- 3 BR UNIT

BEHAR·FONT
PARTNERS, P.A.
ARCHITECTURE • PLANNING • INTERIORS
135 San Lorenzo Avenue Suite 610
Coral Gables, Florida 33146
TEL: (305) 740-5442 FAX: (305) 740-5443
E-MAIL: info@beharfont.com

SEAL:

DEC 0 6 2013

JAVIER FONT AR No. 12547

PROPOSED MULTI-FAMILY DEVELOPMENT

11200 BISCAYNE, LLC

BISCAYNE BOULEVARD and N.E. 112th ST
NORTH MIAMI, FLORIDA 33161

© 2013 BEHAR FONT PARTNERS, P.A. THE DESIGN AND DRAWINGS FOR THIS PROJECT ARE PROPERTY OF THIS ARCHITECT AND ARE PROTECTED UNDER THE COPYRIGHT PROTECTION ACT.

DATE:
09-10-13
PROJECT NO:
12-038
DRAWING NAME:

SHEET NO:
A-1.2

RECEIVED
DEC 19 2013
ZONING HEARINGS SECTION
MIAMI-DADE PLANNING AND ZONING DEPT.
BY

BEHAR·FONT
PARTNERS, P.A.
ARCHITECTURE · PLANNING · INTERIORS
135 San Lorenzo Avenue, Suite 610
Coral Gables, Florida 33146
TEL: (305) 740-5442 FAX: (305) 740-5443
E-MAIL: info@beharfont.com

SEAL:

DEC 05 2013

JAVIER FONT AR No. 12547

PROPOSED MULTI-FAMILY DEVELOPMENT

11200 BISCAYNE, LLC

BISCAYNE BOULEVARD and N.E. 112th ST
NORTH MIAMI, FLORIDA 33161

© 2013 BEHAR FONT PARTNERS, P.A. THE DESIGN AND DRAWINGS FOR THIS PROJECT ARE PROTECTED UNDER THE COPYRIGHT PROTECTION ACT.
THE PROPERTY OF THIS ARCHITECT AND ARE

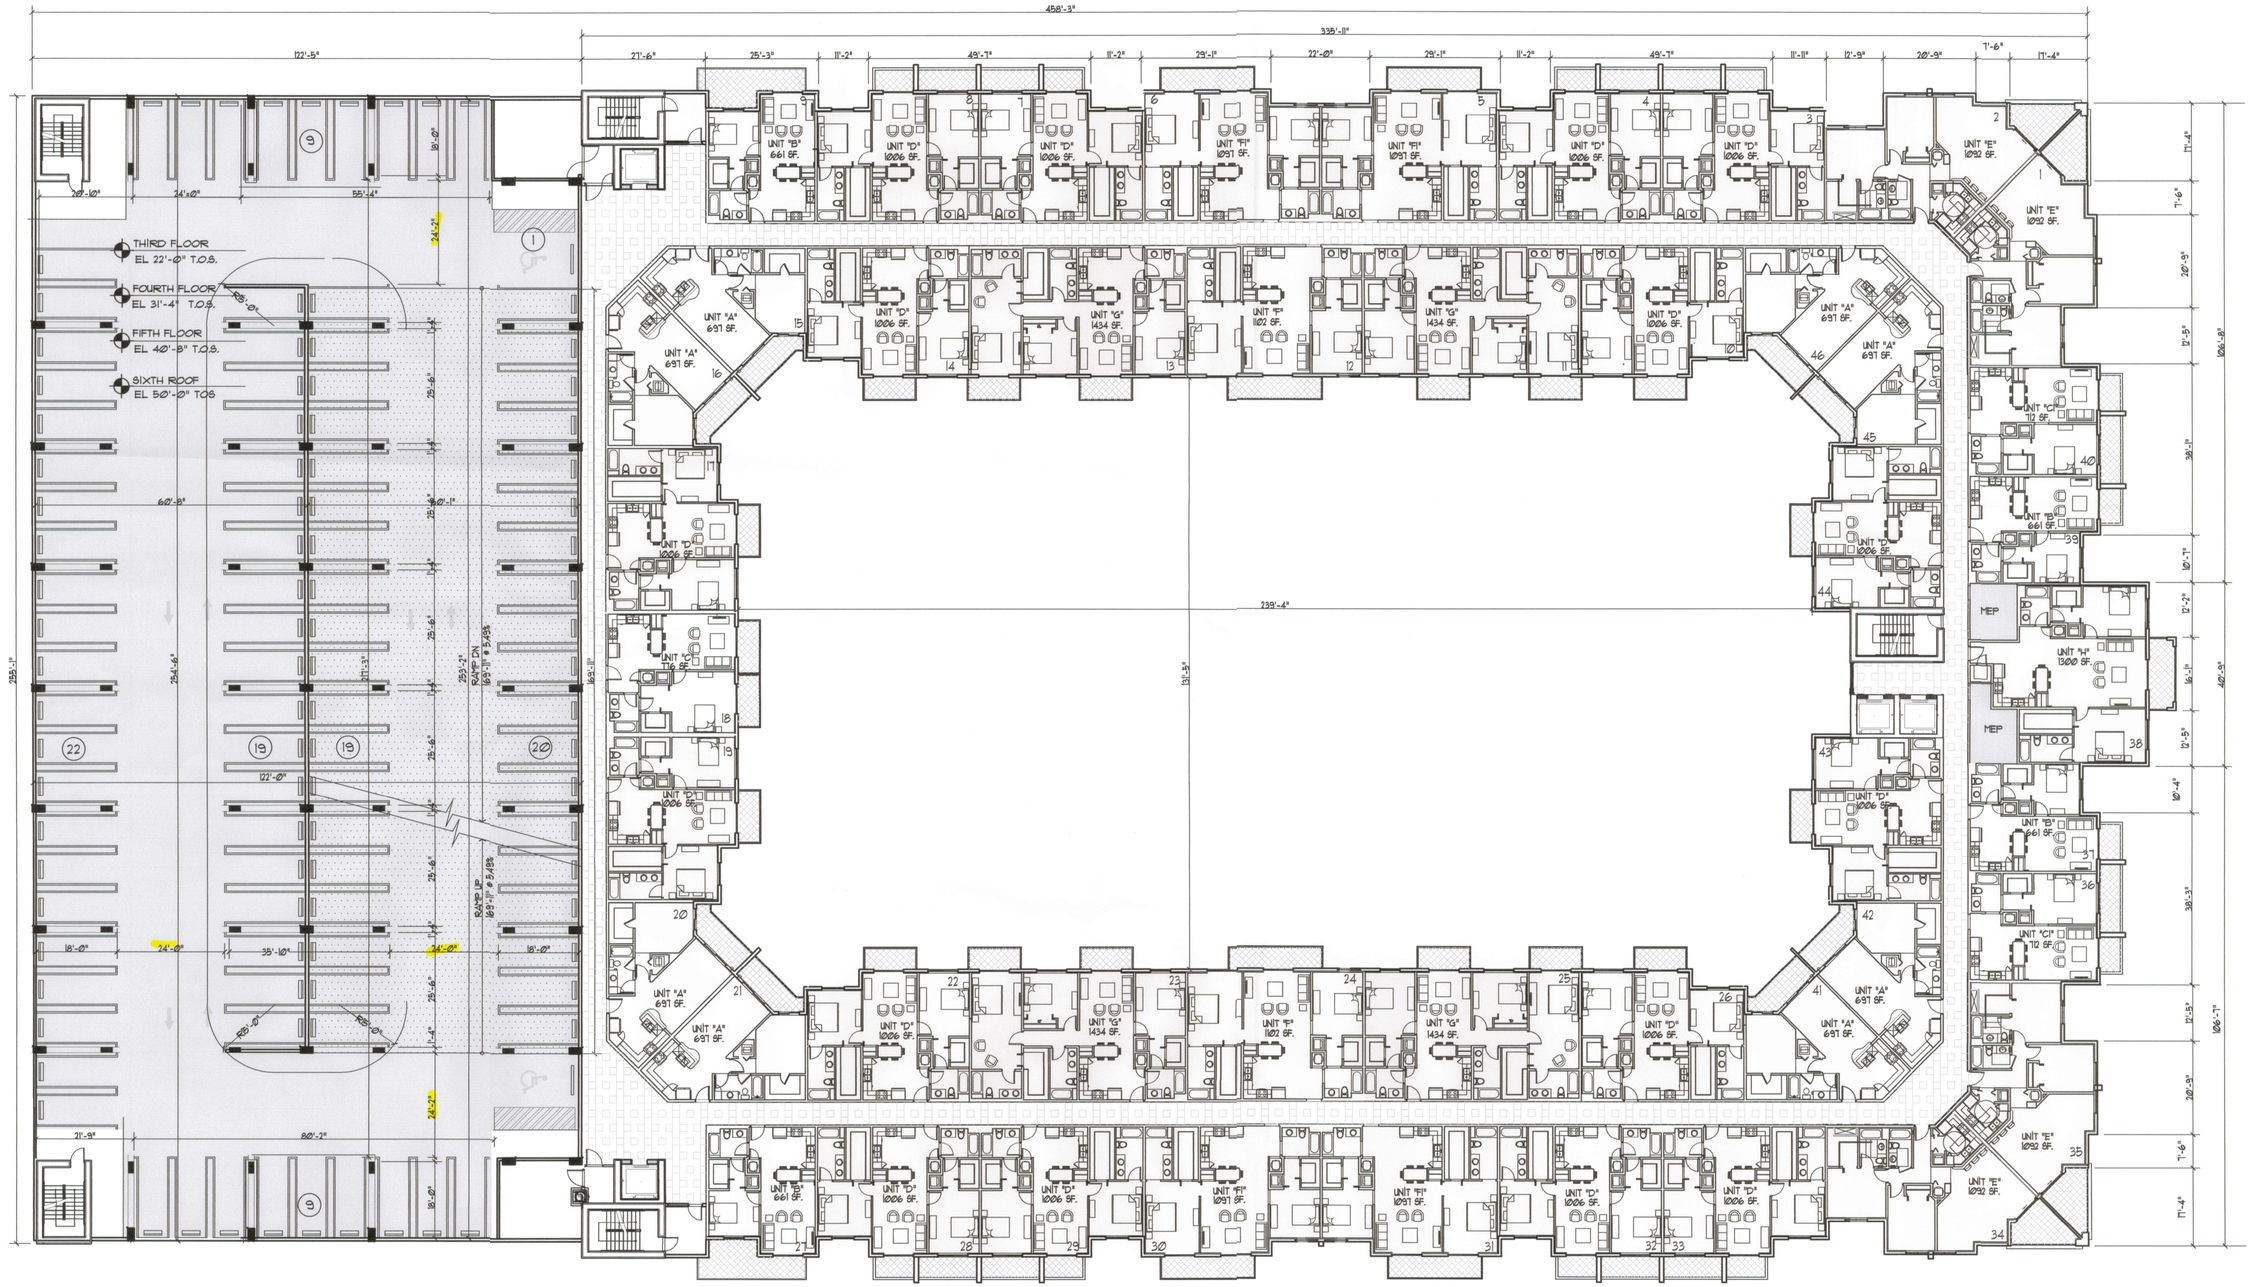

ENLARGED TYPICAL FLOOR PLAN(3-6)

SCALE: 1/16" = 1'-0"

99 PARKING SPACES/GARAGE
TOTAL 46 UNITS

- 1 BR UNIT
- 2 BR UNIT
- 3 BR UNIT
- STUDIO

DATE:
09-10-13
PROJECT NO:
12-038
DRAWING NAME:
SHEET NO:
A-1.3

RECEIVED
DEC 19 2013
ZONING HEARINGS SECTION
MIAMI-DADE COUNTY PLANNING & ZONING DEPT.
BY
213-029

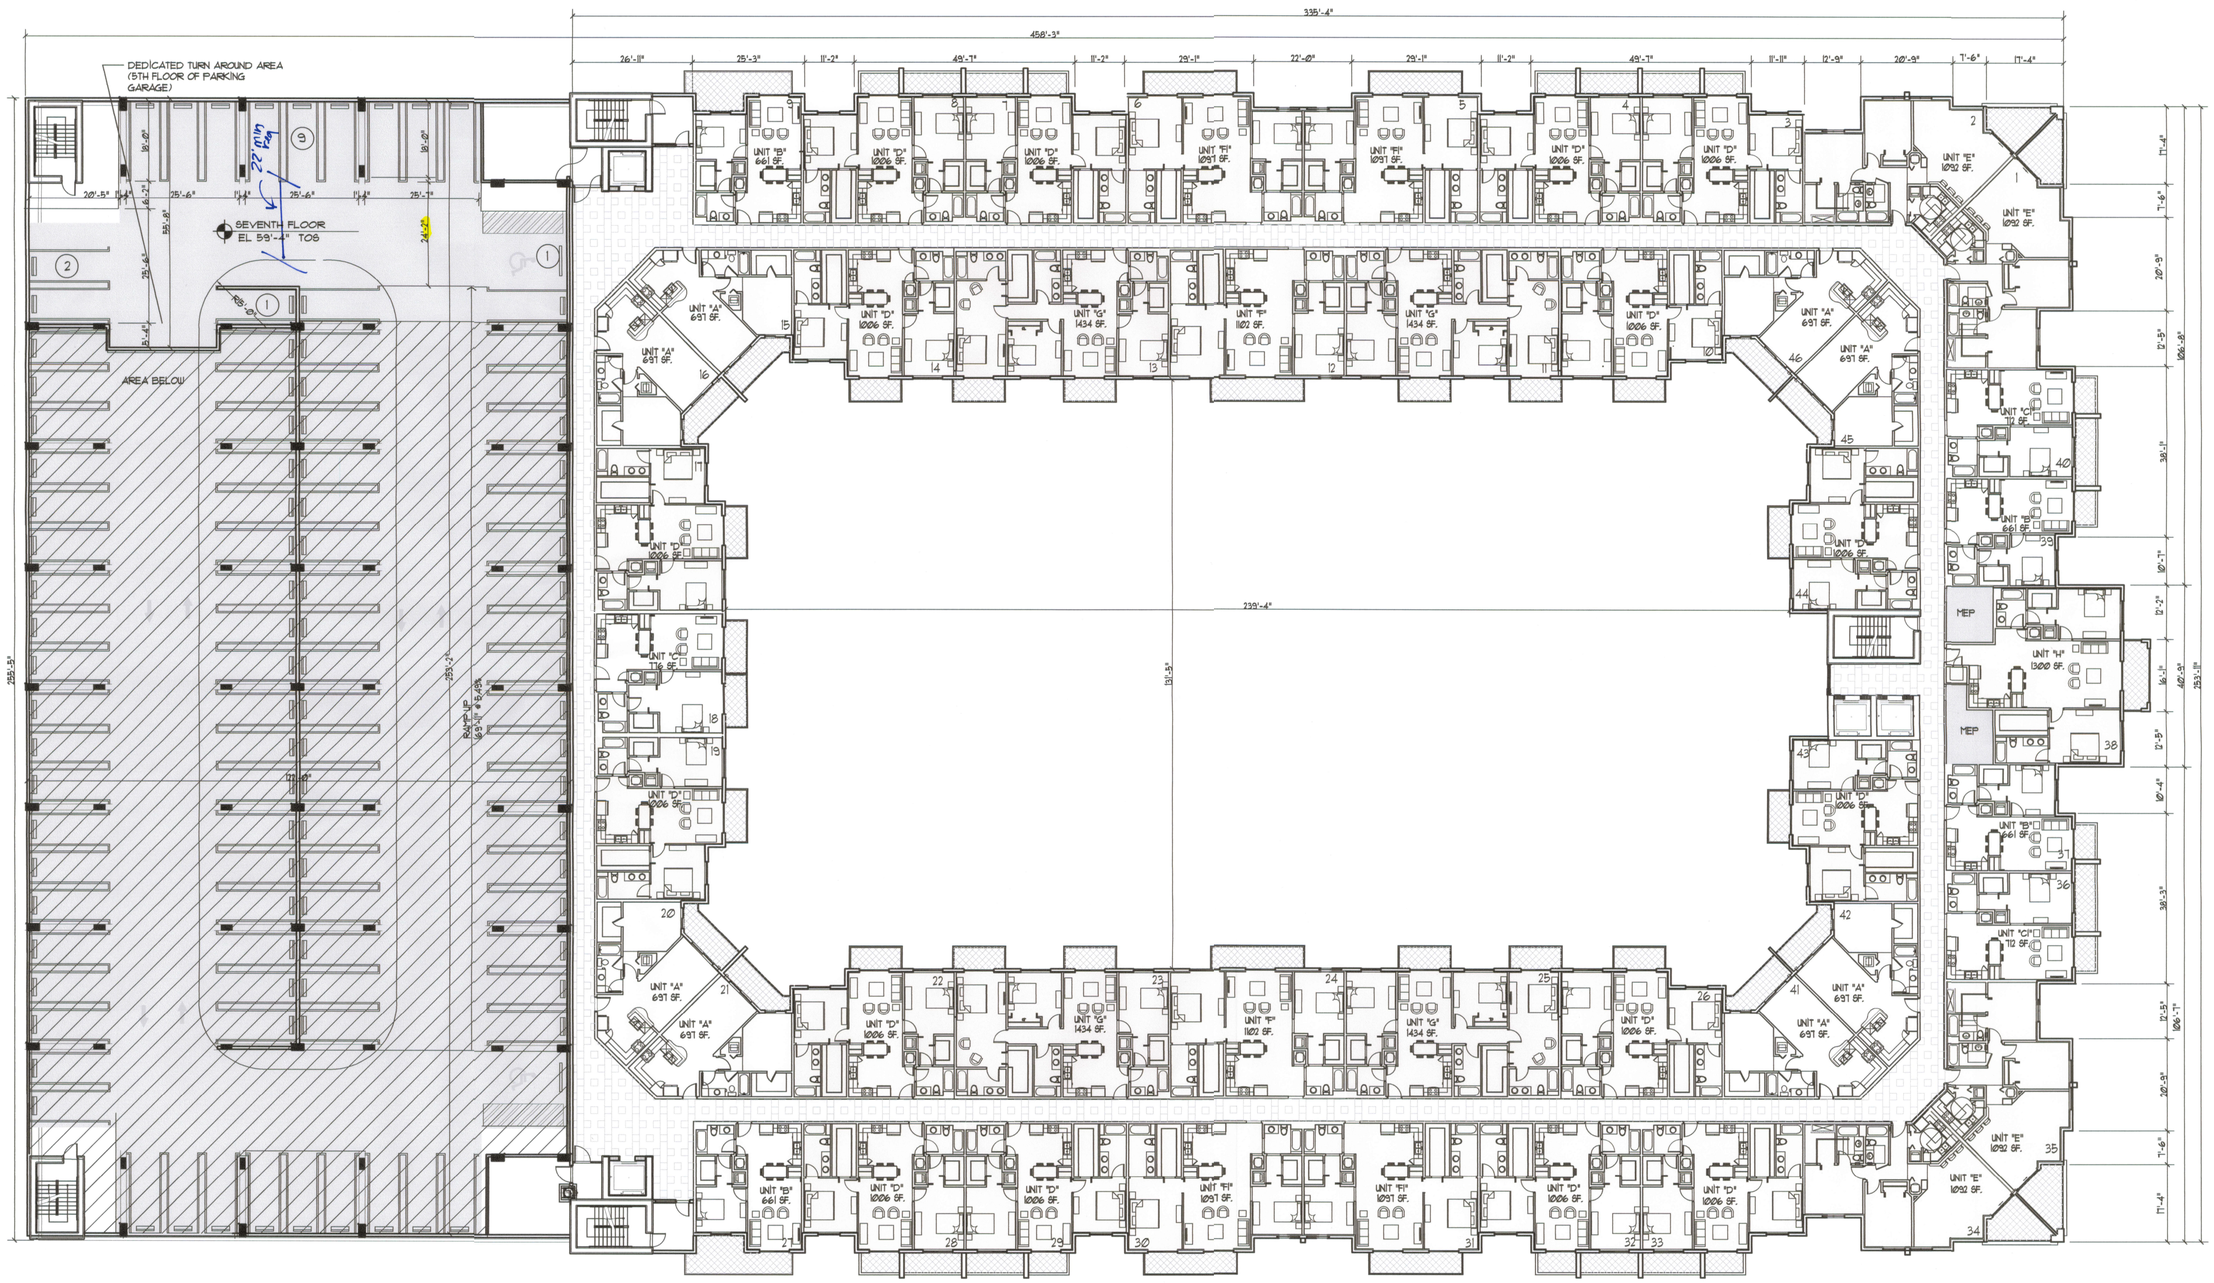

ENLARGED FLOOR PLAN(7)

SCALE: 1/16" = 1'-0"

13 PARKING SPACES/GARAGE
TOTAL 46 UNITS

- 1 BR UNIT
- 2 BR UNIT
- 3 BR UNIT
- STUDIO

BEHAR·FONT
PARTNERS, P.A.
ARCHITECTURE · PLANNING · INTERIORS
135 San Lorenzo Avenue, Suite 610
Coral Gables, Florida 33146
TEL (305) 740-5442 FAX (305) 740-5443
E-MAIL info@beharfont.com

SEAL:

DEC 0 9 2013

JAVIER FONT AR No. 12547

PROPOSED MULTI-FAMILY DEVELOPMENT

11200 BISCAYNE, LLC

BISCAYNE BOULEVARD and N.E. 112th ST
NORTH MIAMI, FLORIDA 33161

© 2013 BEHAR FONT PARTNERS, P.A. THE DESIGN AND DRAWINGS FOR THIS PROJECT ARE PROPERTY OF THIS ARCHITECT AND ARE PROTECTED UNDER THE COPYRIGHT PROTECTION ACT.

DATE:
09-10-13
PROJECT NO:
12-038
DRAWING NAME:

SHEET NO:
A-1.4

RECEIVED
213-029
DEC 19 2013
ZONING HEARINGS SECTION
MIAMI-DADE PLANNING AND ZONING DEPT.
BY