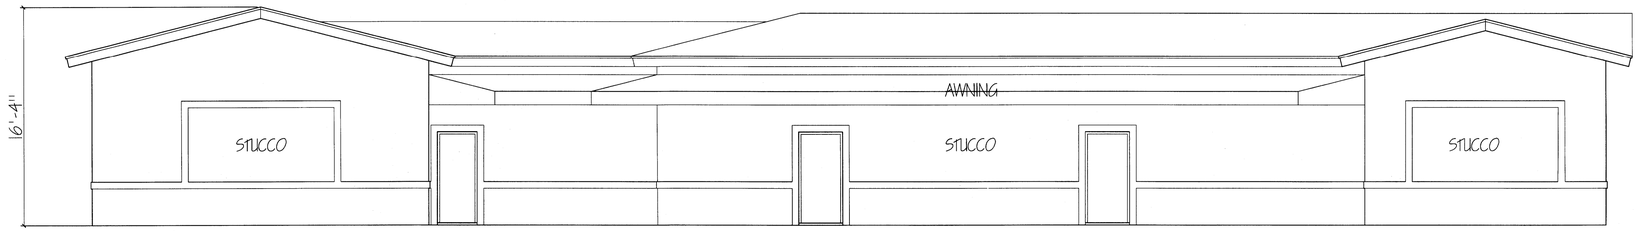

1 Existing Elevation – Front (West)
SCALE: 3/16" = 1'-0"

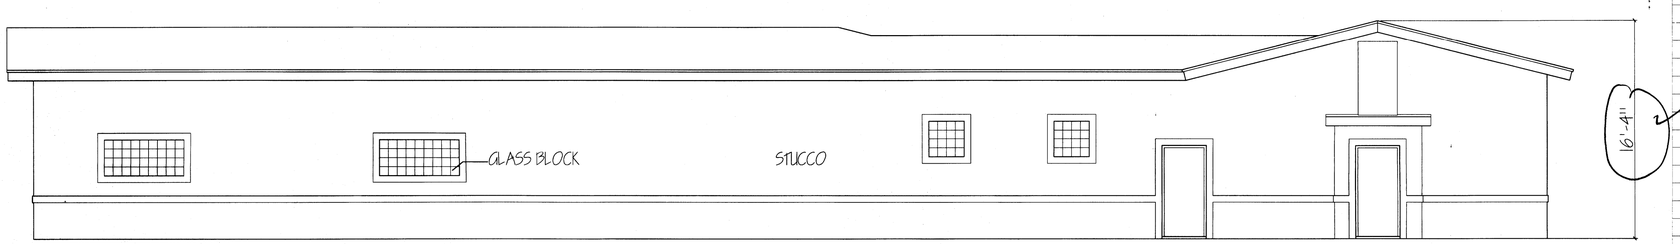

2 Existing Elevation – Rear (East)
SCALE: 3/16" = 1'-0"

3 Existing Elevation – Side (North)
SCALE: 3/16" = 1'-0"

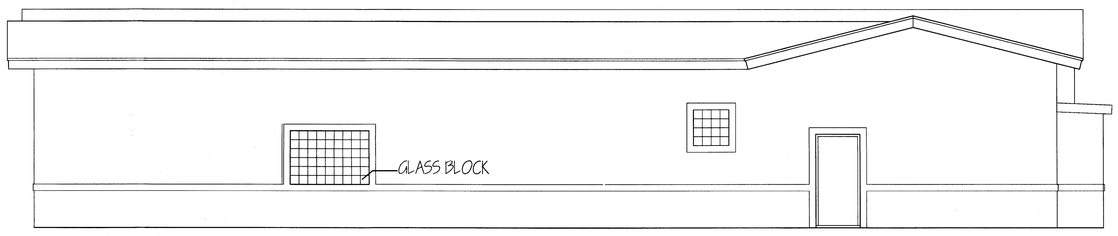

4 Existing Elevation – Side (South)
SCALE: 3/16" = 1'-0"

1 No exterior work is included as part of the scope of work.

General Note:
All existing electrical, plumbing and HVAC systems that are part of demolition are to be capped temporarily and prepared to be removed or relocated as per new layout.

Refer to sheet A003 for Demolition Notes.

LEGENDS:
--------- Area of Proposed Work

RECEIVED
APR 02 2014
ZONING HEARINGS SECTION
MIAMI-DADE PLANNING AND ZONING DEPT.
BY

FOR REFERENCE ONLY

2 General Notes
SCALE: NTS

WORK BEING DONE: DAY CARE CONVERSION TO CHARTER SCHOOL KINDERGARTEN

HIVE KINDERGARTEN / 1st GRADE

17701 NW 57th Avenue
MIAMI, FL 33055-3530

REVISION NO.	DATE	COMMENTS

SO ARCH
ARCHITECTURE - INTERIORS - PLANNING - SUSTAINABLE DESIGN - VISUALIZATION
AA 26001562

DULCE M. CONDE RA ARCHITECT AR0015803
PRIMITIVO E. CONDE, RA ARCHITECT AR0014408

4917 SW 74TH COURT MIAMI FL 331
P 305 740 0723 F 305 740 07

OWNERSHIP AND USE OF THESE DOCUMENTS & SPECIFICATIONS AS INSTRUMENTS OF SERVICE ARE AND SHALL REMAIN THE PROPERTY OF THE ARCHITECT WHO PREPARED THEM. THEY ARE NOT TO BE USED BY THE OWNER OR OTHERS FOR ADDITIONS TO THIS PROJECT OR ON OTHER PROJECT BY OTHERS, EXCEPT BY AGREEMENT IN WRITING AND WITH APPROPRIATE COMPENSATION TO THE ARCHITECT.

PROJ. NO.: 12-010-00
ISSUE DATE: 1-28-2014
PLOT DATE: 2-14-2014
SCALE: AS NOTED
DRAWN BY: PEC
CHECKED BY: DC/PEC

SHEET
Existing Elevations
A300