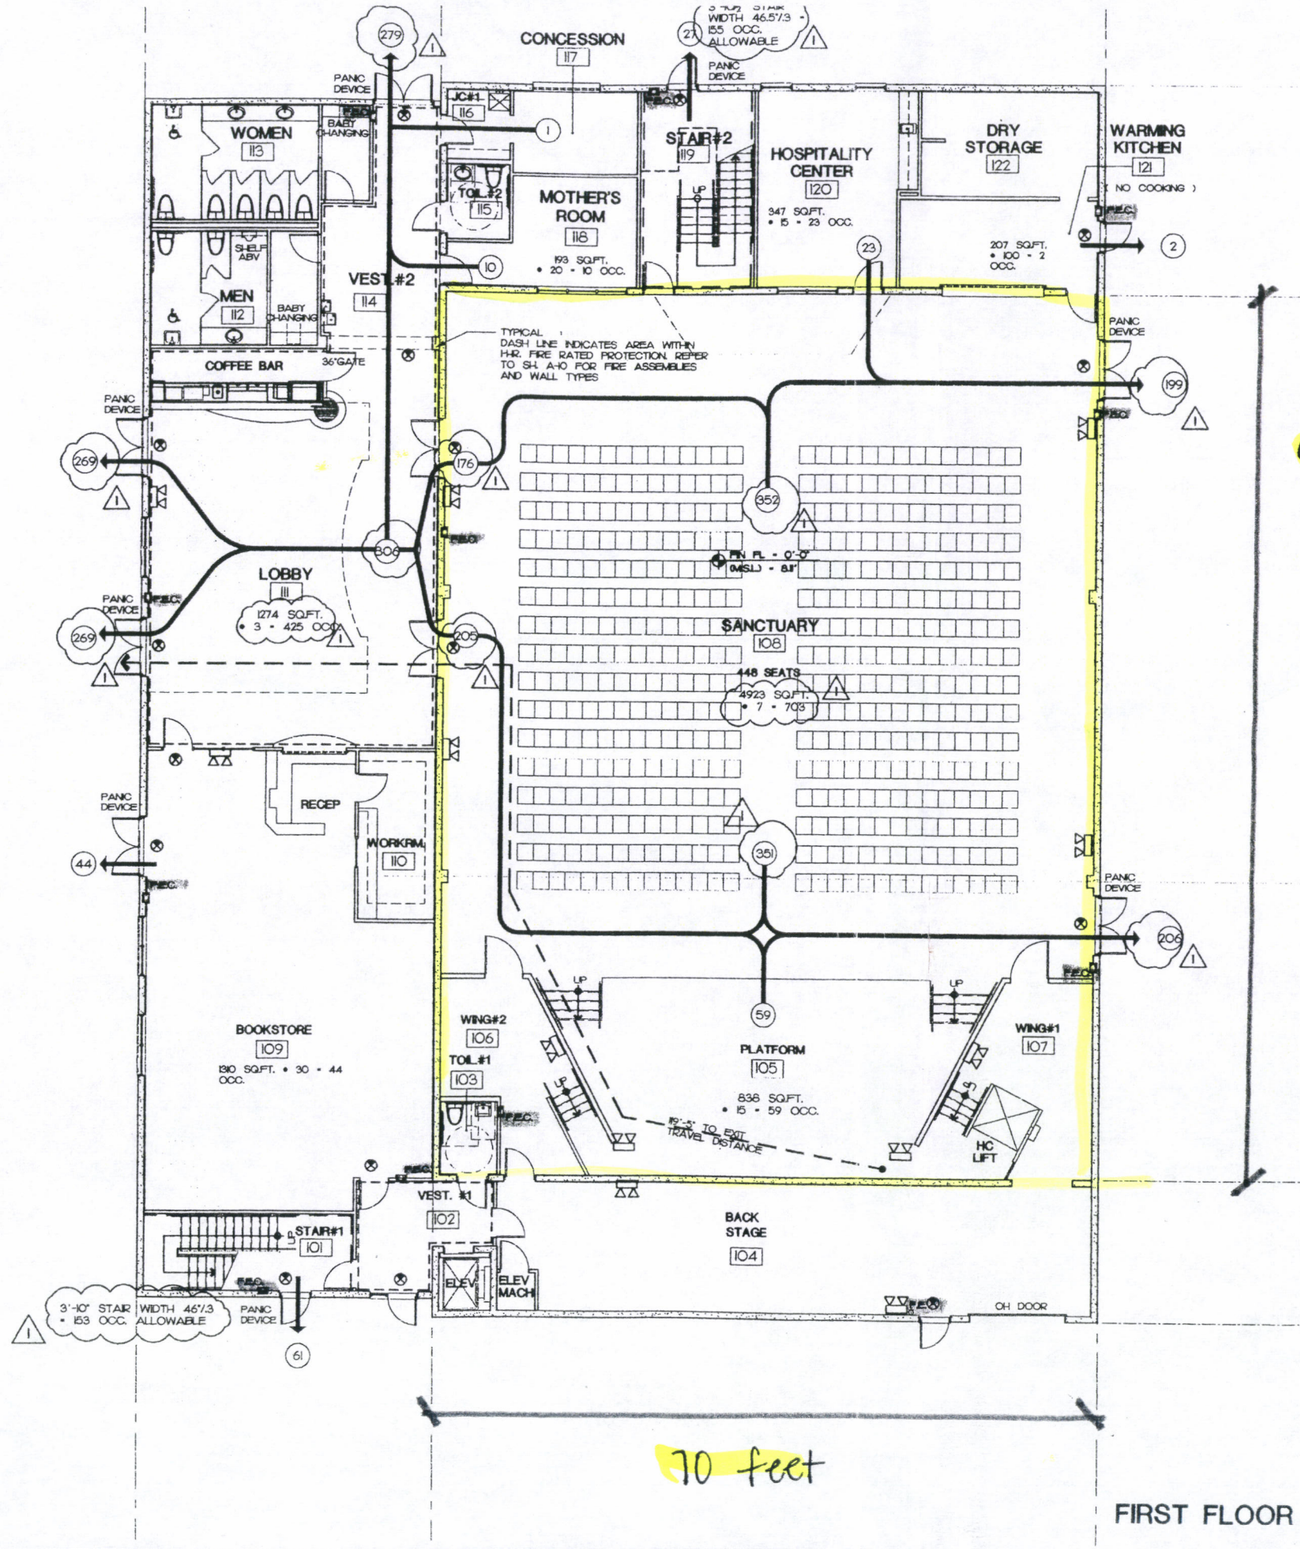

RECEIVED
214-017
APR 02 2014
ZONING HEARINGS SECTION
MIAMI-DADE PLANNING AND ZONING DEPT.
BY AH

6,300/100=63 parking spaces req.

GENERAL NOTES

- PROVIDE FIRE EXTINGUISHERS TYPE A,B,C 5#, MAXIMUM DISTANCE BETWEEN OF 75'
- ALL EMERGENCY LIGHTING TO BE SELF DIAGNOSTIC AND SELF-TESTING.

LEGEND

- DOOR MARK
- WINDOW MARK
- WALL TYPE
- 8" CONCRETE WALL
- 1-HR. FIRE RATED PARTITION. SEE A-10
- 2-HR. FIRE RATED PARTITION. SEE A-10
- METAL STUD PARTITION. SEE A-10
- FE TYPE A,B,C, 5# FIRE EXTINGUISHER CABINET
- FE TYPE A,B,C, 5# FIRE EXTINGUISHER

NORTH

FIRST FLOOR LIFE SAFETY PLAN
SCALE : 1/8" = 1'-0"

jerry clawson / architect
architecture ○ master planning ○ interiors
6280 N.W. 27TH WAY FT. LAUDERDALE, FLORIDA 33309
954 974-3230 FAX 954 974-7724 license no. ar-0012262

FIRST FLOOR LIFE SAFETY PLAN

A NEW CHURCH FACILITY FOR
INTERNATIONAL BIBLE BAPTIST CHURCH
17701 N.W. 57TH. AVENUE
MIAMI, FLORIDA 33055

DRAWN	-
CHECKED	JC
JOB NO.	..
DATE	12/21/04
SHEET	LS-1
OF	SHEETS