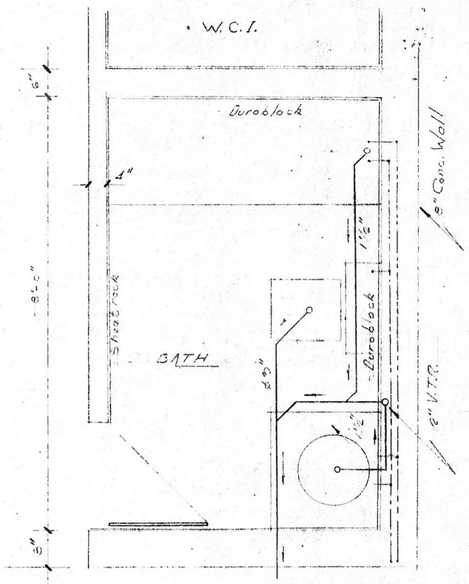

BATHROOM

Sc: 3/4" = 1'-0"

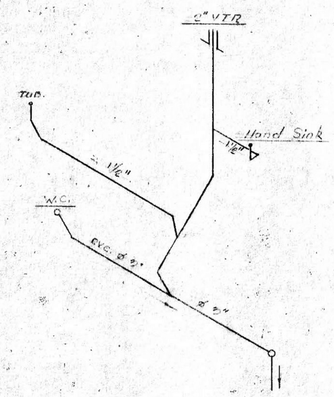

SANITARY PIPING ISOMETRIC

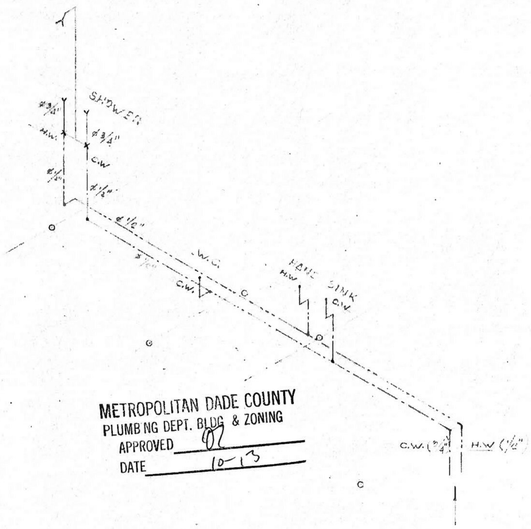

WATER PIPING ISOMETRIC

METROPOLITAN DADE COUNTY
PLUMBING DEPT. BLDG & ZONING
APPROVED
DATE 10-13

FLOORS AND WALLS OF PUBLIC TOILET ROOMS SHALL BE TILE OR EQUAL TO A HEIGHT OF 5 FEET. RESIDENTIAL TOILET ROOM FLOORS AND BASES SHALL BE CONSTRUCTED OF IMPERVIOUS MATERIALS.

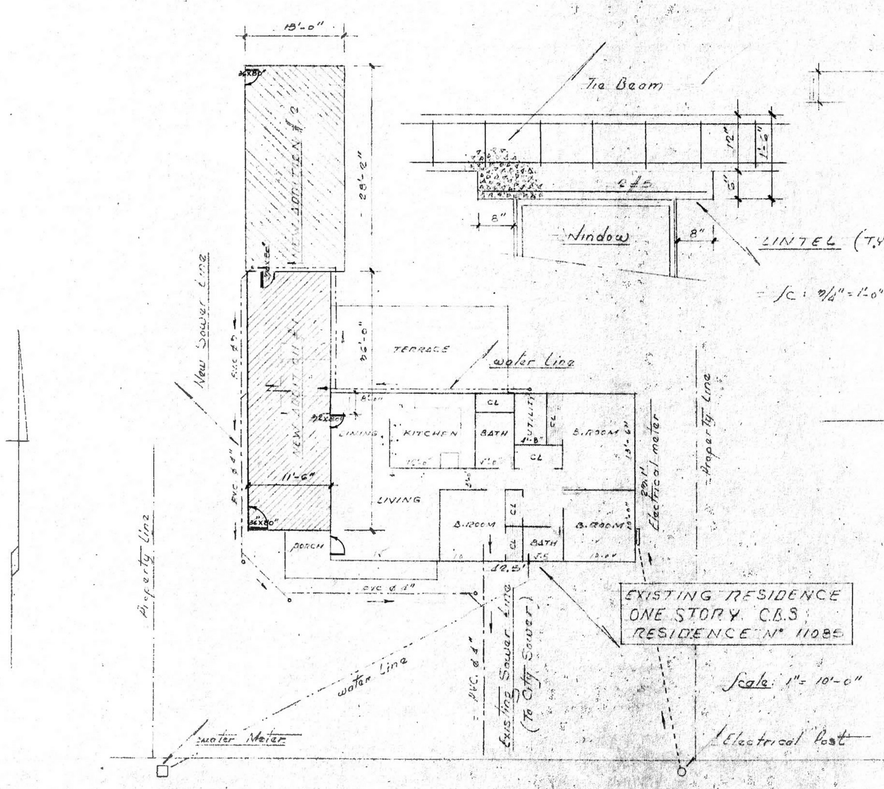

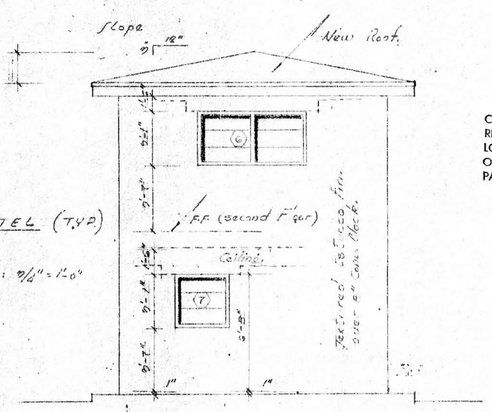

NORTH ELEVATION

Sc: 1/4" = 1'-0"

CONTRACTOR SHALL BE RESPONSIBLE FOR THE LOCATION OR RELOCATION OF GAS LINES IN THE PATH OF CONSTRUCTION

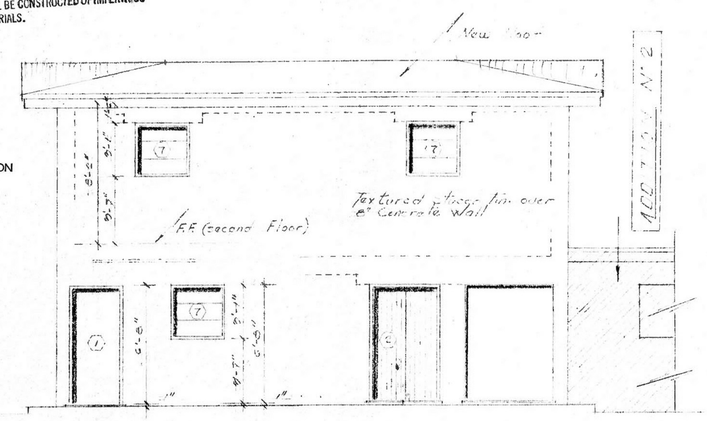

WEST ELEVATION

Sc: 1/4" = 1'-0"

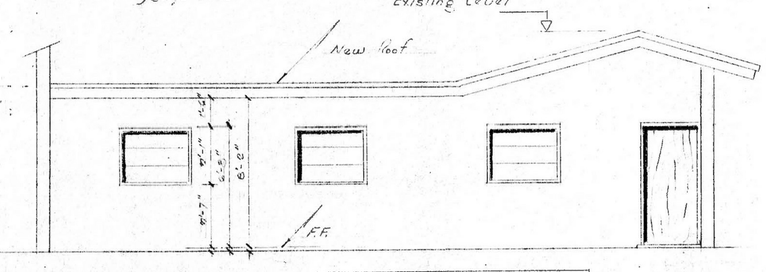

WEST ELEVATION

Sc: 1/4" = 1'-0"

REVISIONS	BY
9/6/95	

PROPOSED NEW ADDITION FOR ADA CARIBBEAN SERVICE
ING. RICARDO CARLES. 2513 NW - 72 ST Ph: 994-7522
ADDRESS 11085 SW 46TH ST. MIAMI

DRAWN	
CHECKED	
DATE	
SCALE	
JOB NO.	
SHEET	1
OF	10 SHEETS

K+E

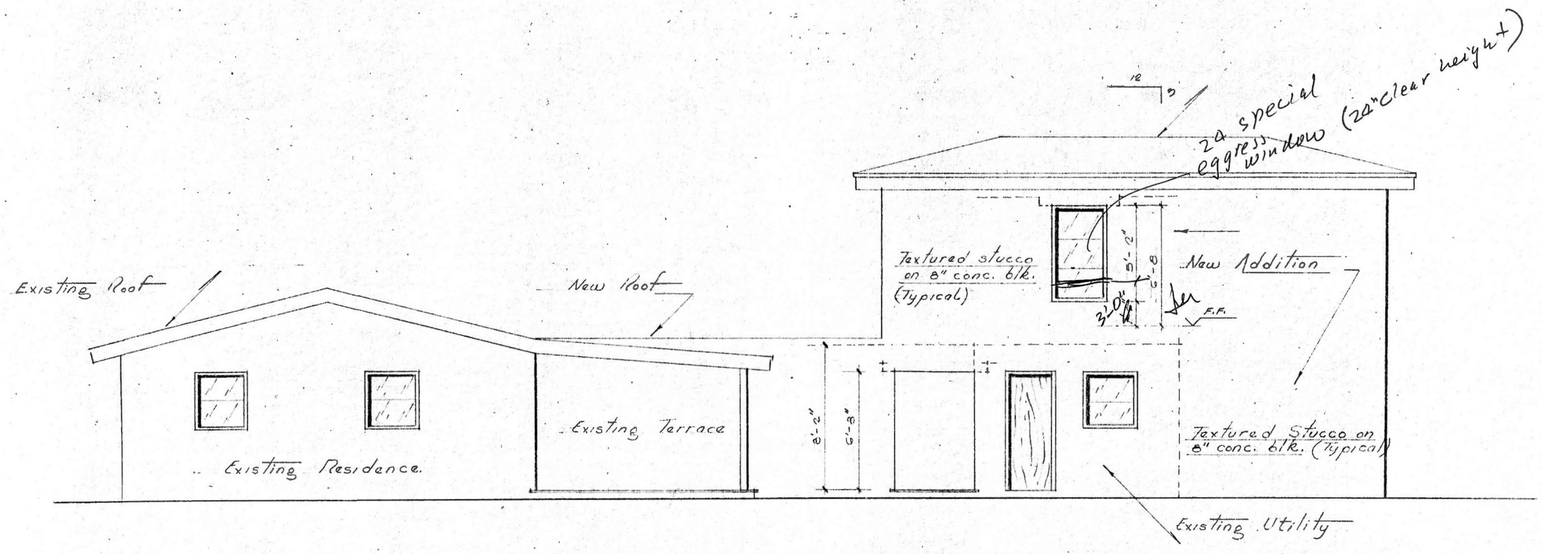

EAST ELEVATION

Sc: 1/4" = 1'-0"

DOOR SCHEDULE						
N°	SIZE	DOOR		FRAME		REMARKS
		MAT'L	FINISH	MAT'L	FINISH	
1	3'-0" x 6'-8" x 1 3/8"	WD/SC.	STAIN	METAL	PAINT	M.T. & W.S.
2	2'-6" x 6'-8" x 1 3/8"	WOOD	PAINT	WOOD	"	
3	2'-6" x 6'-8" x 1 3/8"	"	"	"	"	
4	2'-0" x 6'-8" x 1 3/8"	WD/HC	"	"	"	POCKET
5	2'-0" x 6'-8" x - 3/8"	"	"	"	"	LOUVER BI-FOLD
6	2'-8" x 6'-8" x 1 3/8"	"	"	"	"	
7	6'-0" x 6'-8" x - 3/8"	"	"	"	"	

NOTE.

S.C. SOLID CORE.
H.C. HOLLOW CORE.
M.T. METAL THRESHOLD.
W.S. WEATHER STRIP.

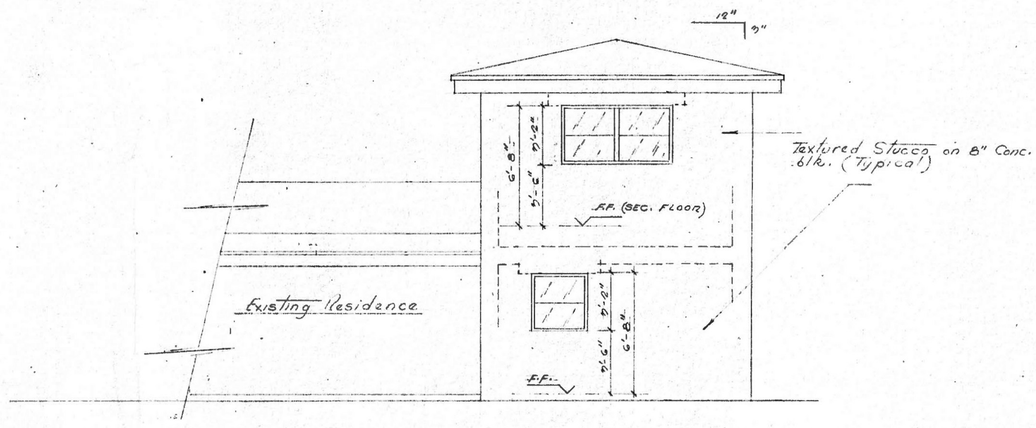

NORTH ELEVATION

Sc 1/4" = 1'-0"

REVISIONS	BY
9/6/95	

PROPOSED NEW ADDITION FOR: ADAL C. PEREZ
ADDRESS: 11085 SW 48TH ST ZC 33165. MIAMI FDA
ING. RICARDO CARLES. 2512 NW 72 ST

DRAWN	Leopoldo Garcia
CHECKED	
DATE	
SCALE	Indicated
JOB NO.	
SHEET	7
OF	10 SHEETS