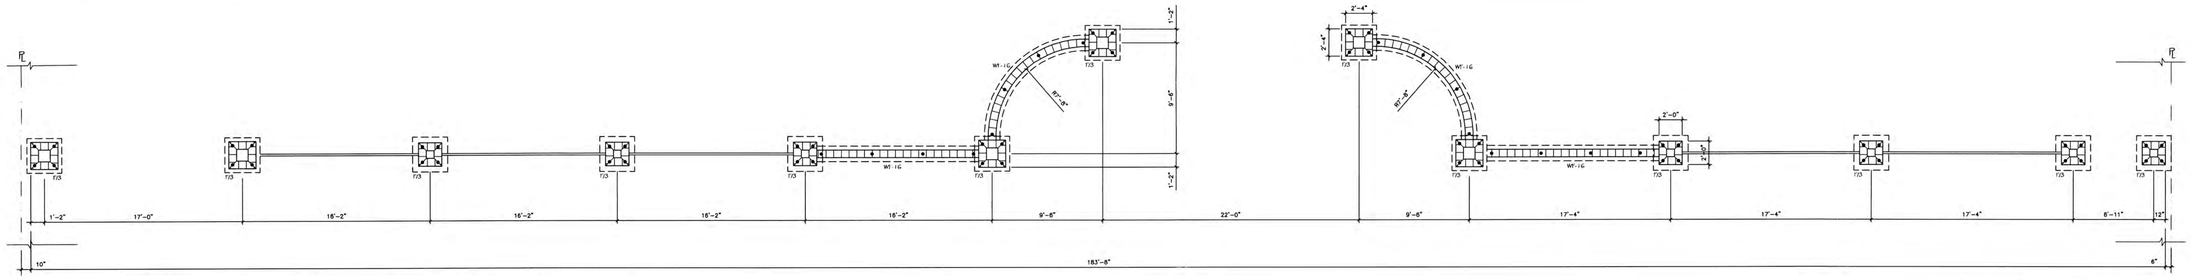

FRONT FENCE FOUNDATION PLAN

SCALE: 1/4" = 1'-0"

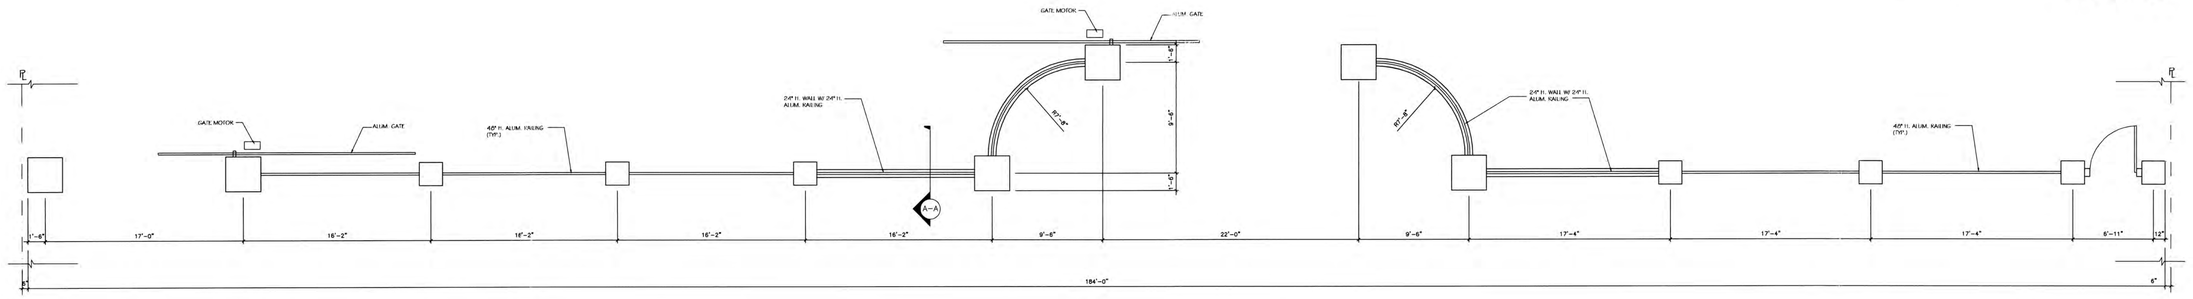

FRONT FENCE FLOOR PLAN

SCALE: 1/4" = 1'-0"

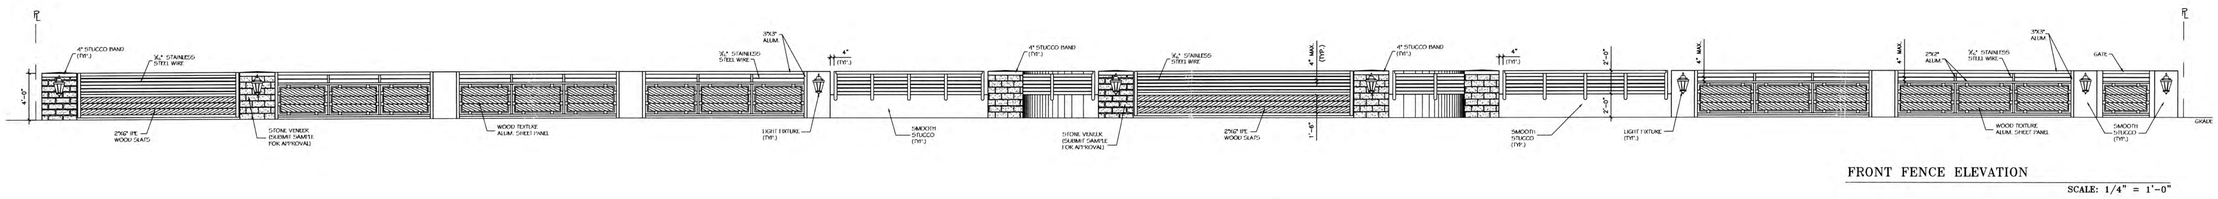

FRONT FENCE ELEVATION

SCALE: 1/4" = 1'-0"

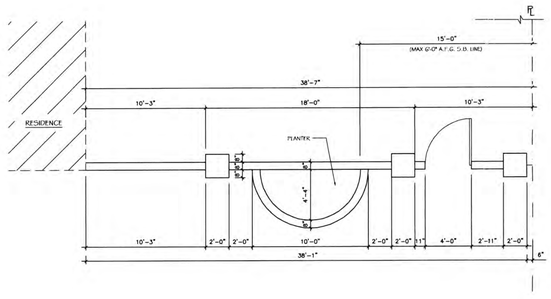

INTERIOR FENCE FLOOR PLAN

SCALE: 1/4" = 1'-0"

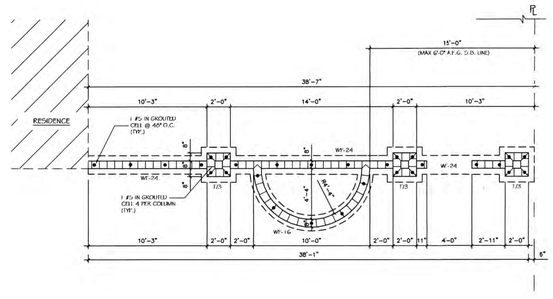

INTERIOR FENCE FOUNDATION PLAN

SCALE: 1/4" = 1'-0"

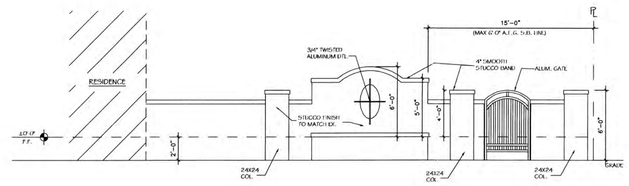

INTERIOR FENCE FRONT ELEVATION

SCALE: 1/4" = 1'-0"

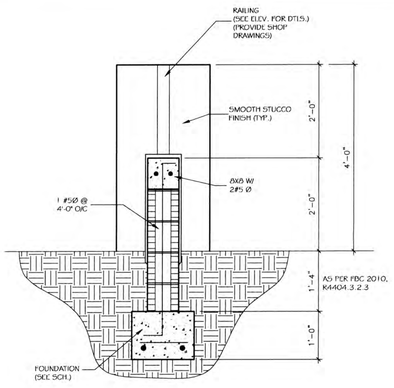

SECTION A-A

SCALE: 3/4" = 1'-0"

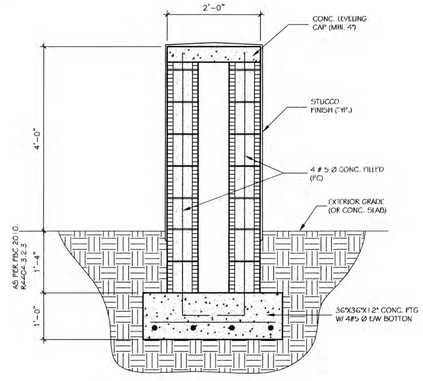

24X24 COLUMN SECTION

SCALE: 3/4" = 1'-0"

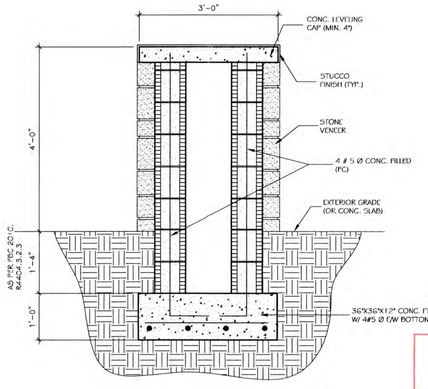

36X36 COLUMN SECTION

SCALE: 3/4" = 1'-0"

RECEIVED
Z14-048
OCT 22 2014
MIAMI-DADE COUNTY
DEPARTMENT OF REGULATORY AND ECONOMIC RESOURCES PERMITTING SERVICES
By:

RICHARD CORTES
ARCHITECT
AR# 0014236

7700 SW 115 ST
PINECREST, FL. 33156

PH: 305 233-0858
FAX: 305 233-4858
rcortespa@aol.com

SEAL

RICHARD CORTES
ARCHITECT
AR# 0014236

NEW RESIDENCE FOR:
MR. & MRS. DONER GARCIA
7001 SW 79th COURT
MIAMI, FL. 33143

SHEET NAME

FENCE

SYM	REVISION-RECORD
△	6-9-14
△	
△	
△	

DATE:
02/24/14

DRAWN BY:
PMP

SCALE:
¼" = 1'-0"

NORTH

A-4

SHEET No.

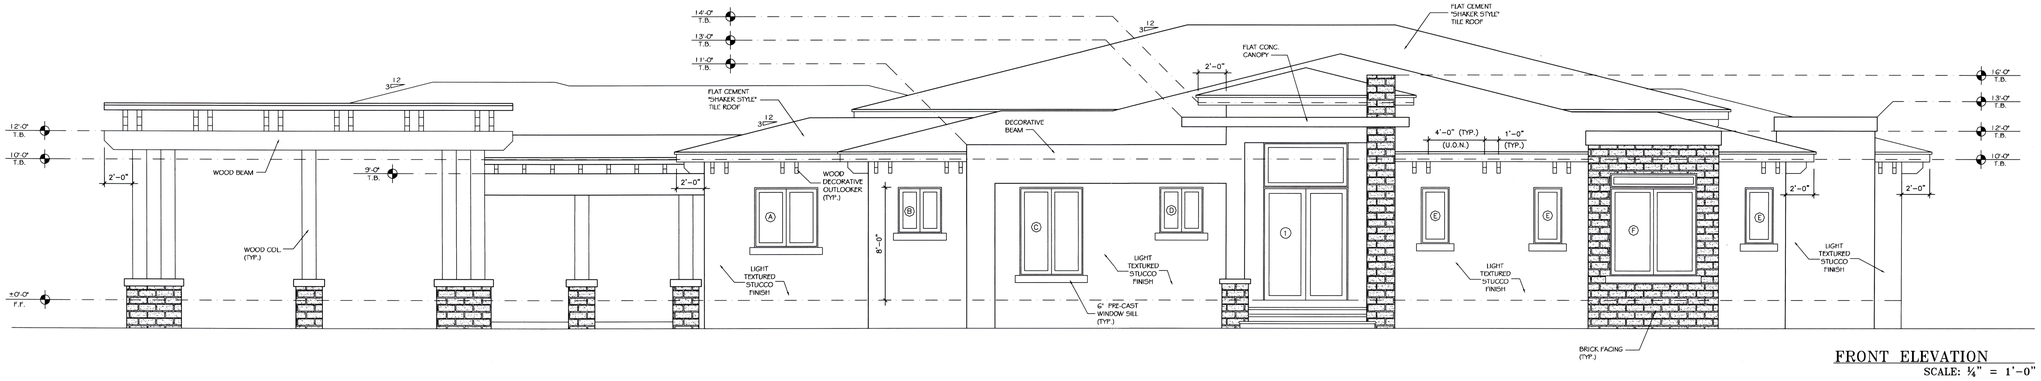

FRONT ELEVATION
SCALE: ¼" = 1'-0"

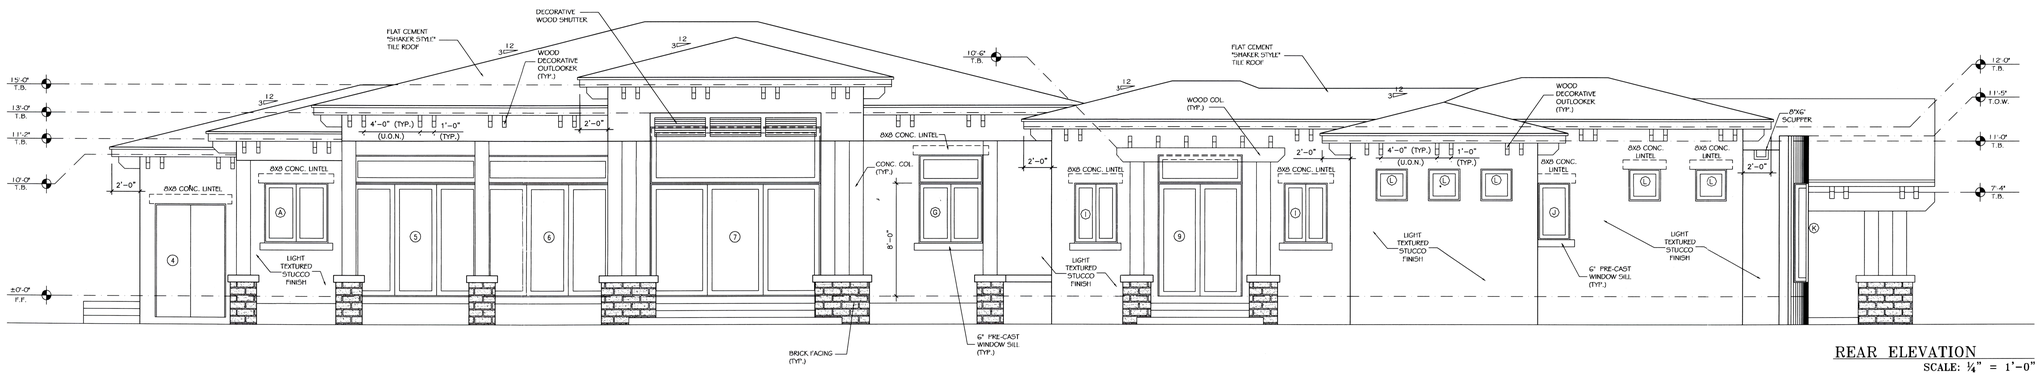

REAR ELEVATION
SCALE: ¼" = 1'-0"

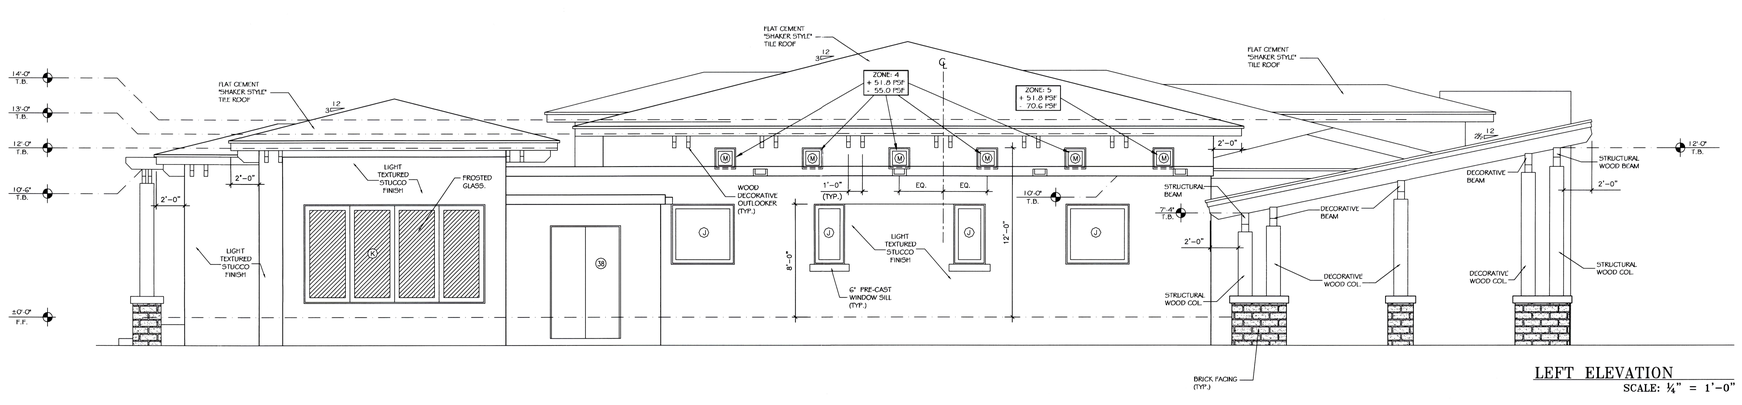

LEFT ELEVATION
SCALE: ¼" = 1'-0"

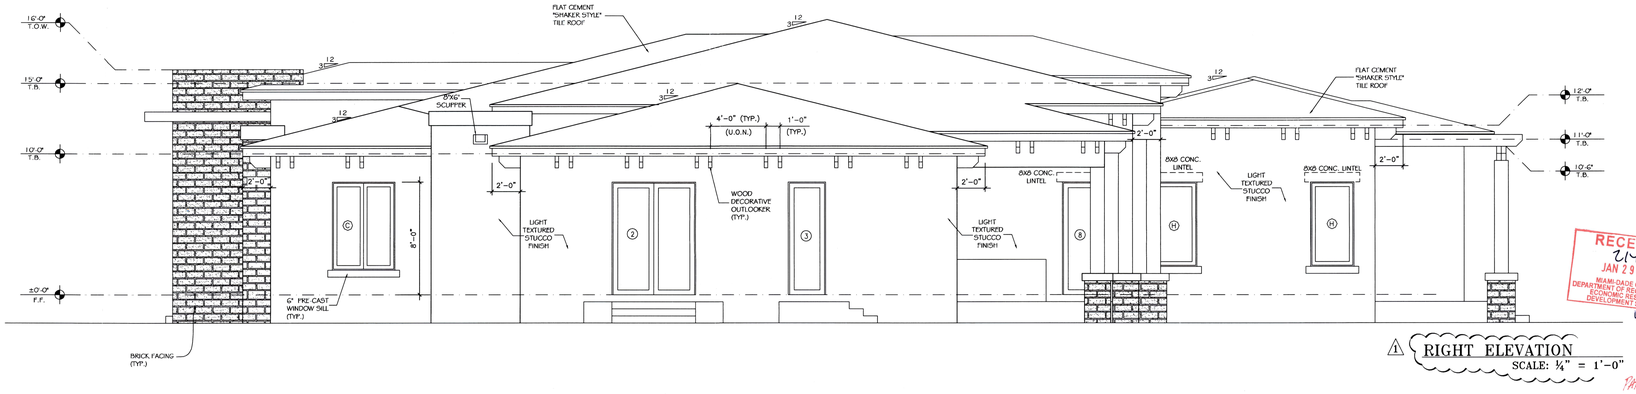

1 RIGHT ELEVATION
SCALE: ¼" = 1'-0"

RECEIVED
JAN 29 2015
MIAMI-DADE COUNTY
DEPARTMENT OF REGULATORY AND ECONOMIC RESOURCES
DEVELOPMENT SERVICES

COPYRIGHT 2014 ALL RIGHTS RESERVED. THESE DRAWINGS AND DOCUMENTS ARE INSTRUMENTS OF SERVICE SHALL REMAIN THE PROPERTY OF RICHARD CORTES P.A. WHETHER THE PROJECT FOR WHICH THEY WERE PREPARED IS EXECUTED OR NOT. THEY ARE NOT TO BE USED IN ANY MANNER ON OTHER PROJECTS OR EXTENSIONS TO THIS PROJECT EXCEPT BY AGREEMENT IN WRITING AND WITH THE APPROPRIATE COMPENSATION TO RICHARD CORTES P.A. REPRODUCTIONS OF DRAWINGS AND SPECIFICATIONS WITHOUT THE WRITTEN CONSENT OF RICHARD CORTES P.A. IS PROHIBITED. CONTRACTORS RESPONSIBLE FOR VERIFYING ALL SITE CONDITIONS PRIOR TO PROCEEDING WITH WORK.

RICHARD CORTES
ARCHITECT
AR# 0014236
7700 SW 115 ST
PINECREST, FL. 33156
PH: 305 233-0858
FAX: 305 233-4858
rcortespa@aol.com

SEAL

NEW RESIDENCE FOR:
MR. & MRS. DONER GARCIA
7001 SW 79TH COURT
MIAMI, FL. 33143

SHEET NAME
ELEVATIONS

	STM	REVISION - RECORD
	1	1-27-15

DATE: 1/27/15
DRAWN BY: C.C.
SCALE: ¼"=1'-0"
NORTH

A-2
SHEET No.

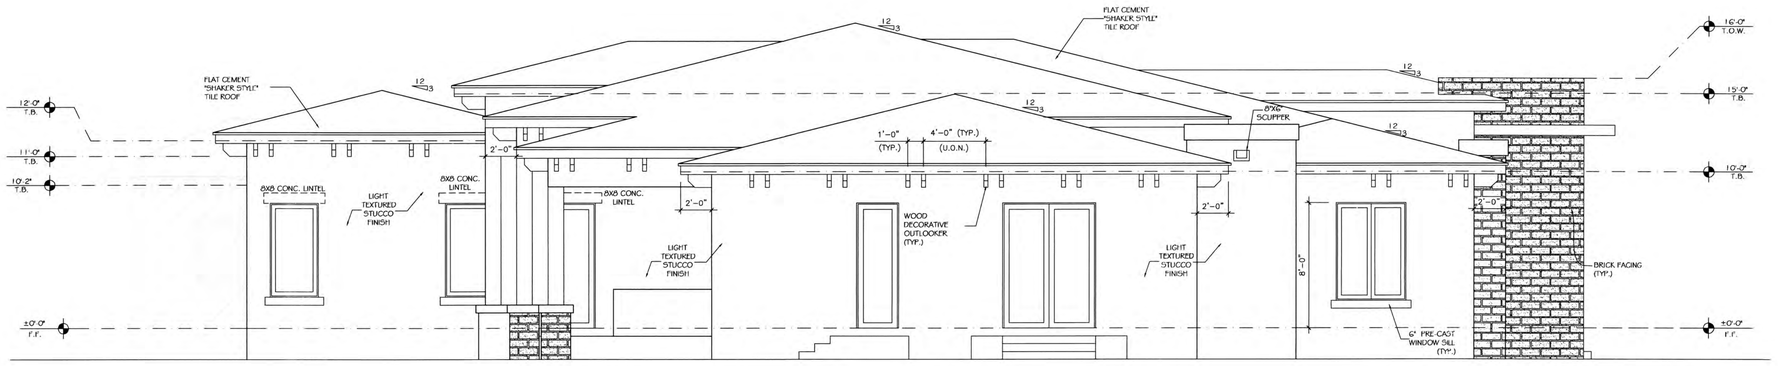

LEFT SIDE ELEV-SOUTH (PHASE 2)

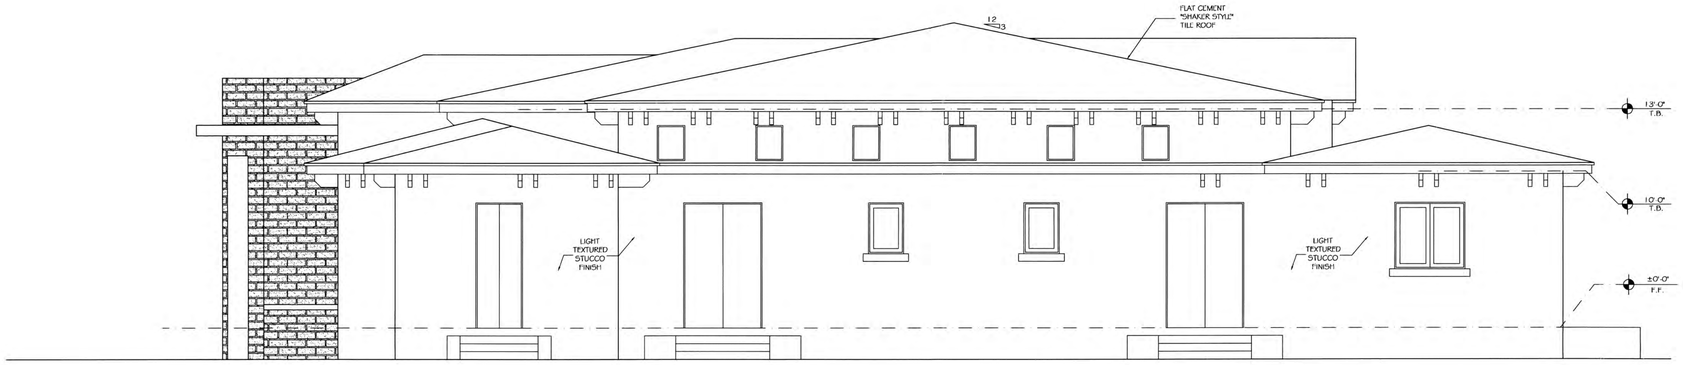

RIGHT SIDE ELEV-NORTH (PHASE 2)

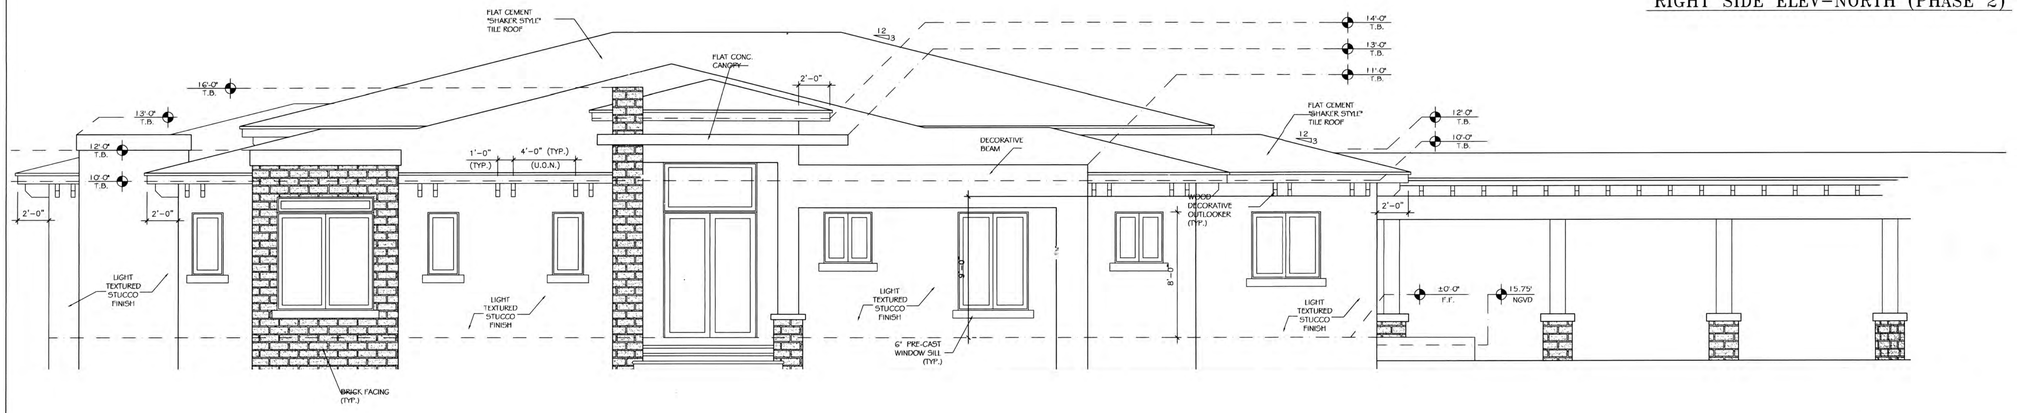

FRONT ELEV-EAST (PHASE 2)

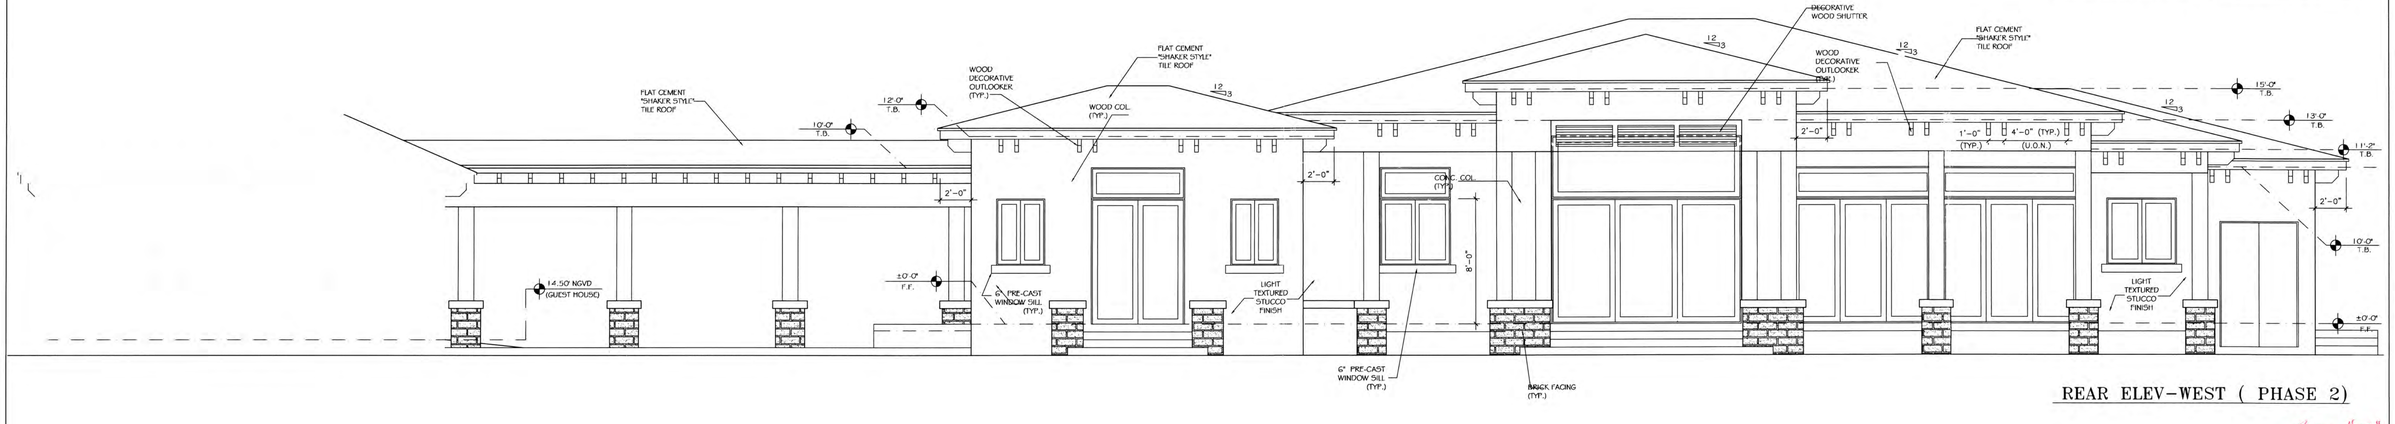

REAR ELEV-WEST (PHASE 2)

ELEVATIONS (PHASE 2)

ESC: ¼"=1'-0"

PARCEL "E"

RECEIVED
Z4-045
FEB 27 2015
MIAMI-DADE COUNTY
DEPARTMENT OF REGULATORY AND ECONOMIC RESOURCES
BY

COPYRIGHT 2014 ALL RIGHTS RESERVED. THESE DRAWINGS AND DOCUMENTS ARE INSTRUMENTS OF SERVICE SHALL REMAIN THE PROPERTY OF RICHARD CORTES P.A. WHETHER THE PROJECT FOR WHICH THEY WERE PREPARED IS EXECUTED OR NOT. THEY ARE NOT TO BE USED IN ANY MANNER ON OTHER PROJECTS OR EXTENSIONS TO THIS PROJECT EXCEPT BY AGREEMENT IN WRITING AND WITH THE APPROPRIATE COMPENSATION TO RICHARD CORTES P.A. REPRODUCTIONS OF DRAWINGS AND SPECIFICATIONS WITHOUT THE WRITTEN CONSENT OF RICHARD CORTES P.A. IS PROHIBITED. CONTRACTORS RESPONSIBLE FOR VERIFYING ALL SITE CONDITIONS PRIOR TO PROCEEDING WITH WORK.

RICHARD CORTES
ARCHITECT
AR# 0014236
7700 SW 115 ST
PINECREST, FL. 33156
PH: 305 233-0858
FAX: 305 233-4858
rcortespa@aol.com

SEAL

NEW RESIDENCE FOR:
MR. & MRS. DONER GARCIA
7001 SW 79TH COURT
MIAMI, FL. 33143

SHEET NAME
ELEVATIONS

SYM	REVISION-RECORD

DATE: 2/17/15
DRAWN BY: C.C.
SCALE: ¼"=1'-0"
NORTH

A-2.1
SHEET No.