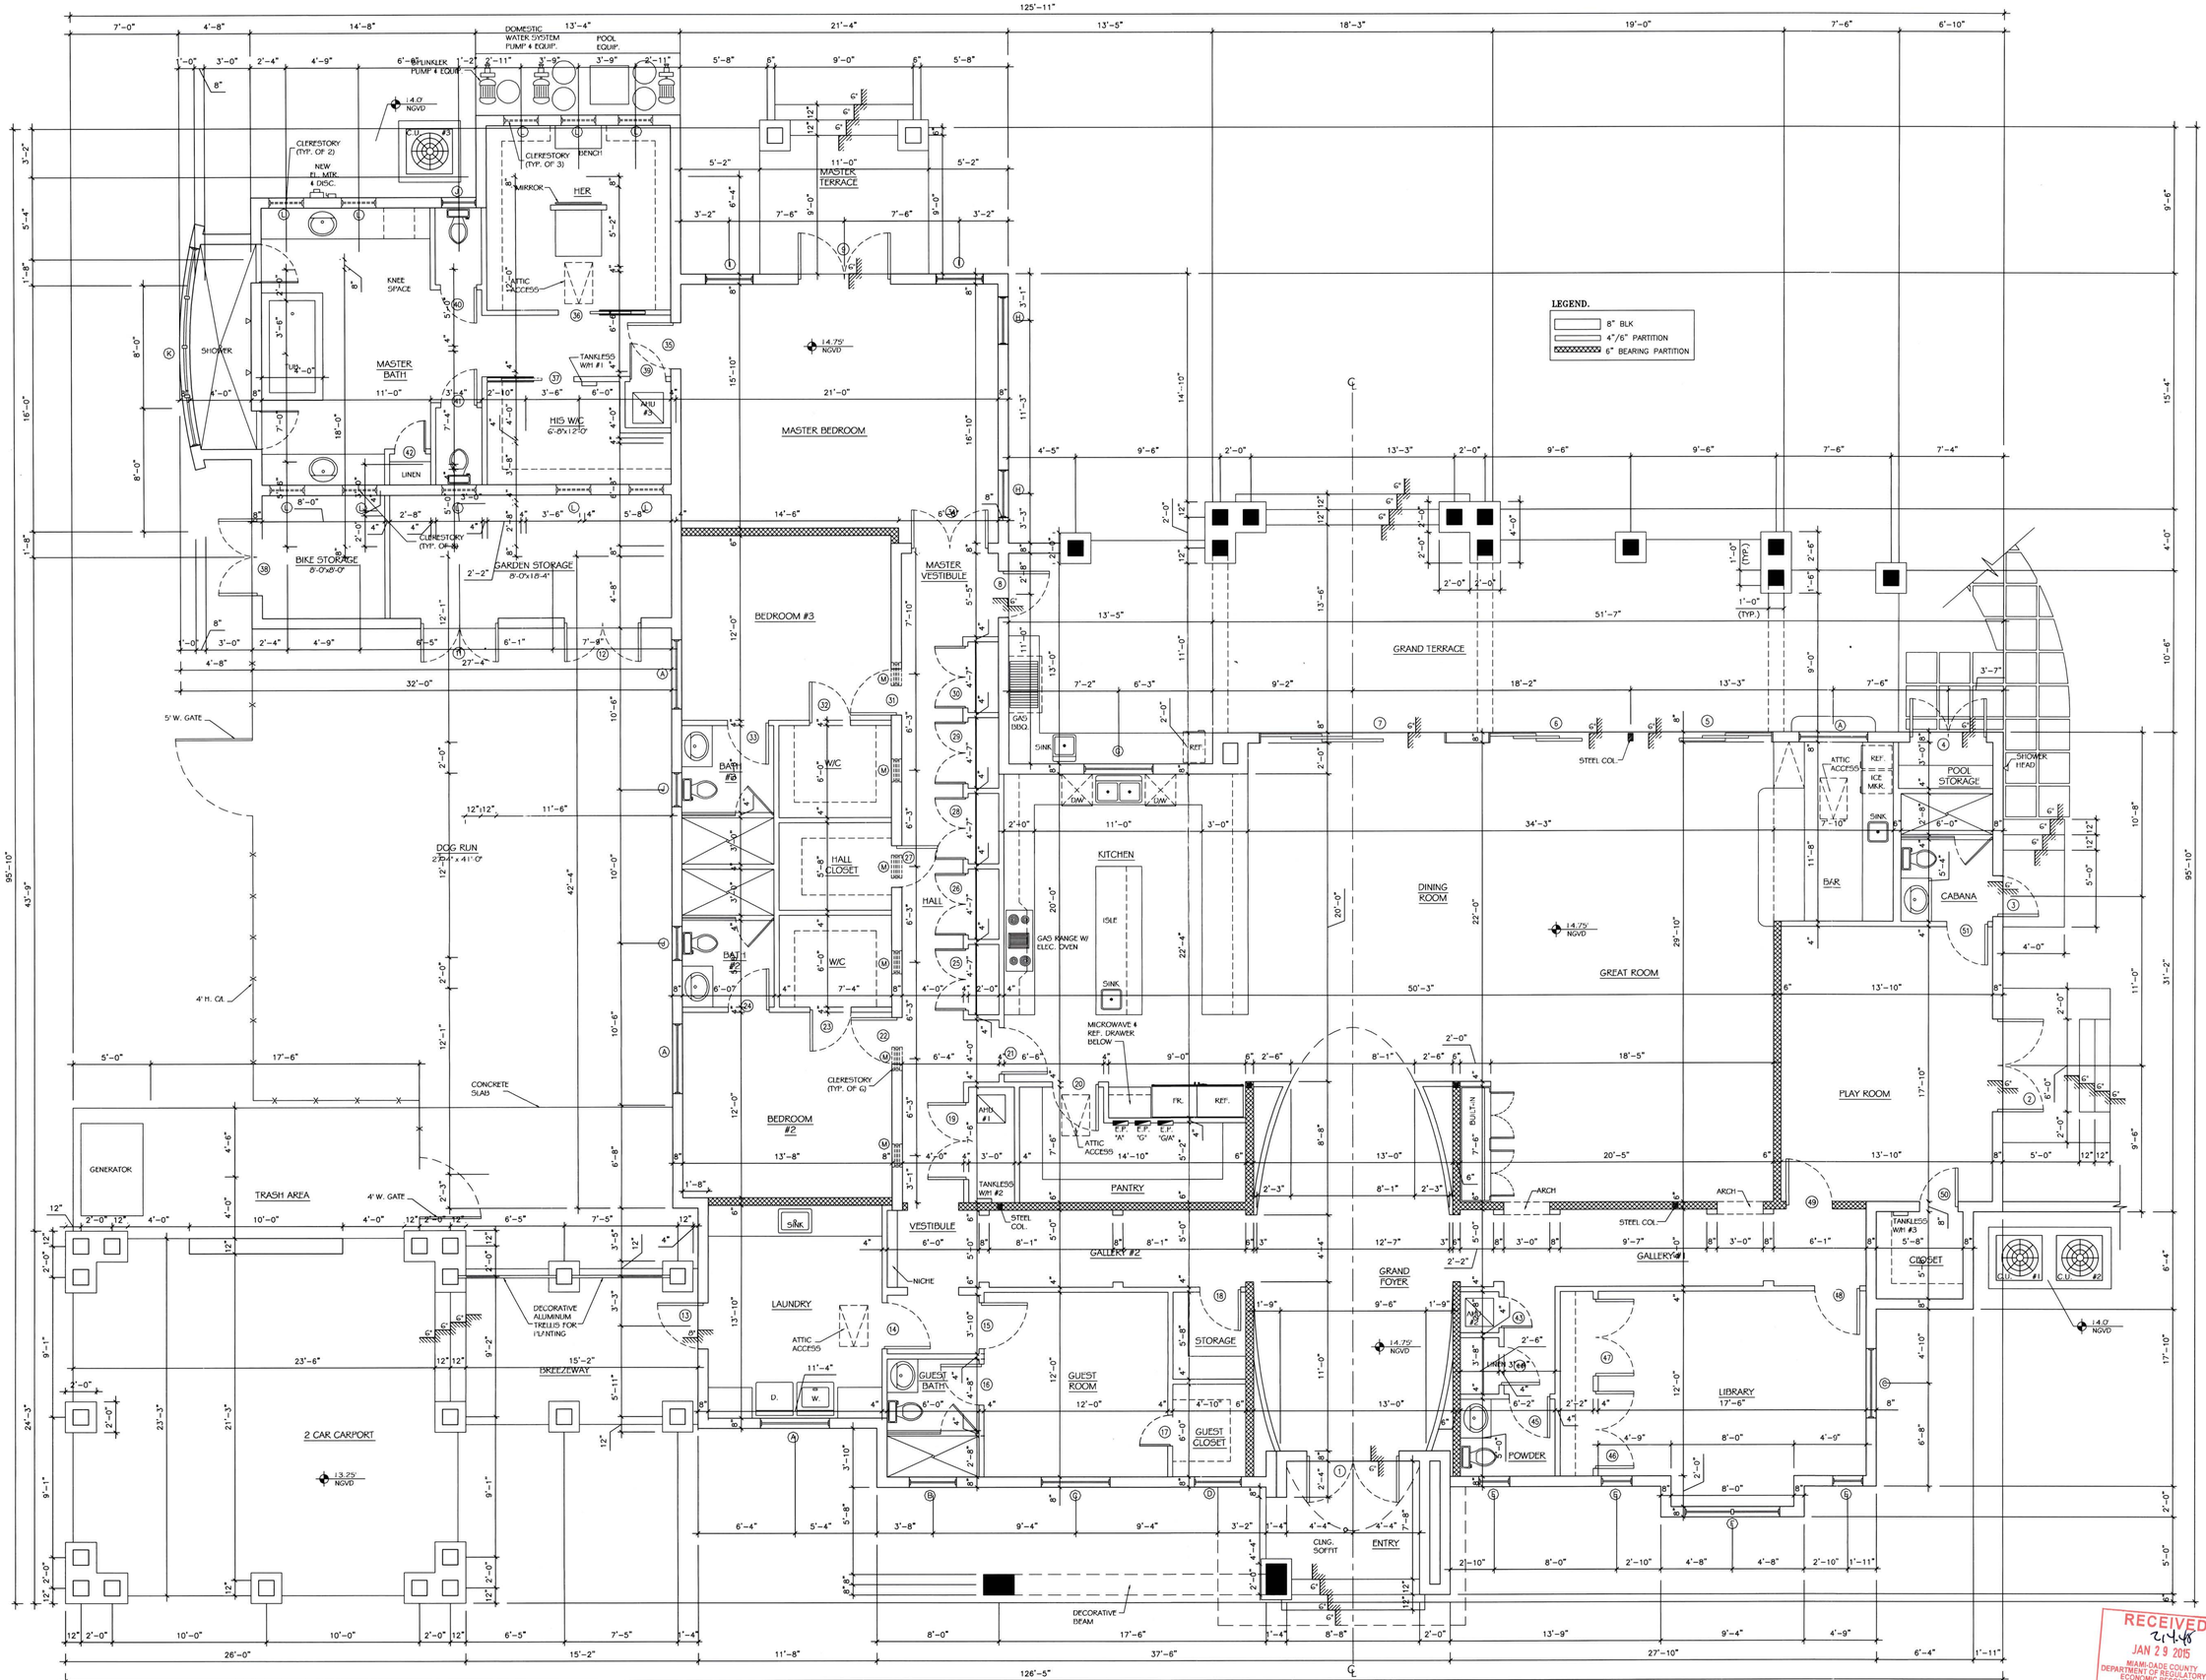

1 FLOOR PLAN

SCALE: ¼" = 1'-0"

RECEIVED
JAN 29 2015
MIAMI-DADE COUNTY
DEPARTMENT OF REGULATORY AND
ECONOMIC RESOURCES
DEVELOPMENT SERVICES

PARCEL "E"

COPYRIGHT 2014 ALL RIGHTS RESERVED. THESE DRAWINGS AND DOCUMENTS ARE INSTRUMENTS OF SERVICE SHALL REMAIN THE PROPERTY OF RICHARD CORTES P.A. WHETHER THE PROJECT FOR WHICH THEY WERE PREPARED IS EXECUTED OR NOT. THEY ARE NOT TO BE USED IN ANY MANNER ON OTHER PROJECTS OR EXTENSIONS TO THIS PROJECT EXCEPT BY AGREEMENT IN WRITING AND WITH THE APPROPRIATE COMPENSATION TO RICHARD CORTES P.A. REPRODUCTIONS OF DRAWINGS AND SPECIFICATIONS WITHOUT THE WRITTEN CONSENT OF RICHARD CORTES P.A. IS PROHIBITED. CONTRACTORS RESPONSIBLE FOR VERIFYING ALL SITE CONDITIONS PRIOR TO PROCEEDING WITH WORK.

RICHARD CORTES
ARCHITECT
AR# 0014236
7700 SW 115 ST
PINECREST, FL. 33156
PH: 305 233-0858
FAX: 305 233-4858
rcortespa@aol.com

SEAL

NEW RESIDENCE FOR:
MR. & MRS. DONER GARCIA
7001 SW 79TH COURT
MIAMI, FL. 33143

SHEET NAME
FLOOR PLAN

	SYM	REVISION-RECORD
	1	1-27-15

DATE: 1/27/15
DRAWN BY: C.C.
SCALE: ¼"=1'-0"
NORTH

A-1
SHEET No.

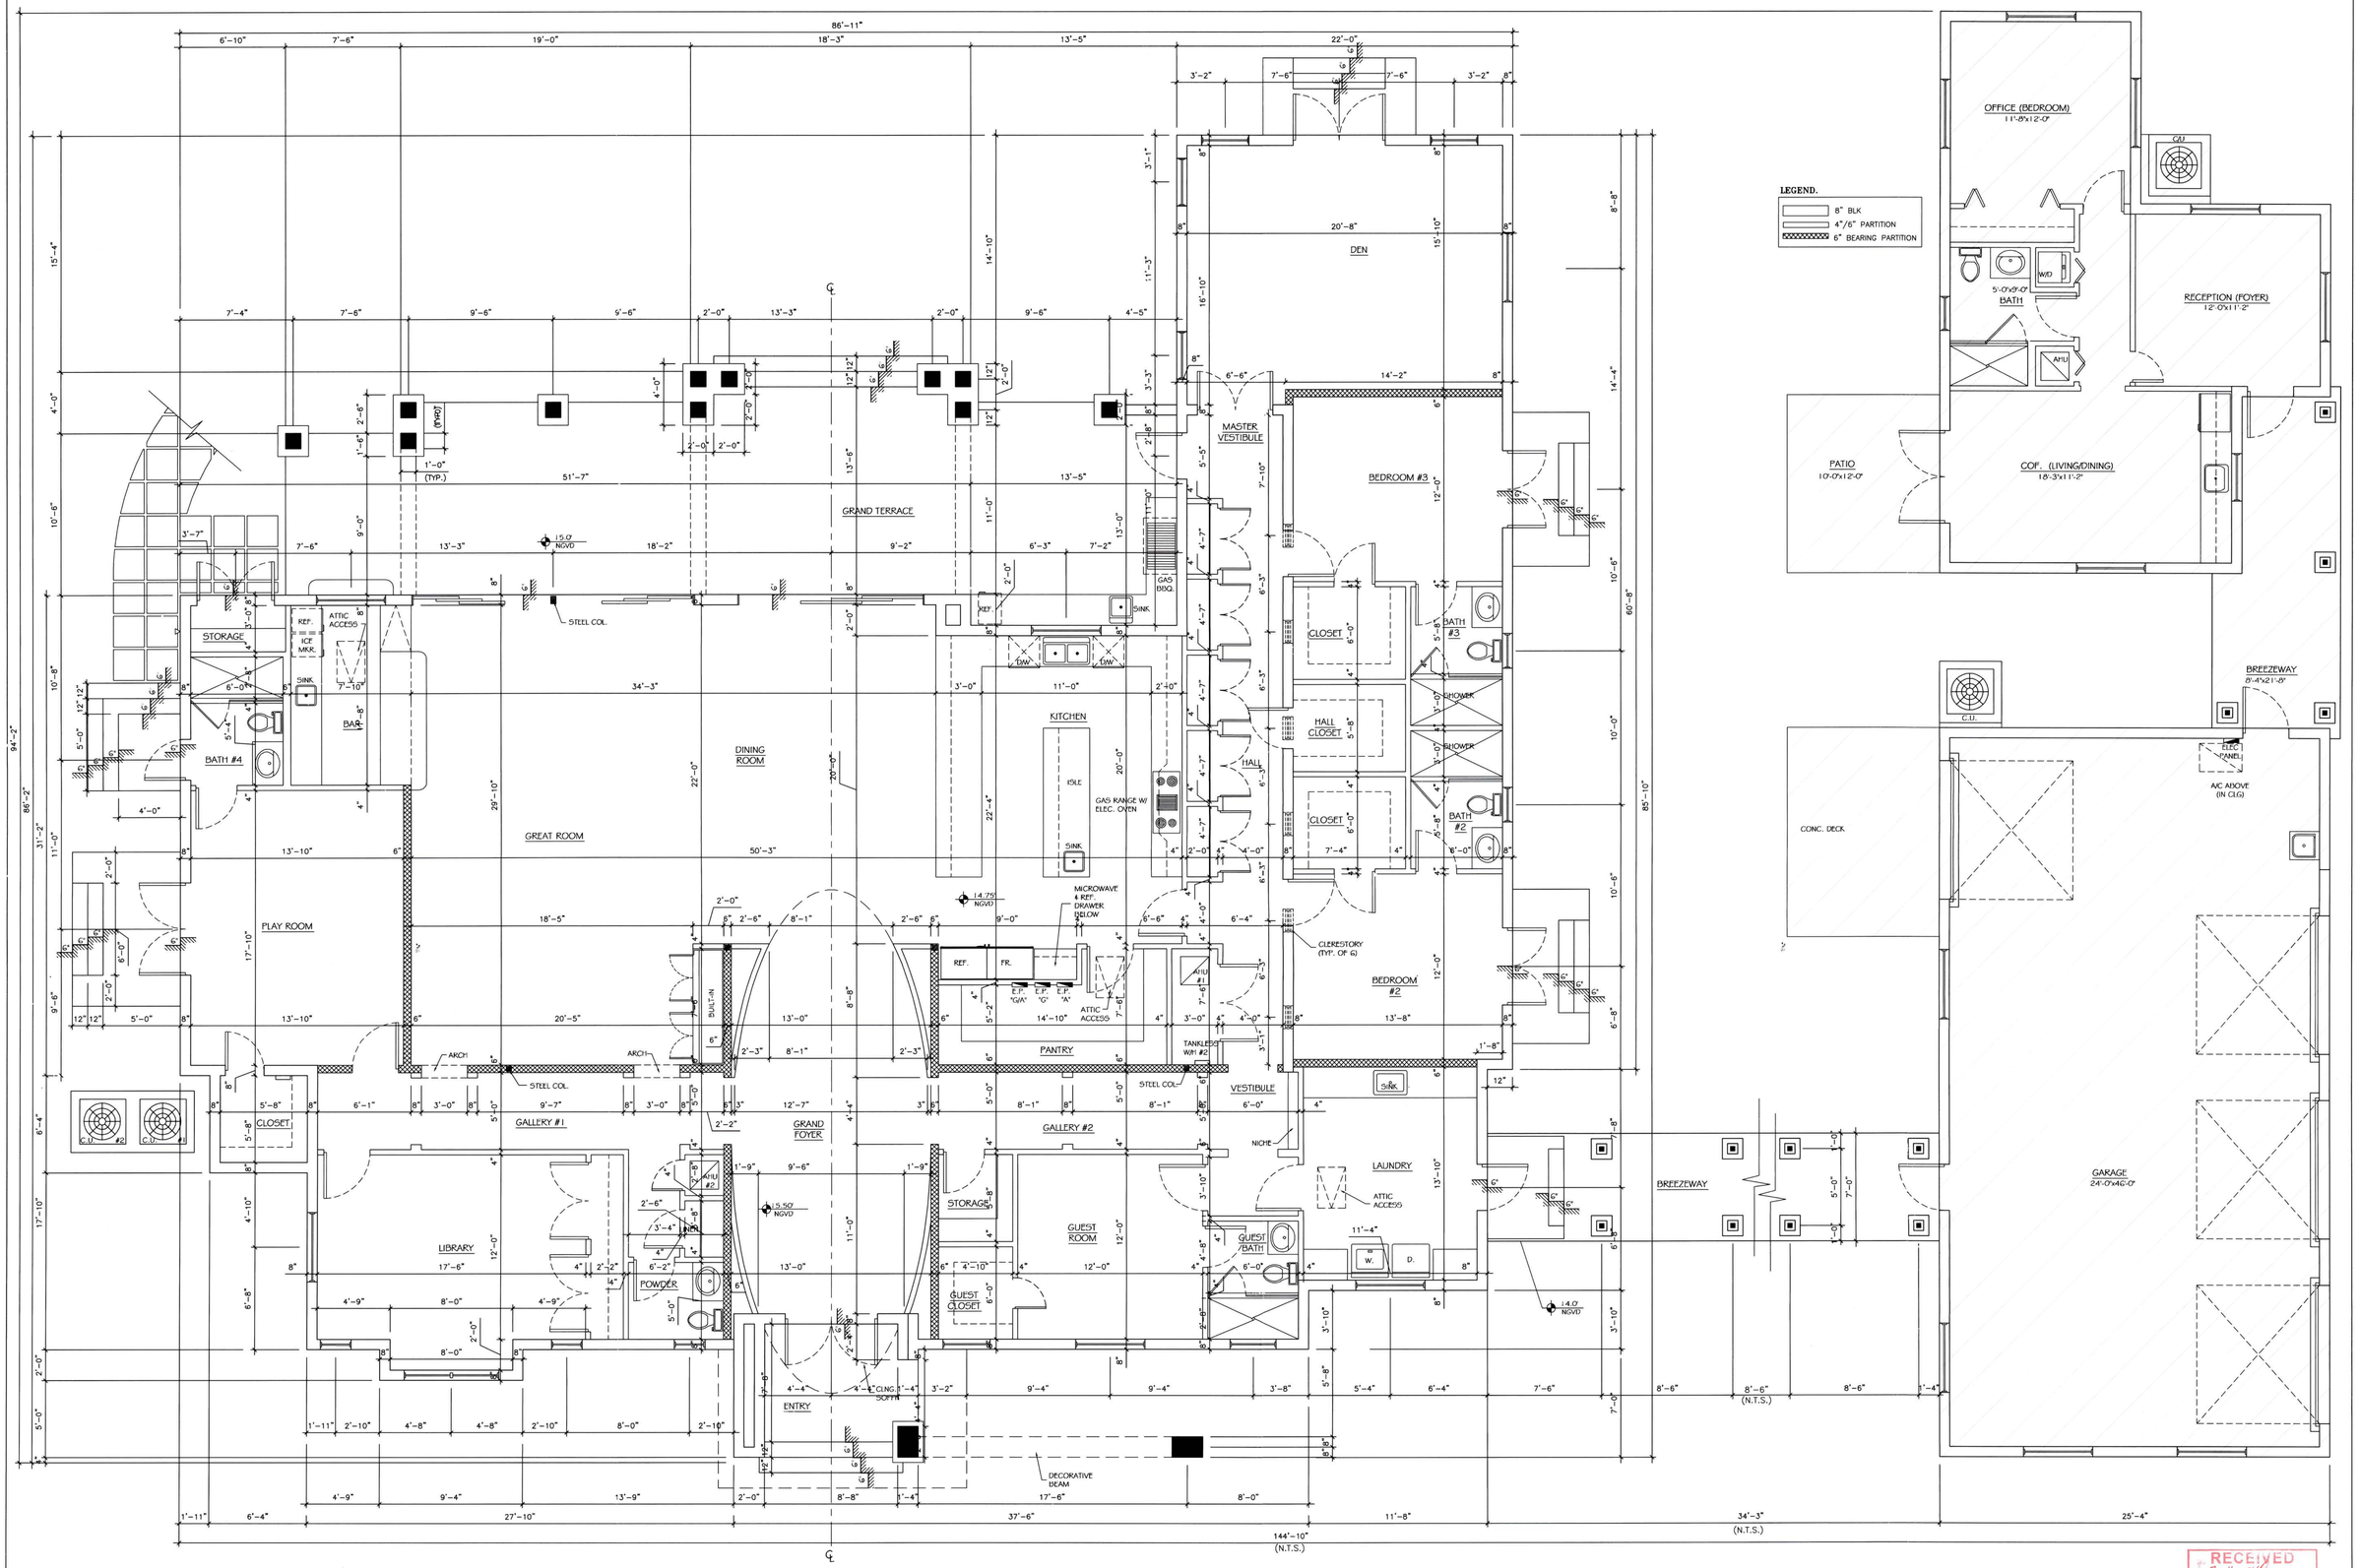

FLOOR PLAN (PHASE 2)

ESC: 3/32"=1'-0"

RECEIVED
2-14-04
FEB 27 2015
MIAMI-DADE COUNTY
DEPARTMENT OF REGULATORY AND ECONOMIC RESOURCES DEVELOPMENT SERVICES
By
PARCEL "A"

RICHARD CORTES
ARCHITECT
AR# 0014236
7700 SW 115 ST
PINECREST, FL. 33156
PH: 305 233-0858
FAX: 305 233-4858
rcortespa@aol.com

SEAL

NEW RESIDENCE FOR:
MR. & MRS. DONER GARCIA
7001 SW 79TH COURT
MIAMI, FL. 33143

SHEET NAME
FLOOR PLAN

SYM	REVISION-RECORD
1	1-27-15

DATE: 2/17/15
DRAWN BY: C.C.
SCALE: 1/4"=1'-0"

NORTH

A-1.2
SHEET No.

COPYRIGHT 2014 ALL RIGHTS RESERVED. THESE DRAWINGS AND DOCUMENTS ARE INSTRUMENTS OF SERVICE SHALL REMAIN THE PROPERTY OF RICHARD CORTES P.A. WHETHER THE PROJECT FOR WHICH THEY WERE PREPARED IS EXECUTED OR NOT. THEY ARE NOT TO BE USED IN ANY MANNER ON OTHER PROJECTS OR EXTENSIONS TO THIS PROJECT EXCEPT BY AGREEMENT IN WRITING AND WITH THE APPROPRIATE COMPENSATION TO RICHARD CORTES P.A. REPRODUCTIONS OF DRAWINGS AND SPECIFICATIONS WITHOUT THE WRITTEN CONSENT OF RICHARD CORTES P.A. IS PROHIBITED. CONTRACTORS RESPONSIBLE FOR VERIFYING ALL SITE CONDITIONS PRIOR TO PROCEEDING WITH WORK.