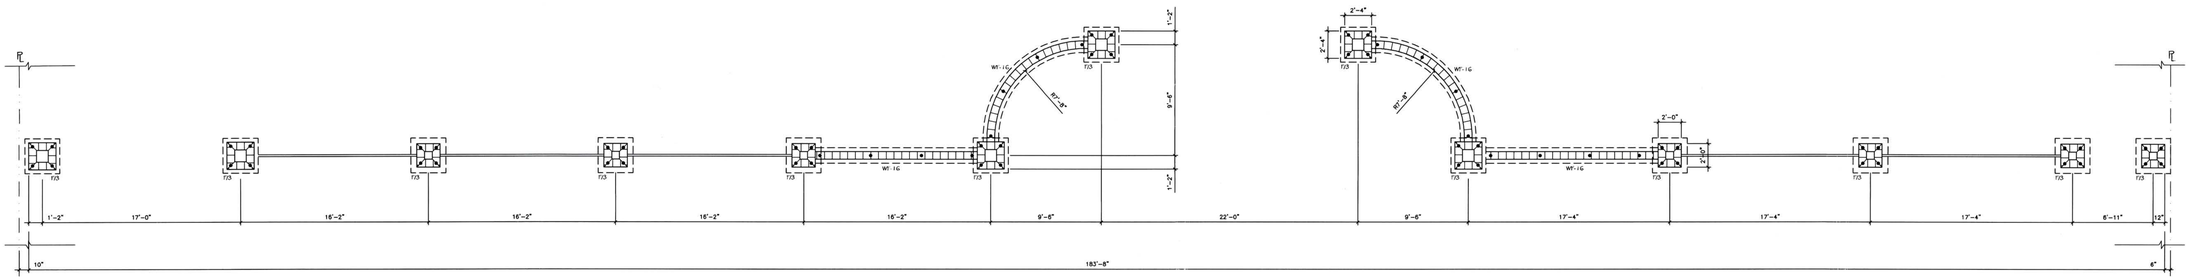

FRONT FENCE FOUNDATION PLAN

SCALE: 1/4" = 1'-0"

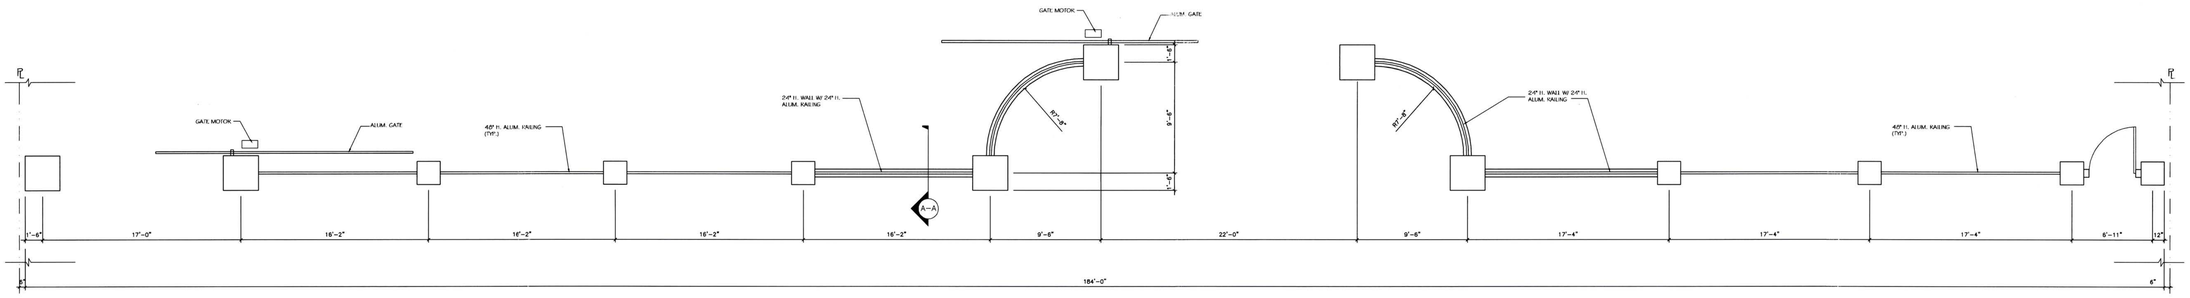

FRONT FENCE FLOOR PLAN

SCALE: 1/4" = 1'-0"

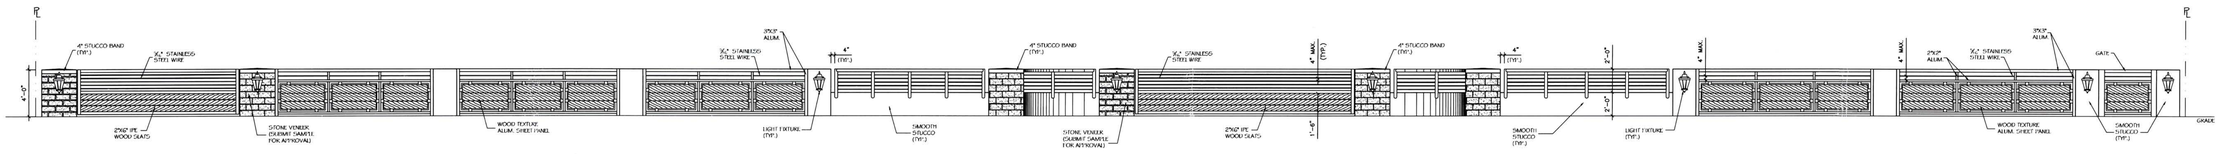

FRONT FENCE ELEVATION

SCALE: 1/4" = 1'-0"

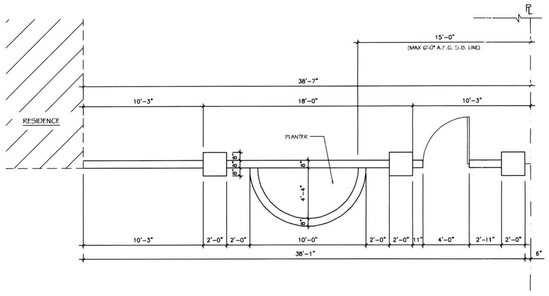

INTERIOR FENCE FLOOR PLAN

SCALE: 1/4" = 1'-0"

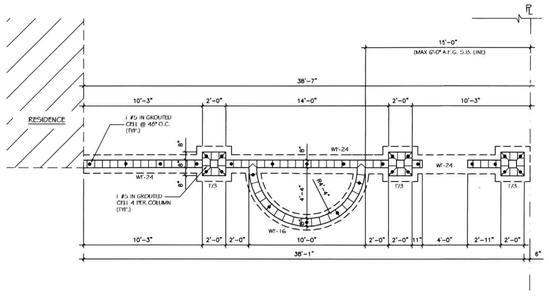

INTERIOR FENCE FOUNDATION PLAN

SCALE: 1/4" = 1'-0"

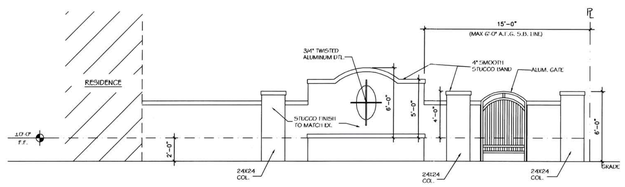

INTERIOR FENCE FRONT ELEVATION

SCALE: 1/4" = 1'-0"

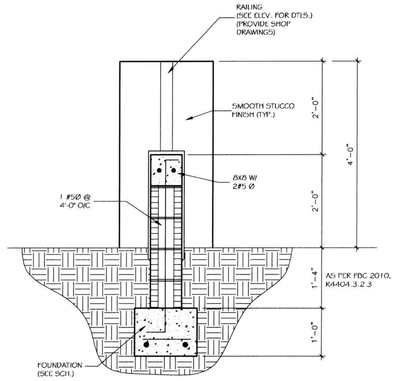

SECTION A-A

SCALE: 3/4" = 1'-0"

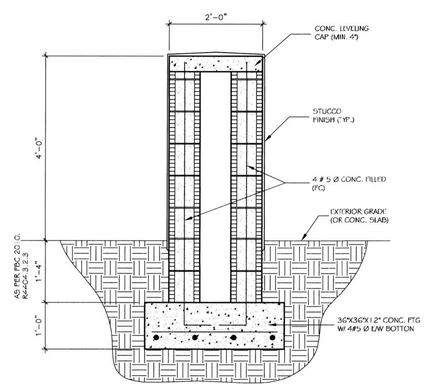

24X24 COLUMN SECTION

SCALE: 3/4" = 1'-0"

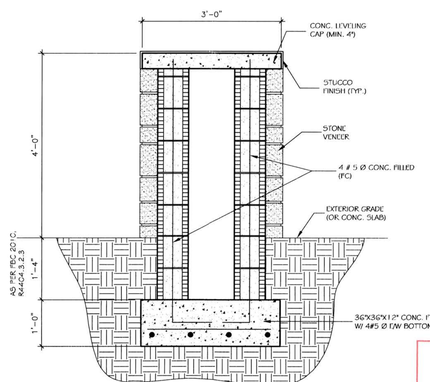

36X36 COLUMN SECTION

SCALE: 3/4" = 1'-0"

RECEIVED
E14-048
OCT 22 2014
MIAMI-DADE COUNTY
DEPARTMENT OF REGULATORY AND ECONOMIC RESOURCES DIVISION OF PERMIT SERVICES
By

RICHARD CORTES

ARCHITECT
AR# 0014236

7700 SW 115 ST
PINECREST, FL. 33156

PH: 305 233-0858
FAX: 305 233-4858
rcortespa@aol.com

SEAL

RICHARD CORTES
ARCHITECT
AR# 0014236

NEW RESIDENCE FOR:
MR. & MRS. DONER GARCIA
7001 SW 79th COURT
MIAMI, FL. 33143

SHEET NAME

FENCE

	SYM	REVISION-RECORD
		6-9-14

DATE:
02/24/14

DRAWN BY:
PMP

SCALE:
1/4" = 1'-0"

NORTH

A-4

SHEET No.