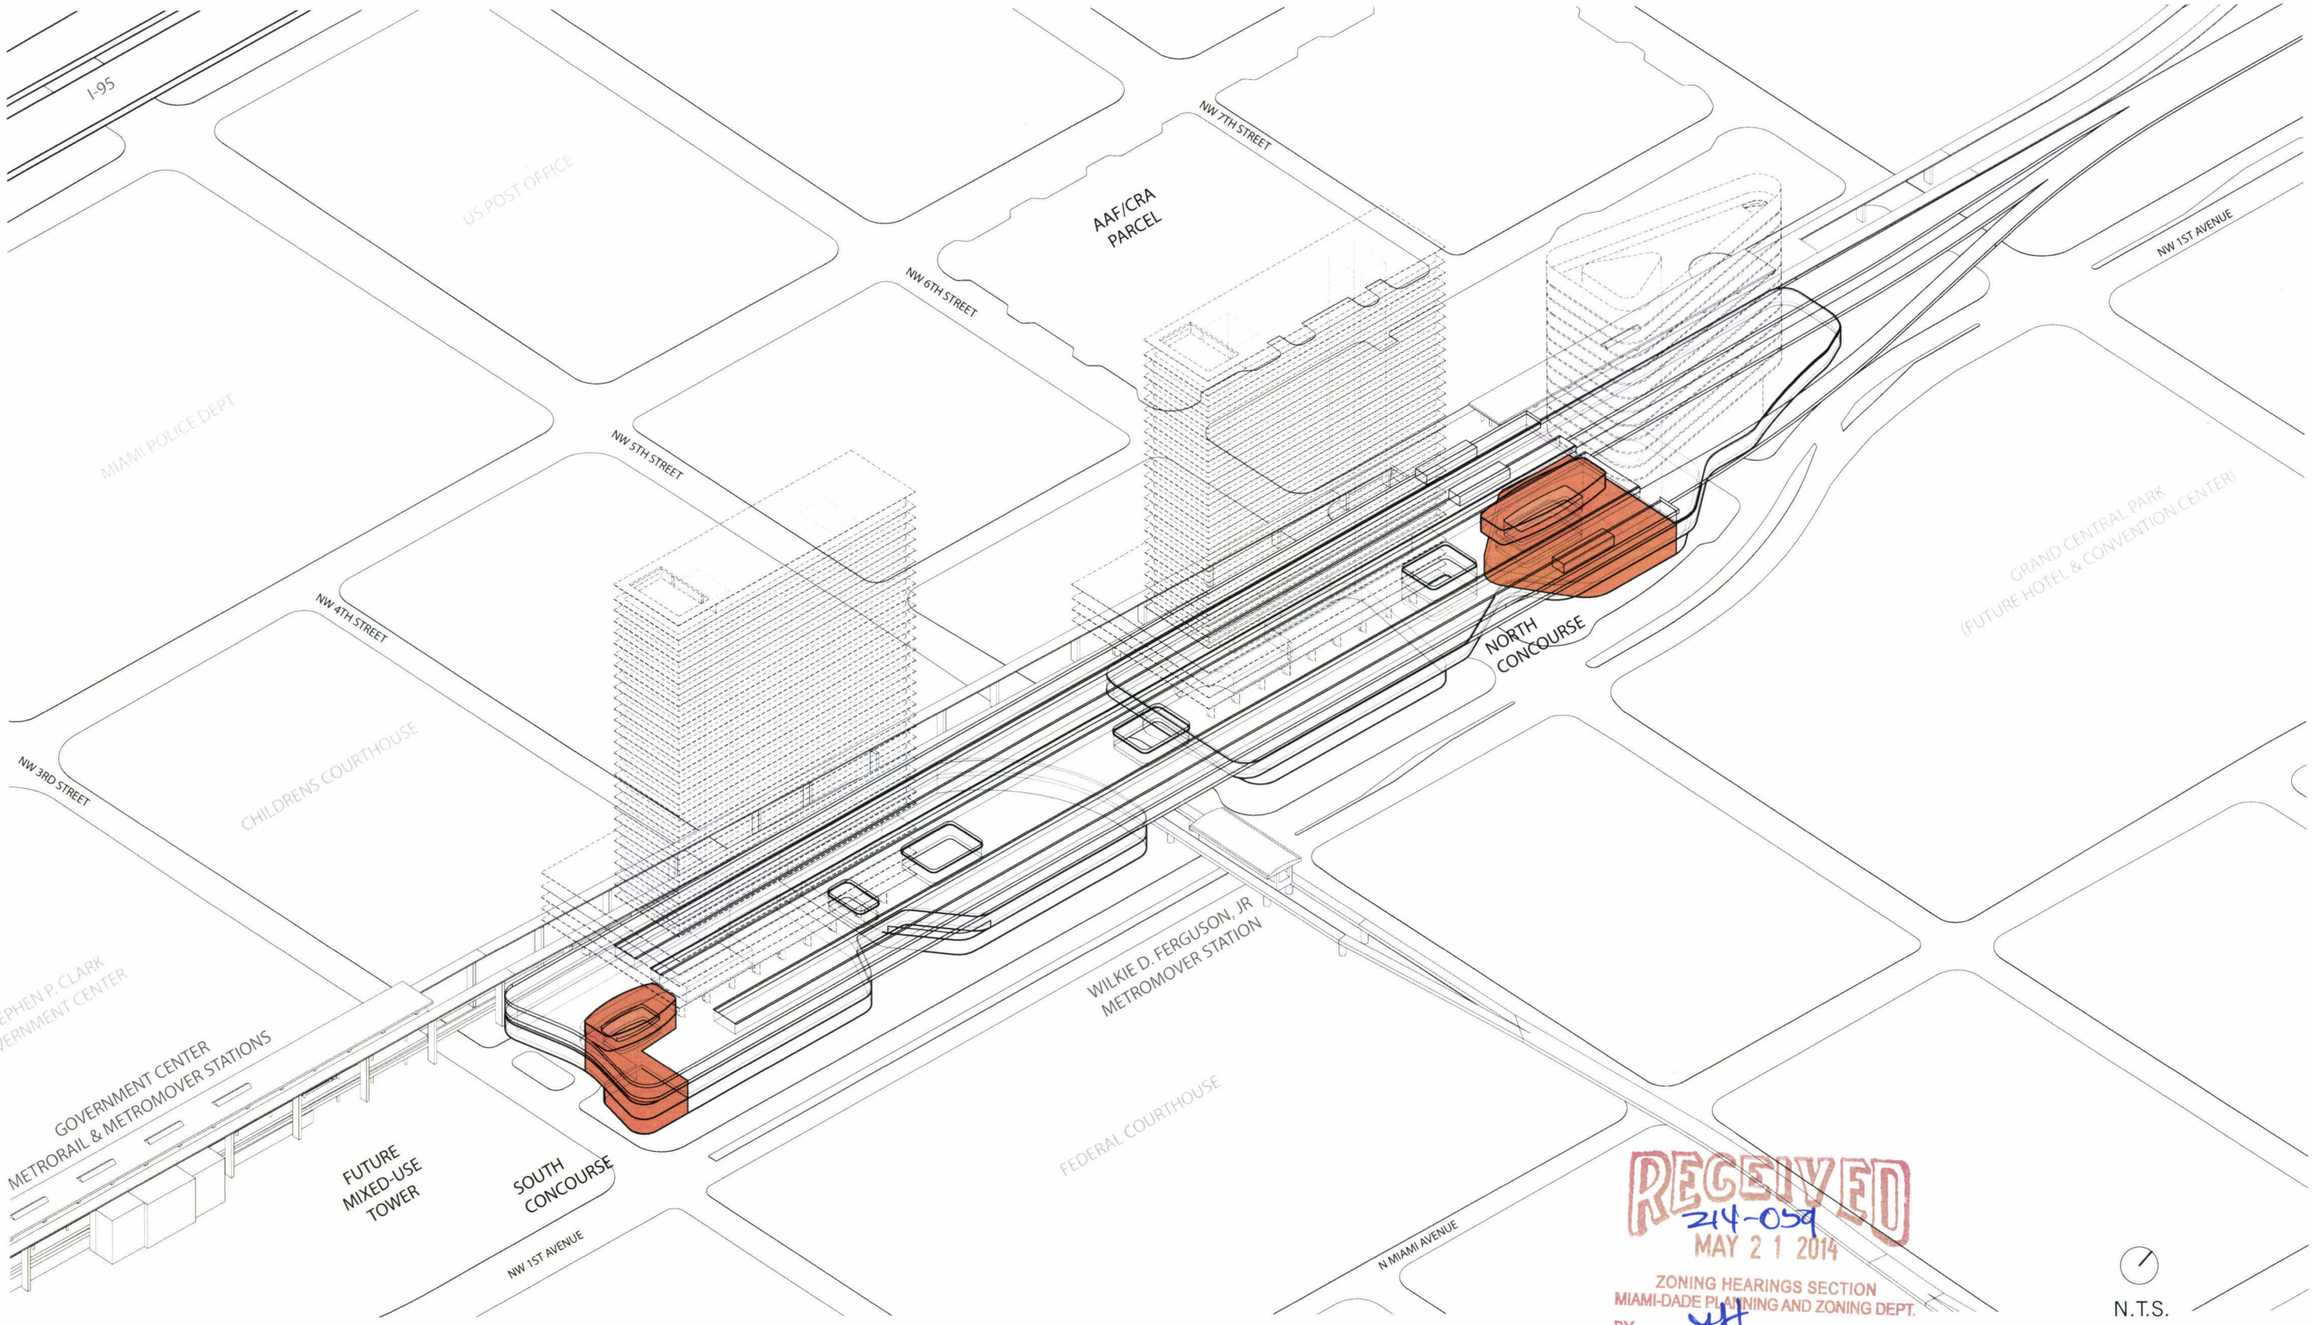

RECEIVED
214-059
MAY 21 2014
ZONING HEARINGS SECTION
MIAMI-DADE PLANNING AND ZONING DEPT.
BY XH

ALL ABOARD FLORIDA MIAMI

RAPID TRANSIT DEVELOPMENTAL IMPACT COMMITTEE (RTDIC)
INITIAL REVIEW: SPECIAL EXCEPTION FOR APPROVAL OF A GENERAL SITE DEVELOPMENT PLAN

MAY 21, 2014

ISOMETRIC: GENERAL SCALE AND LOCATION OF CONCOURSES

SOM
Prepared by:
ZYSCOVICH ARCHITECTS
100 N. Biscayne Blvd. 27th Fl
Miami, FL 33132-2304

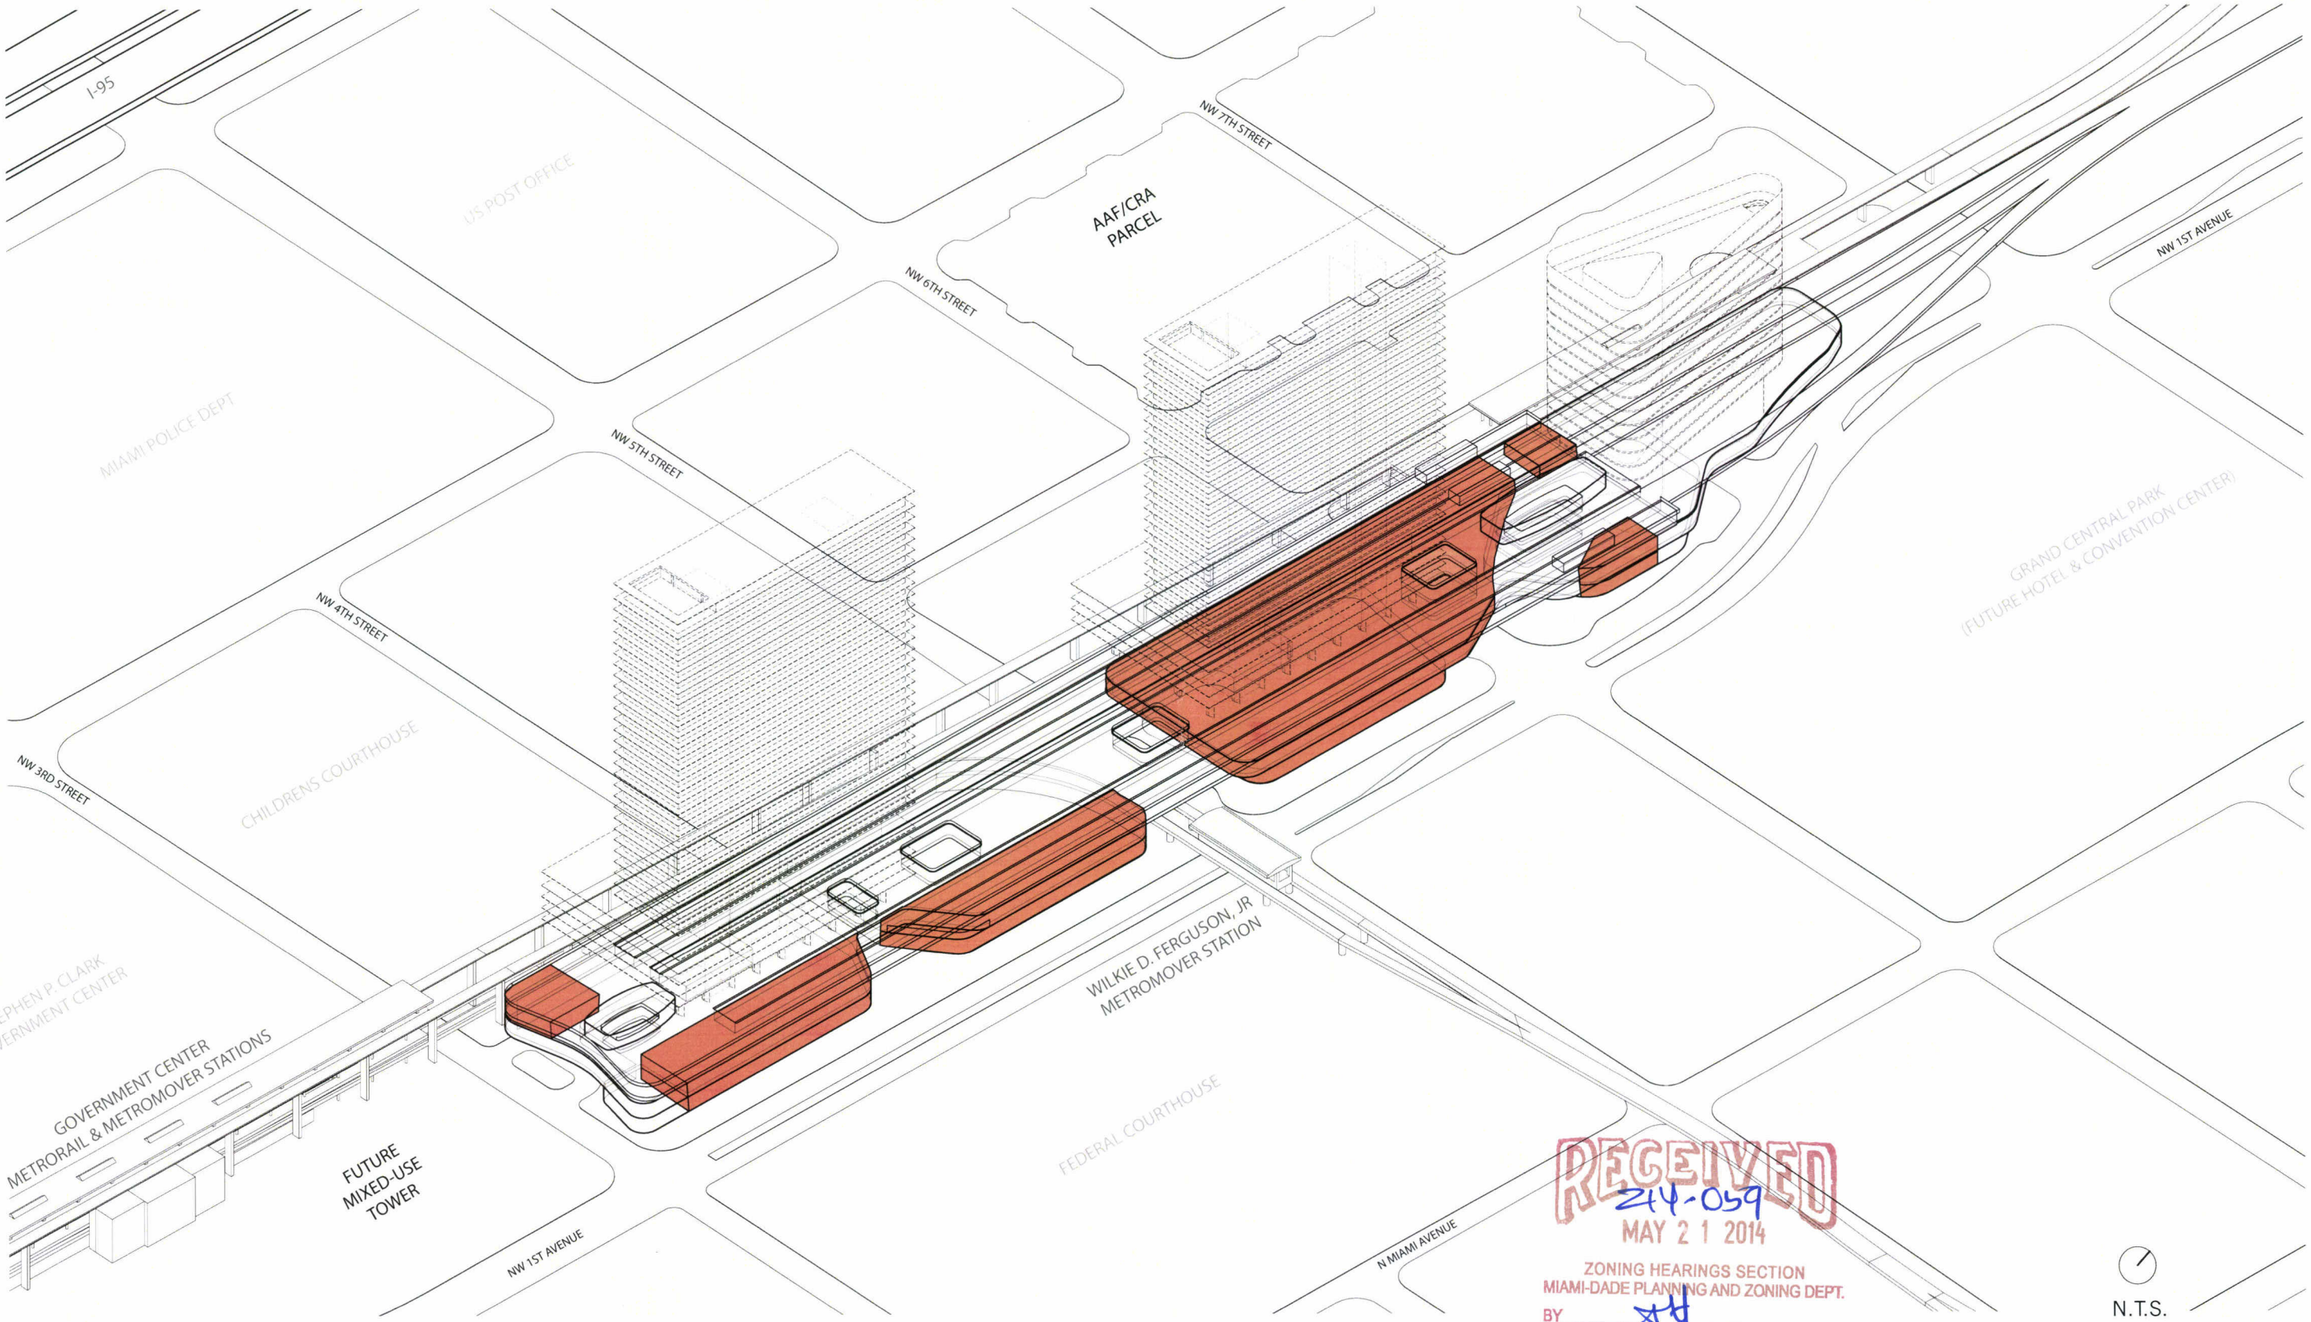

RECEIVED
214-039
MAY 21 2014
ZONING HEARINGS SECTION
MIAMI-DADE PLANNING AND ZONING DEPT.
BY AH

ALL ABOARD FLORIDA MIAMI

RAPID TRANSIT DEVELOPMENTAL IMPACT COMMITTEE (RTDIC)
INITIAL REVIEW: SPECIAL EXCEPTION FOR APPROVAL OF A GENERAL SITE DEVELOPMENT PLAN

MAY 21, 2014

ISOMETRIC:
GENERAL ORGANIZATION OF RETAIL USES

SOM
Prepared by:
ZYSCOVICH
ARCHITECTS
100 N. Biscayne Blvd. 27th Fl
Miami, FL 33132-2304

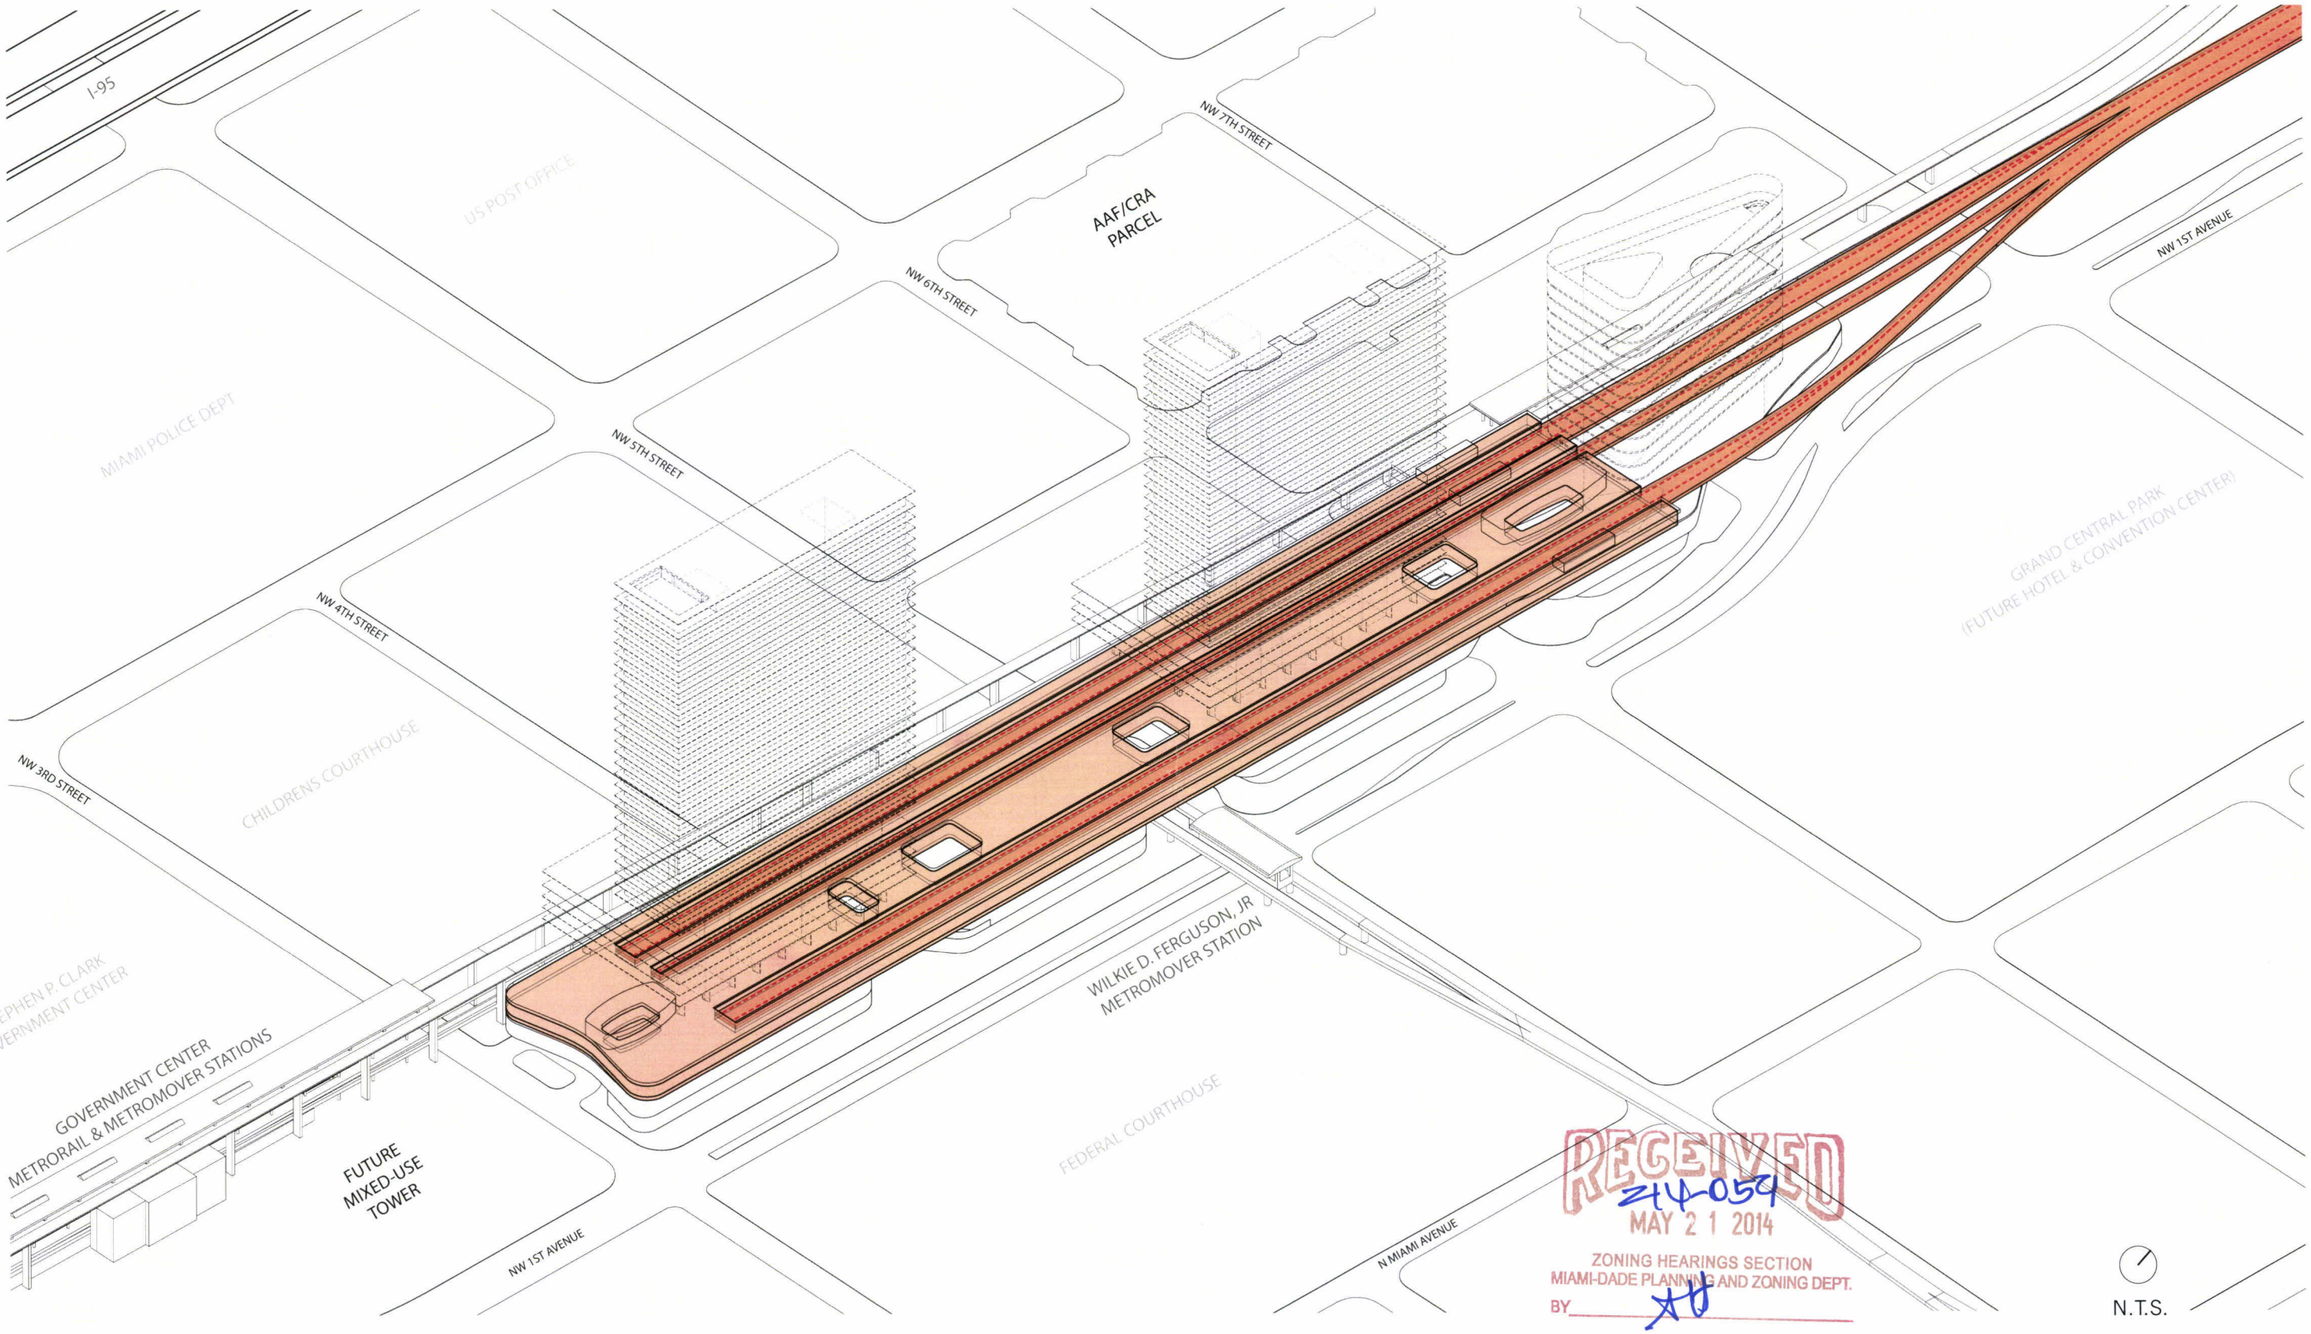

RECEIVED
214-054
MAY 21 2014
ZONING HEARINGS SECTION
MIAMI-DADE PLANNING AND ZONING DEPT.
BY AU

ALL ABOARD FLORIDA MIAMI

RAPID TRANSIT DEVELOPMENTAL IMPACT COMMITTEE (RTDIC)
INITIAL REVIEW: SPECIAL EXCEPTION FOR APPROVAL OF A GENERAL SITE DEVELOPMENT PLAN

MAY 21, 2014

ISOMETRIC:
RAIL INFRASTRUCTURE AND PLATFORMS

SOM

Prepared by:
ZYSCOVICH ARCHITECTS
100 N. Biscayne Blvd. 27th Fl
Miami, FL 33132-2304

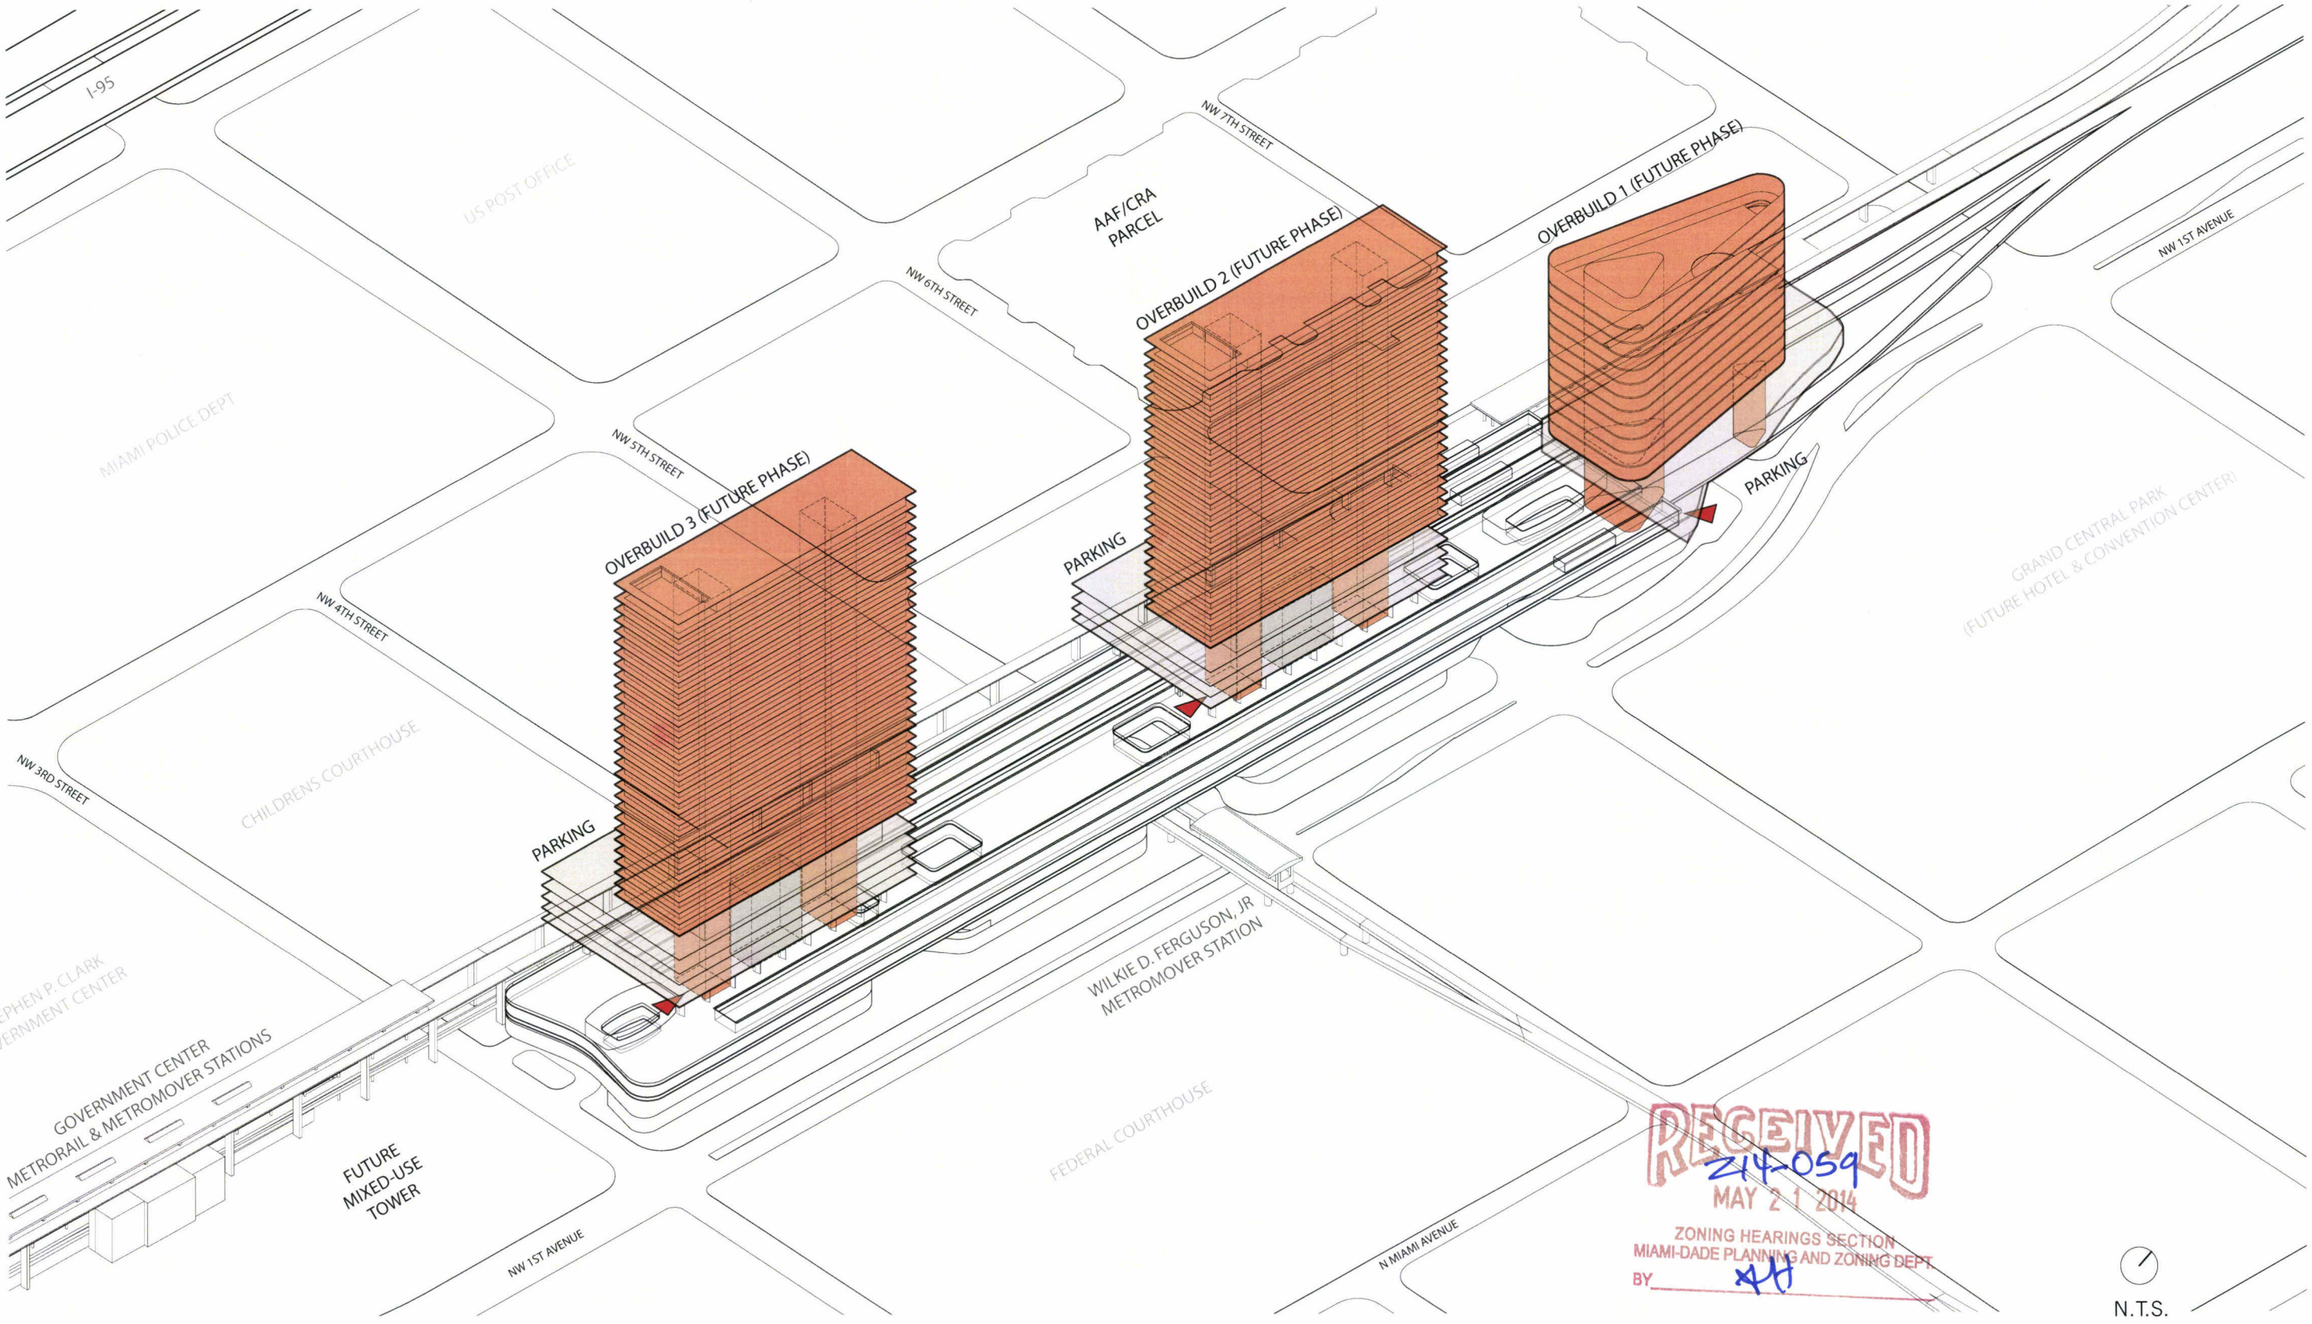

RECEIVED
Z14-059
MAY 21 2014
ZONING HEARINGS SECTION
MIAMI-DADE PLANNING AND ZONING DEPT
BY AH

ALL ABOARD FLORIDA MIAMI

RAPID TRANSIT DEVELOPMENTAL IMPACT COMMITTEE (RTDIC)
INITIAL REVIEW: SPECIAL EXCEPTION FOR APPROVAL OF A GENERAL SITE DEVELOPMENT PLAN

MAY 21, 2014

ISOMETRIC:
FUTURE PHASE PERMITTED MIXED-USE TOWERS

SOM
Prepared by:
ZYSCOVICH ARCHITECTS
100 N. Biscayne Blvd. 27th Fl
Miami, FL 33132-2304

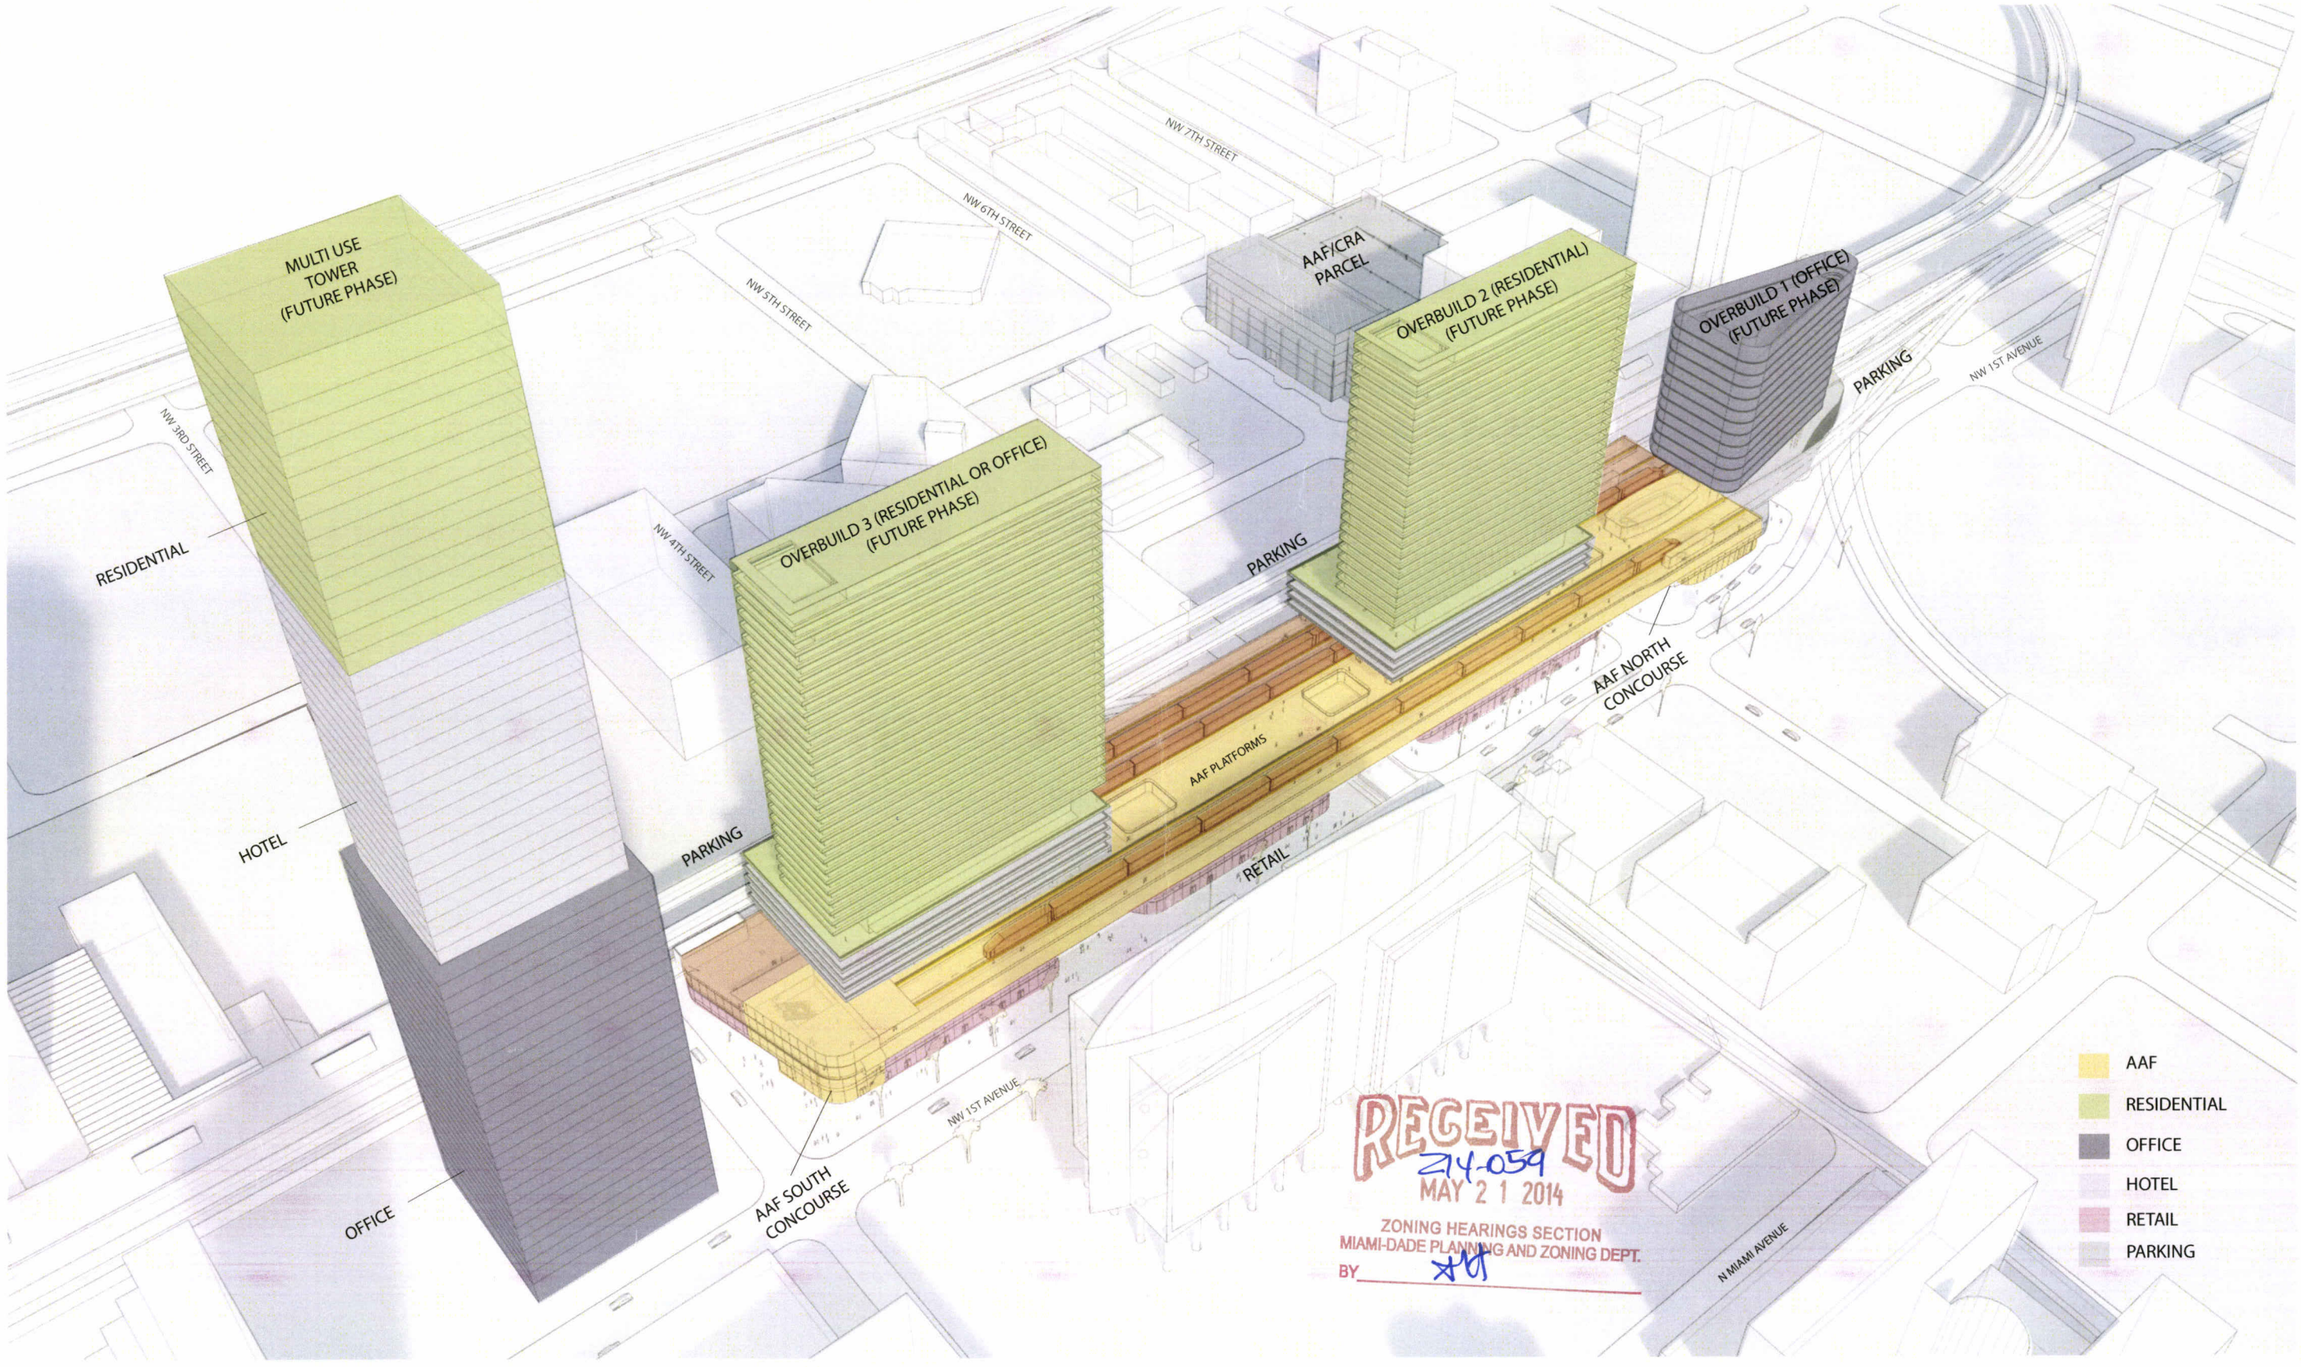

RECEIVED
Z14-059
MAY 21 2014
ZONING HEARINGS SECTION
MIAMI-DADE PLANNING AND ZONING DEPT.
BY

ALL ABOARD FLORIDA MIAMI

RAPID TRANSIT DEVELOPMENTAL IMPACT COMMITTEE (RTDIC)
INITIAL REVIEW: SPECIAL EXCEPTION FOR APPROVAL OF A GENERAL SITE DEVELOPMENT PLAN

MAY 21, 2014

AERIAL ISOMETRIC

SOM
Prepared by:
ZYSCOVICH ARCHITECTS
100 N. Biscayne Blvd. 27th Fl
Miami, FL 33132-2304