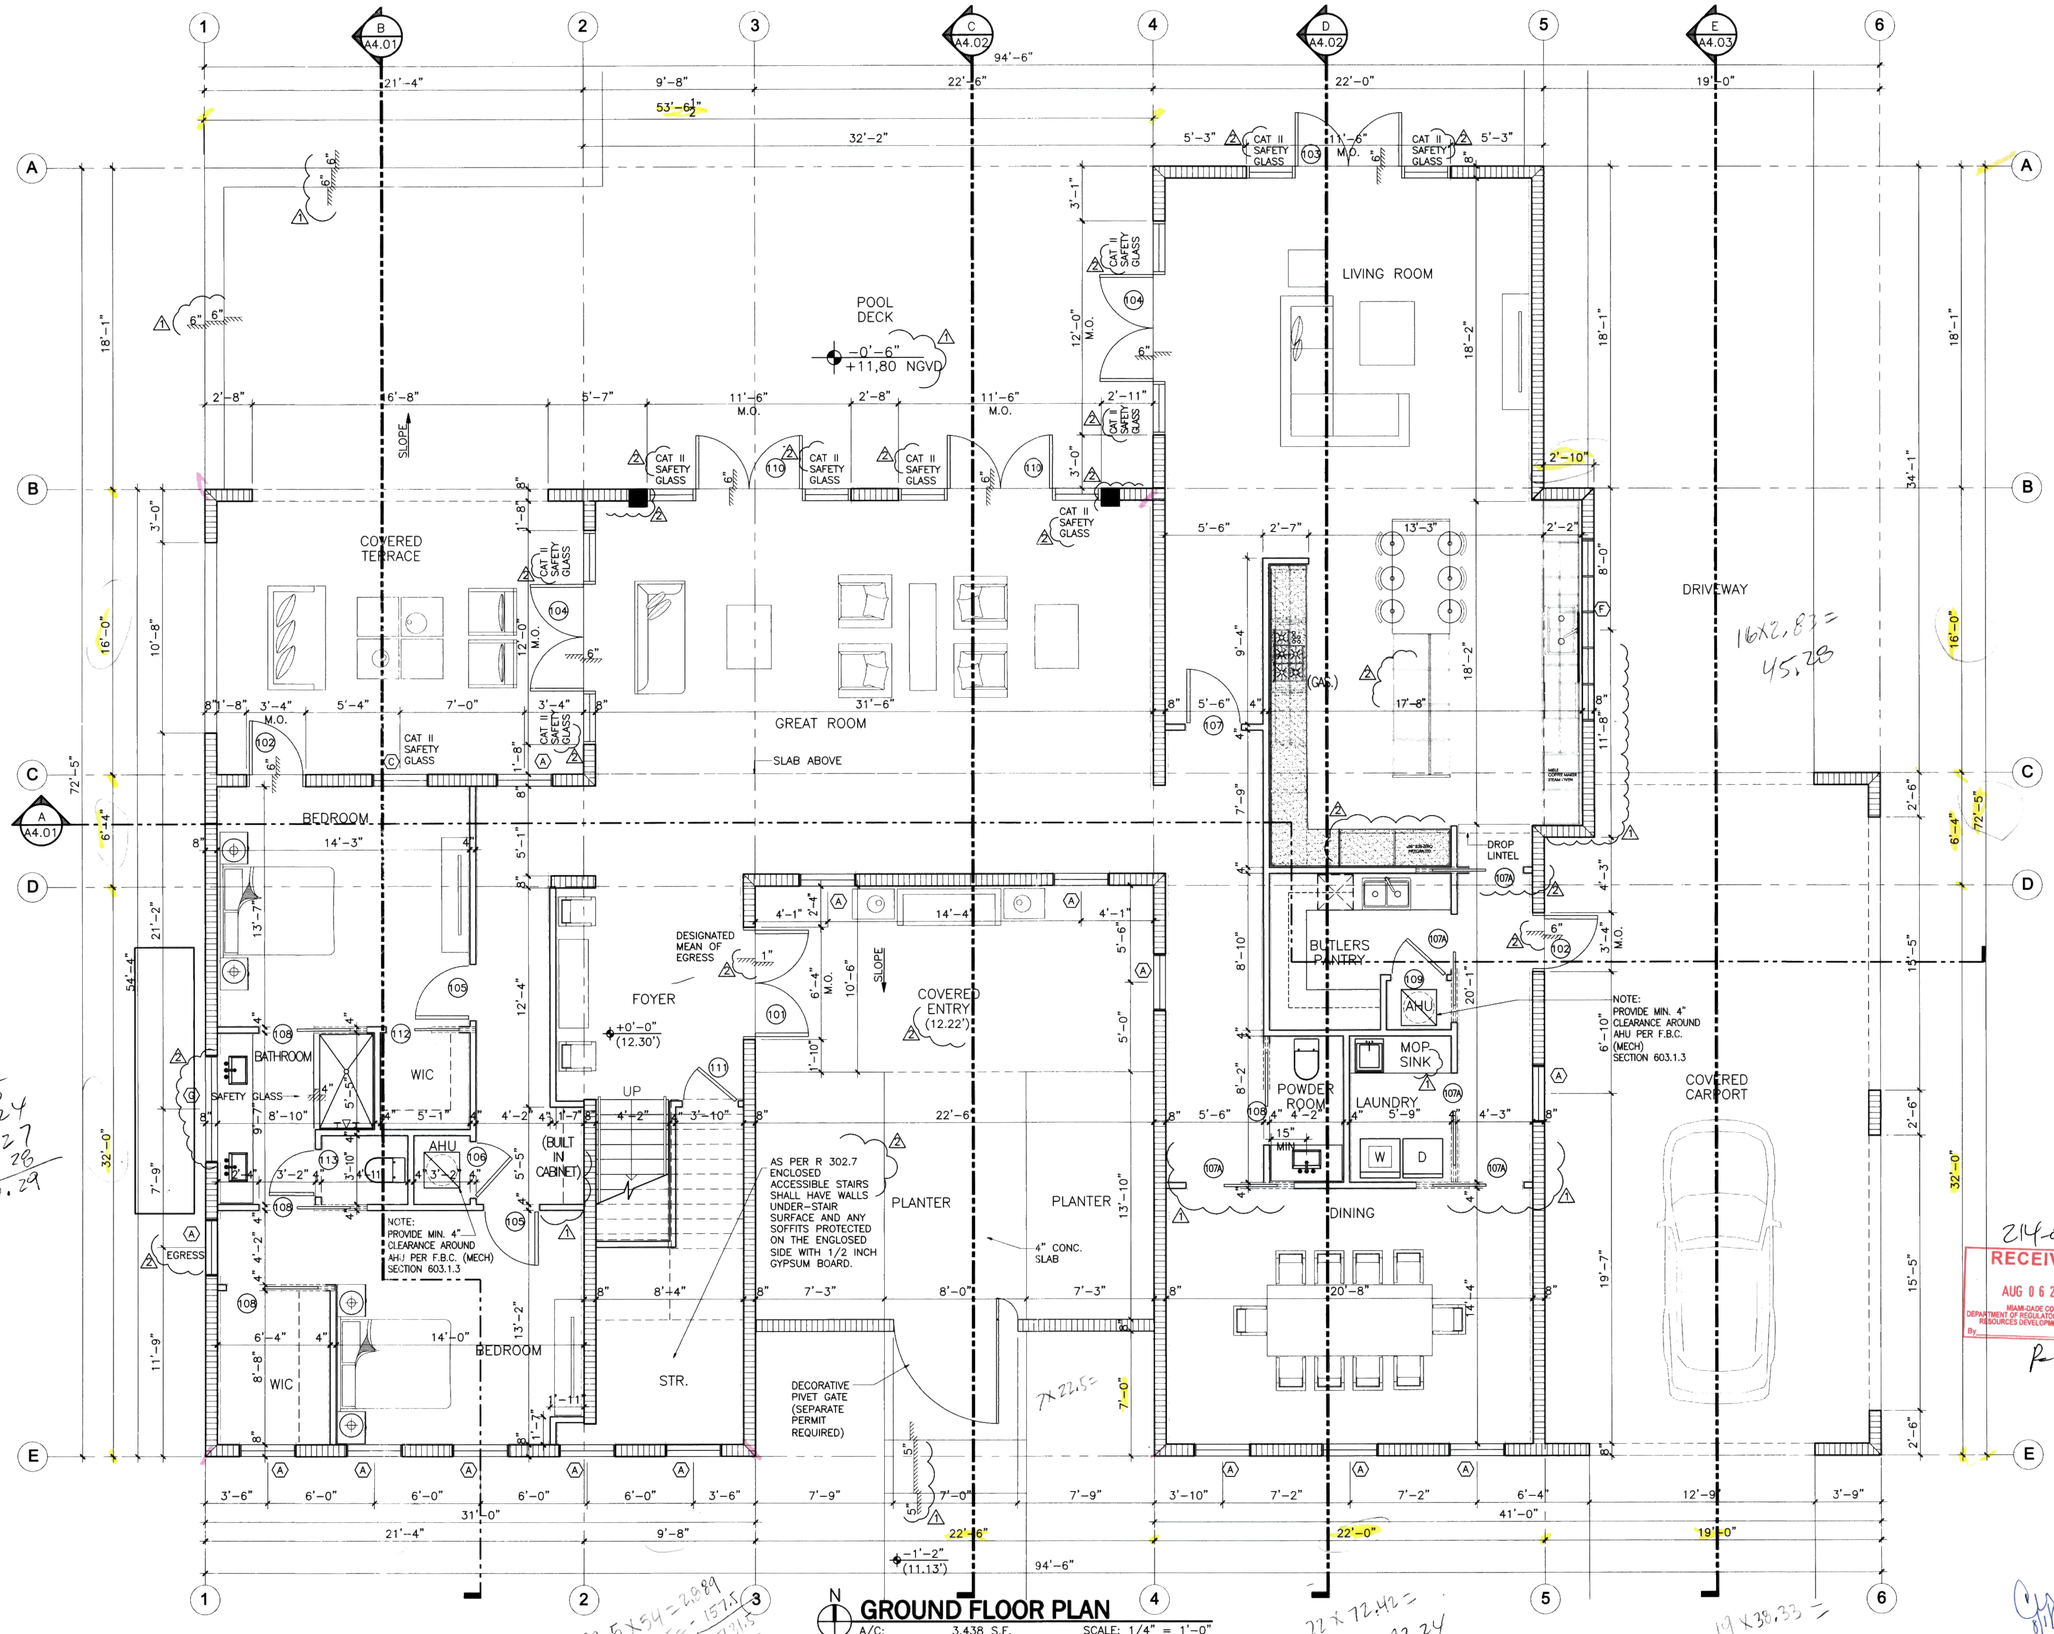

GROUND FLOOR PLAN

A/C: 3,438 S.F. SCALE: 1/4" = 1'-0"

REVISIONS:	
REV.	REV. ISSUE
1	06/30/14
2	07/11/14

PROPOSED RESIDENCE

FOR:
RICARDO & LILLIAN DEL CUETO

LOCATED AT:
9490 SW 99th Street,
MIAMI, Florida 33176.

BURGOS LANZA & ASSOCIATES
2730 SW 3RD AVENUE
MIAMI, FLORIDA 33129
(786) 554-9035
PABLO BURGOS ARCHITECT AR 0095826
JOSE LANZA ARCHITECT AR 0009037
AA 26001519

BURGOS LANZA
ARCHITECTS & PLANNERS

COPYRIGHT 2014 BURGOS, LANZA & ASSOCIATES
THE ARCHITECTURAL DESIGN AND DETAIL DRAWINGS ARE THE LEGAL PROPERTY OF BURGOS LANZA & ASSOCIATES AND ARE INSTRUMENTS OF SERVICE NOT TO BE REPRODUCE IN WHOLE OR IN PARTS WITHOUT THE EXPRESS WRITTEN CONSENT OF THE SAME

214-086
RECEIVED
AUG 06 2014
MIAMI-DADE COUNTY
DEPARTMENT OF REGULATORY AND ECONOMIC RESOURCES DEVELOPMENT SERVICES
By

DATE	02/08/14
DRAWN	CR
PROJECT No.	14-351
SCALE	AS-SHOWN

A2.01

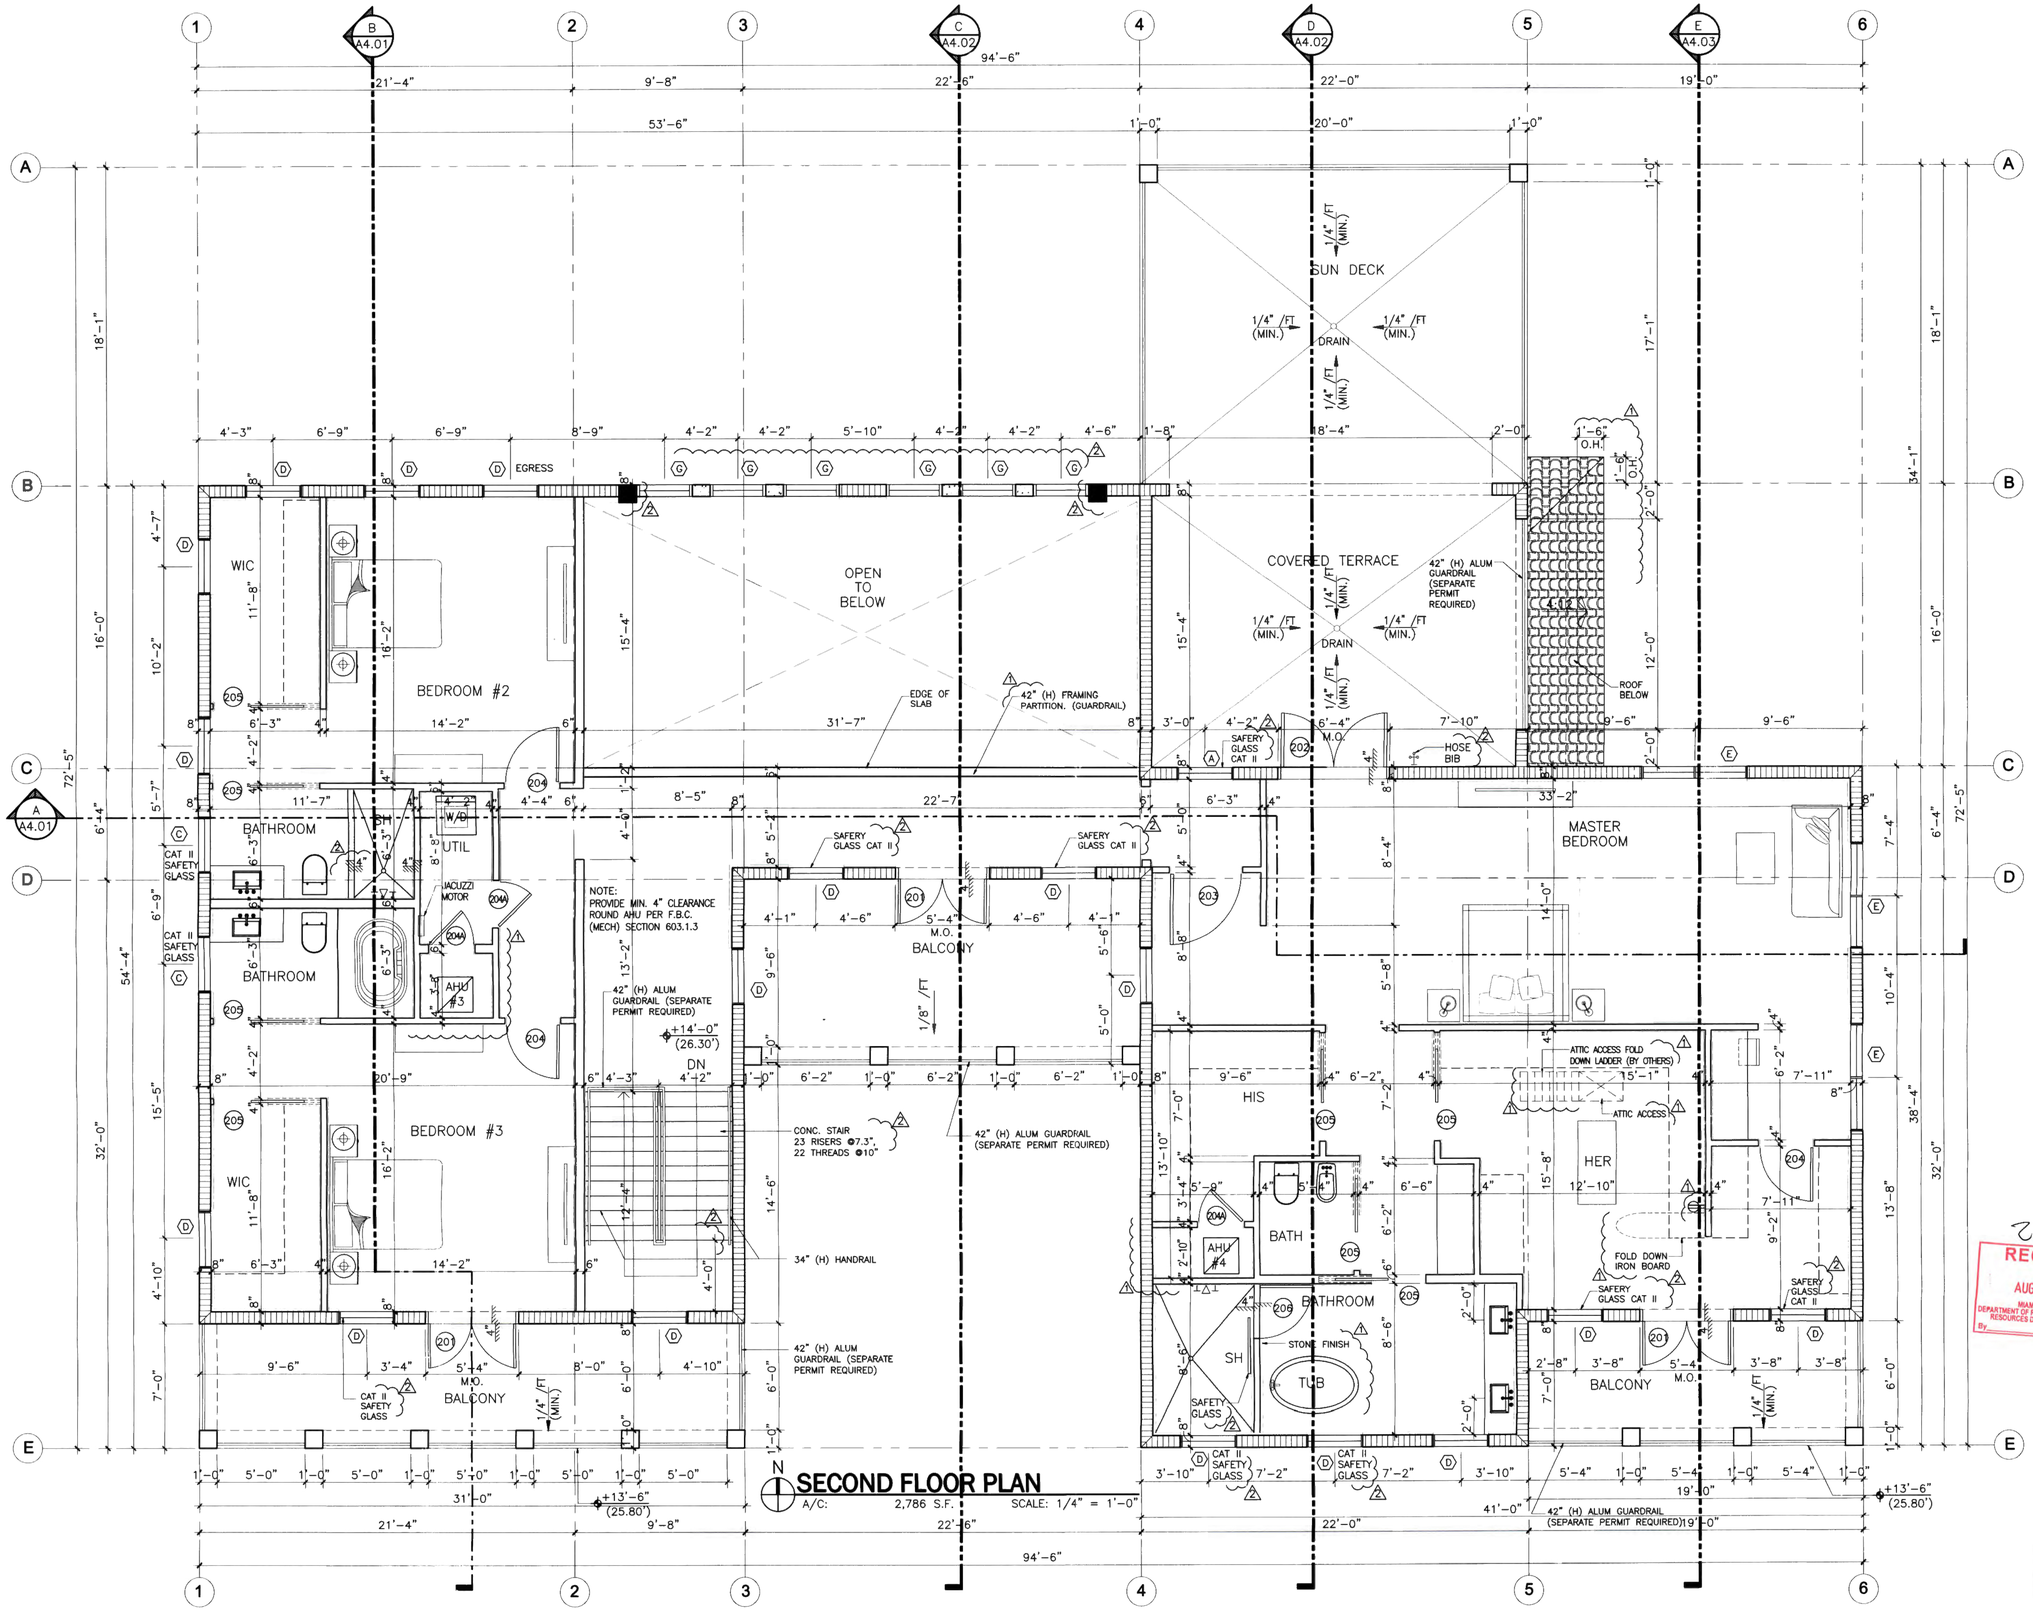

SECOND FLOOR PLAN

A/C: 2,786 S.F. SCALE: 1/4" = 1'-0"

REVISIONS:	
REV.	REV. ISSUE
1	06/30/14
2	07/11/14

PROPOSED RESIDENCE

FOR:
RICARDO & LILLIAN DEL CUETO

LOCATED AT:
9490 SW 99th Street,
MIAMI, Florida 33176.

BURGOS LANZA & ASSOCIATES
2730 SW 3RD AVENUE
MIAMI, FLORIDA 33129
(786) 554-9035

PABLO BURGOS ARCHITECT AR 0095925
CARLOS LANZA ARCHITECT AR 0016061
AA 26001519

BURGOS LANZA
ARCHITECTS & PLANNERS

COPYRIGHT 2014 BURGOS LANZA & ASSOCIATES
THESE PLANS AND SPECIFICATIONS ARE THE LEGAL PROPERTY OF BURGOS LANZA & ASSOCIATES. INSTRUMENTS OF SERVICE NOT TO BE REPRODUCE IN WHOLE OR IN PARTS WITHOUT THE EXPRESS WRITTEN CONSENT OF THE SAME

2/4-086
RECEIVED
AUG 06 2014
MIAMI-DADE COUNTY
DEPARTMENT OF REGULATORY AND ECONOMIC RESOURCES DEVELOPMENT SERVICES
By

DATE	02/08/14
DRAWN	CR
PROJECT No.	14-351
SCALE	AS-SHOWN

A2.02

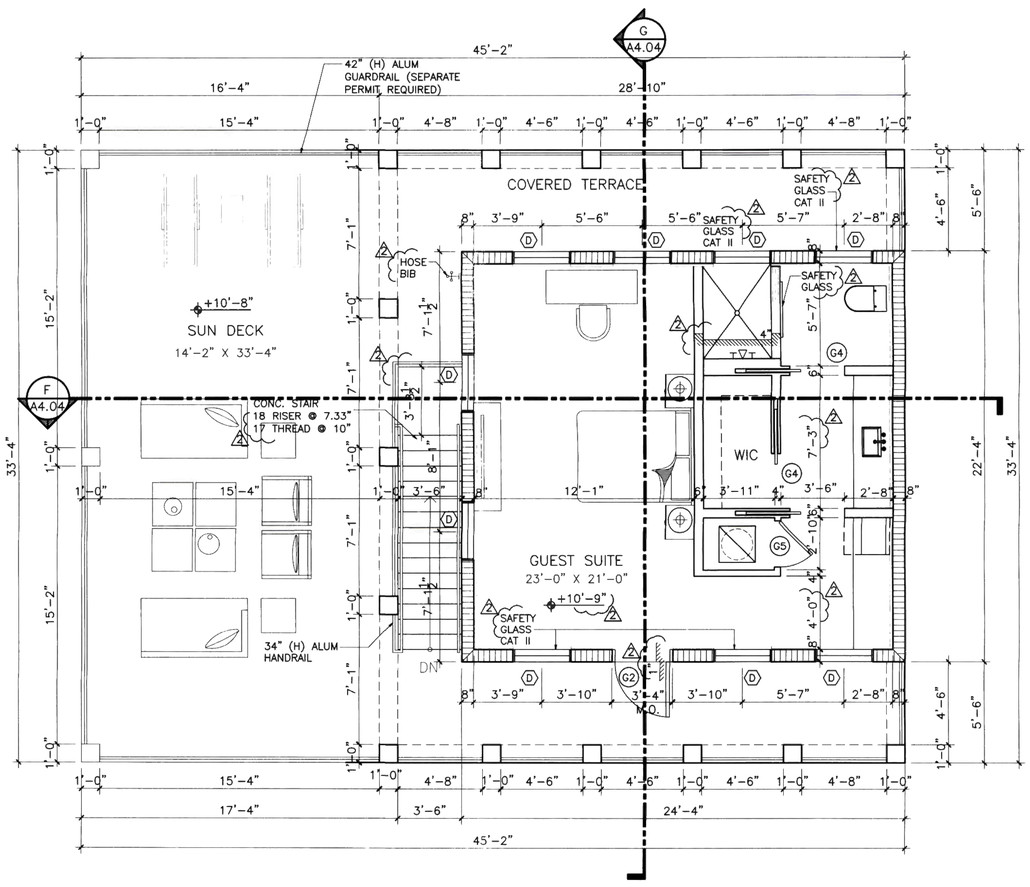

GUEST HOUSE - SECOND FLOOR

A/C AREA: 483 S.F.

SCALE: 1/4" = 1'-0"

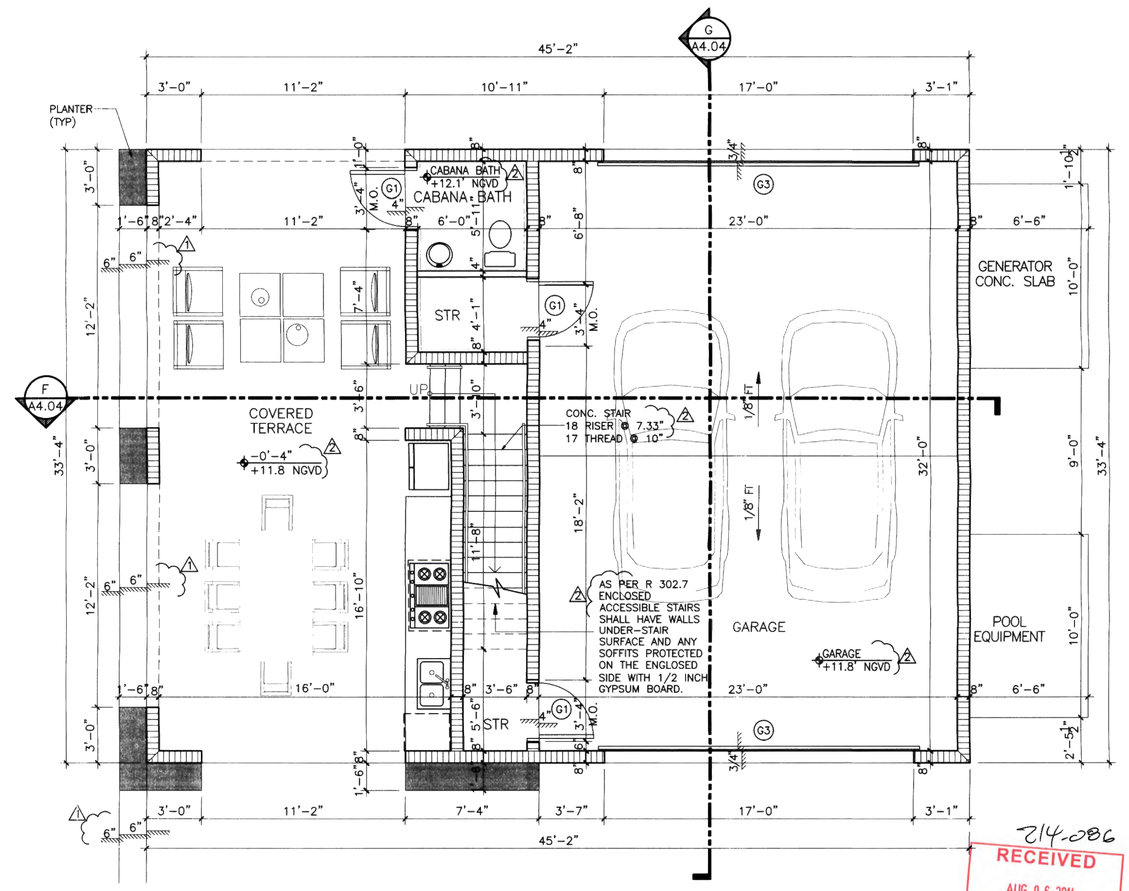

GUEST HOUSE - GROUND FLOOR

SCALE: 1/4" = 1'-0"

214-086

RECEIVED
AUG 06 2014
MIAMI-DADE COUNTY
DEPARTMENT OF REGULATORY AND ECONOMIC RESOURCES DEVELOPMENT SERVICES
By

REVISIONS:

REV.	REV. ISSUE
1	06/30/14
2	07/11/14

PROPOSED RESIDENCE

FOR:
RICARDO & LILLIAN DEL CUETO

LOCATED AT:
9490 SW 99th Street,
MIAMI, Florida 33176.

BURGOS LANZA & ASSOCIATES
2730 SW 3RD AVENUE
MIAMI, FLORIDA 33129
(786) 554-9035

BURGOS LANZA
ARCHITECTS & PLANNERS
AA 26001519

COPYRIGHT 2014 BURGOS LANZA & ASSOCIATES
THE ARCHITECTURAL DESIGN AND DETAIL DRAWINGS ARE THE LEGAL PROPERTY OF BURGOS LANZA ARCHITECTS AND ARE INSTRUMENTS OF SERVICE NOT TO BE REPRODUCE IN WHOLE OR IN PARTS WITHOUT THE EXPRESS WRITTEN CONSENT OF THE SAME

DATE	02/08/14
DRAWN	CR
PROJECT No.	14-351
SCALE	AS-SHOWN

A2.04
GUEST HOUSE