1 SOUTH ELEVATION

SCALE: 3/16" = 1'-0"

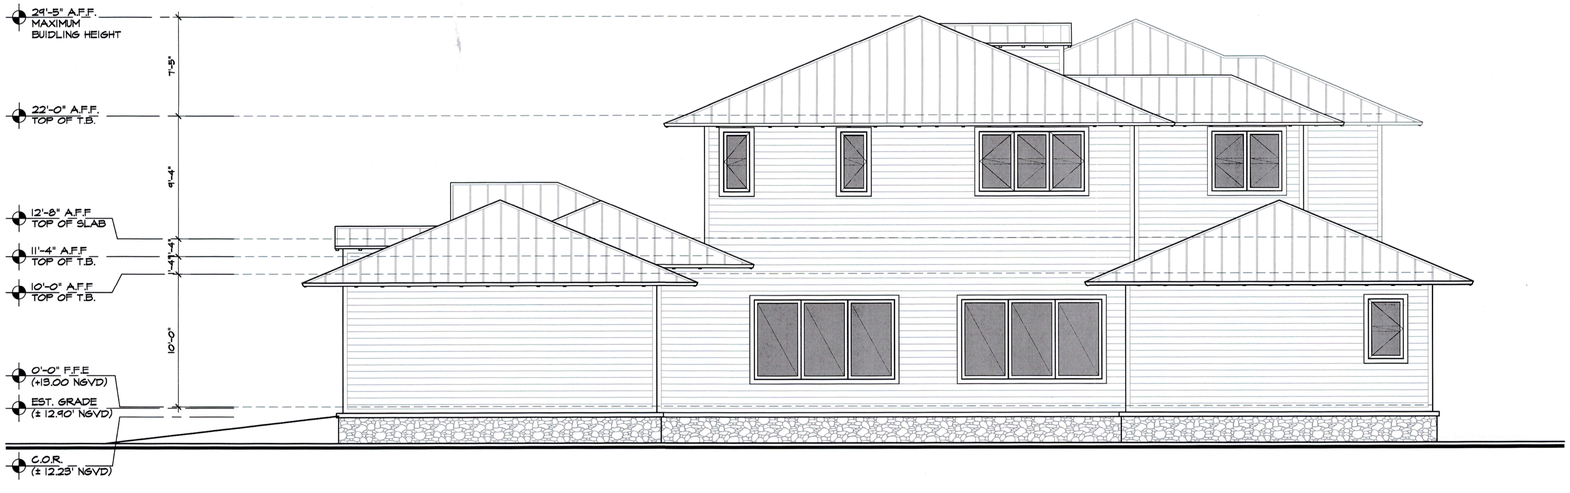

RECEIVED
24.094
FEB 26 2015
MIAMI-DADE COUNTY
DEPARTMENT OF REGULATORY AND ECONOMIC
RESOURCES / DEVELOPMENT SERVICES
By

2 EAST ELEVATION

SCALE: 3/16" = 1'-0"

SEAL:

DAVID WEARNE JOHNSON AIA
ARCHITECT
7740 SW 104th Street, Suite 101 Miami, FL 33156
PH. (305)661-8387 FAX. (305)661-7621
AR 0008624

PROJECT TITLE:
NEW RESIDENCE FOR THE
SCHEINER FAMILY
8180 SW 47th AVENUE (ERWIN ROAD)
Miami, Florida 33143

THIS DRAWING IS THE PROPERTY OF DAVID WEARNE JOHNSON AIA ARCHITECT UNLESS OTHERWISE PROVIDED FOR BY CONTRACT. THE CONTENTS OF THIS DRAWING ARE CONFIDENTIAL AND SHALL NOT BE TRANSMITTED TO ANY OTHER PARTY EXCEPT AS AGREED TO BY THE ARCHITECT. "In my professional judgement and to the best of my knowledge and belief, these plans and specifications comply with F.B.C. 2010 EDITION.

CONSULTANT

DRAWING TITLE
EXTERIOR ELEVATIONS

REVISION	DATE

DATE

DESIGN
PRELIMINARY/
VARIANCE SUBMITTAL
02/18/2015

SHEET NO.

A-5

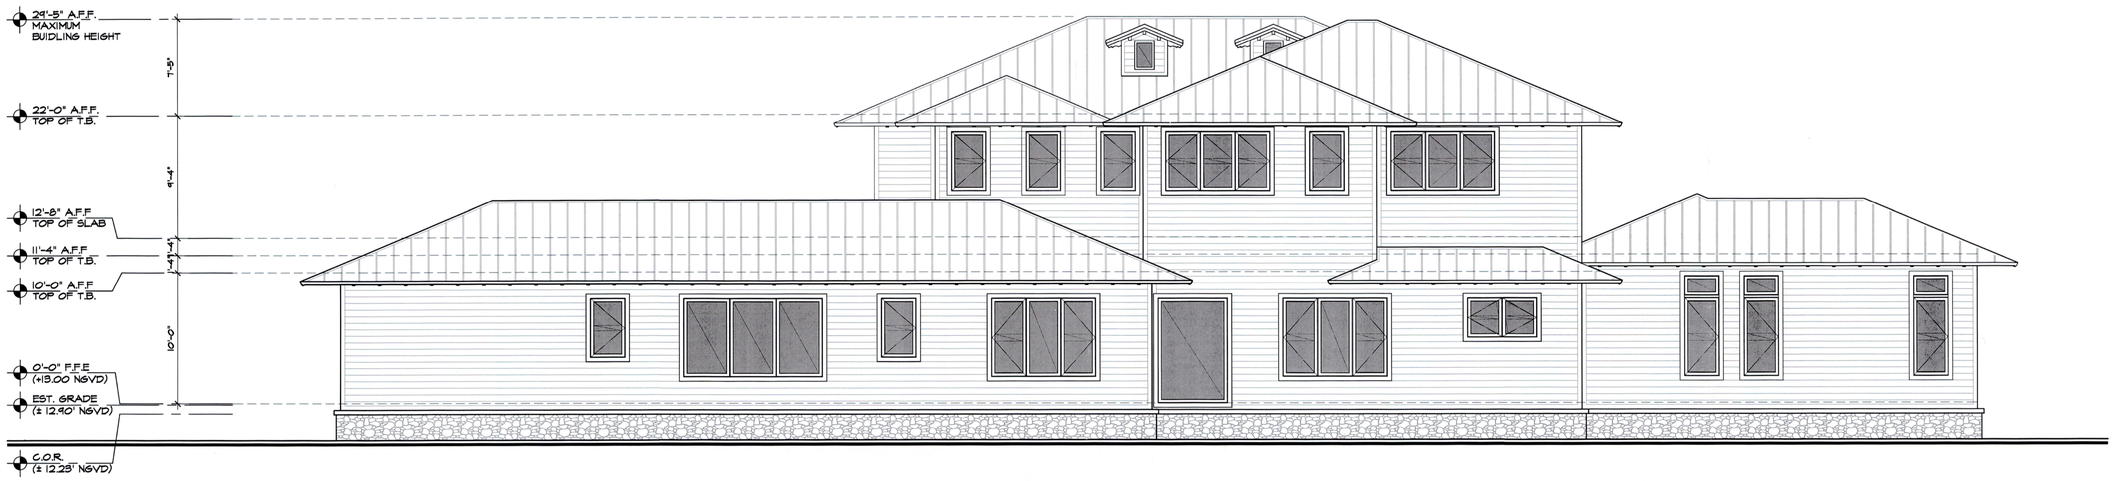

1 NORTH ELEVATION
SCALE: 3/16" = 1'-0"

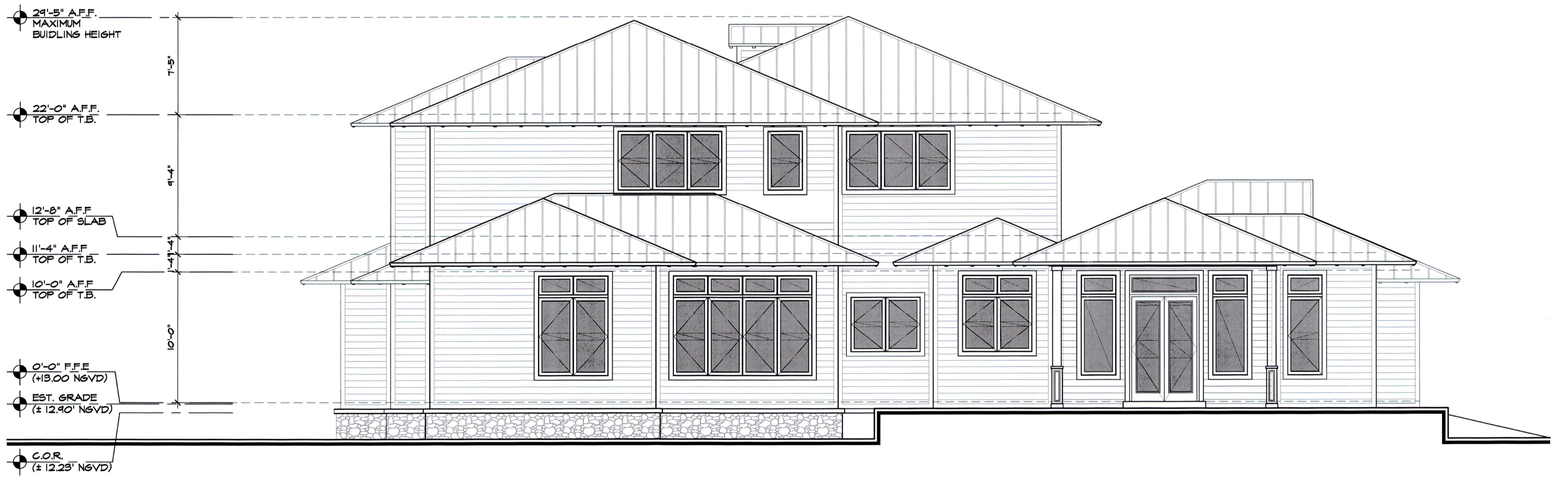

2 WEST ELEVATION
SCALE: 3/16" = 1'-0"

RECEIVED
214-094
FEB 26 2015
MIAMI-DADE COUNTY
DEPARTMENT OF REGULATORY AND ECONOMIC
RESOURCES DEVELOPMENT SERVICES
By

SEAL:

DAVID WEARNE JOHNSON AIA
ARCHITECT
7740 SW 104th Street, Suite 101 Miami, FL 33156
PH. (305)661-8387 FAX. (305)661-7621
AR 0008624

PROJECT TITLE:
NEW RESIDENCE FOR THE
SCHEINER FAMILY
8180 SW 47th AVENUE (ERWIN ROAD)
Miami, Florida 33143

THIS DRAWING IS THE PROPERTY OF DAVID WEARNE JOHNSON AIA ARCHITECT UNLESS OTHERWISE PROVIDED FOR BY CONTRACT. THE CONTENTS OF THIS DRAWING ARE CONFIDENTIAL AND SHALL NOT BE TRANSMITTED TO ANY OTHER PARTY EXCEPT AS AGREED TO BY THE ARCHITECT. "to my professional judgment and to the best of my knowledge and belief, these plans and specifications comply with F.B.C. 2010 EDITION.

CONSULTANT

DRAWING TITLE
EXTERIOR ELEVATIONS

REVISION	DATE

DATE
DESIGN
PRELIMINARY/
VARIANCE SUBMITTAL
02/18/2015

SHEET NO.
A-6

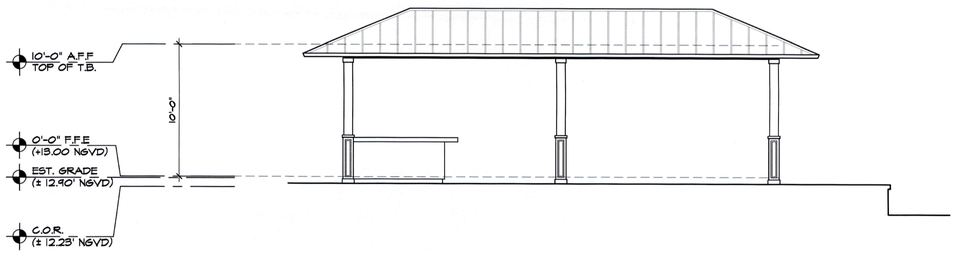

1 GAZEBO SOUTH ELEVATION
SCALE: 3/16" = 1'-0"

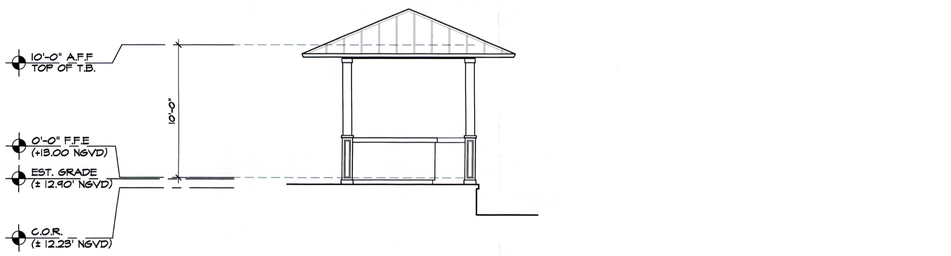

2 GAZEBO EAST ELEVATION
SCALE: 3/16" = 1'-0"

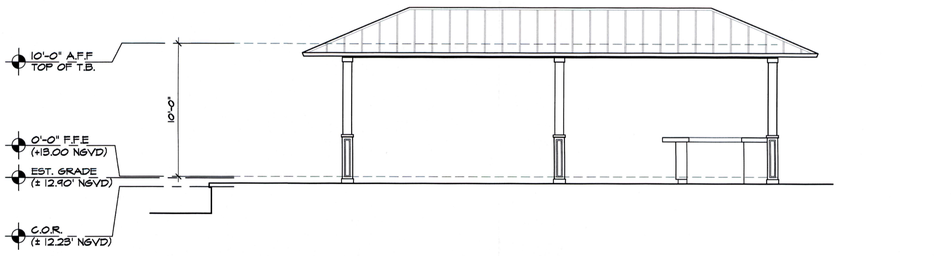

3 GAZEBO NORTH ELEVATION
SCALE: 3/16" = 1'-0"

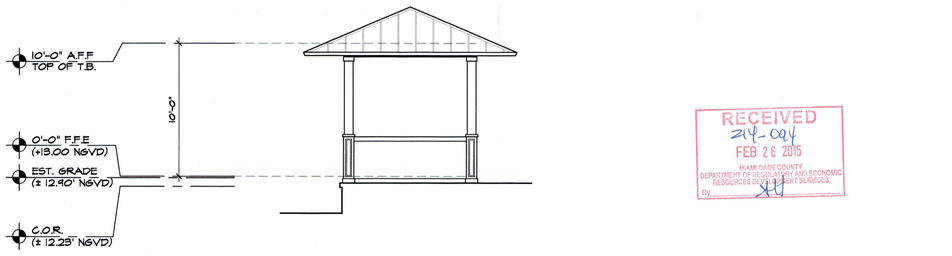

4 GAZEBO WEST ELEVATION
SCALE: 3/16" = 1'-0"

RECEIVED
Z14-004
FEB 26 2015
MIAMI-DADE COUNTY
DEPARTMENT OF REGULATORY AND ECONOMIC RESOURCES DEVELOPMENT SERVICES
By

SEAL:

DAVID WEARNE JOHNSON AIA
ARCHITECT
7740 SW 104th Street, Suite 101 Miami, FL 33156
PH. (305)661-8387 FAX. (305)661-7821
AR 0008624

PROJECT TITLE:
NEW RESIDENCE FOR THE
SCHEINER FAMILY
8180 SW 47th AVENUE (ERWIN ROAD)
Miami, Florida 33143

THIS DRAWING IS THE PROPERTY OF DAVID WEARNE JOHNSON AIA ARCHITECT UNLESS OTHERWISE PROVIDED FOR BY CONTRACT. THE CONTENTS OF THIS DRAWING ARE CONFIDENTIAL AND SHALL NOT BE TRANSMITTED TO ANY OTHER PARTY EXCEPT AS AGREED TO BY THE ARCHITECT. "In my professional judgement and to the best of my knowledge and belief, these plans and specifications comply with F.B.C. 2010 EDITION.

CONSULTANT

DRAWING TITLE
EXTERIOR ELEVATIONS

REVISION	DATE

DATE
DESIGN PRELIMINARY/ VARIANCE SUBMITTAL 02/18/2015

SHEET NO.
A-7