COPYRIGHT © 2012 PASCUAL, PEREZ, KILIDDJIAN & ASSOCIATES - ARCHITECTS - PLANNERS
The architectural design and detail drawings for this building and / or overall project are the legal property of and all rights are reserved by the Architect. Their use for reproduction, construction or distribution is prohibited unless authorized in writing by Architect.

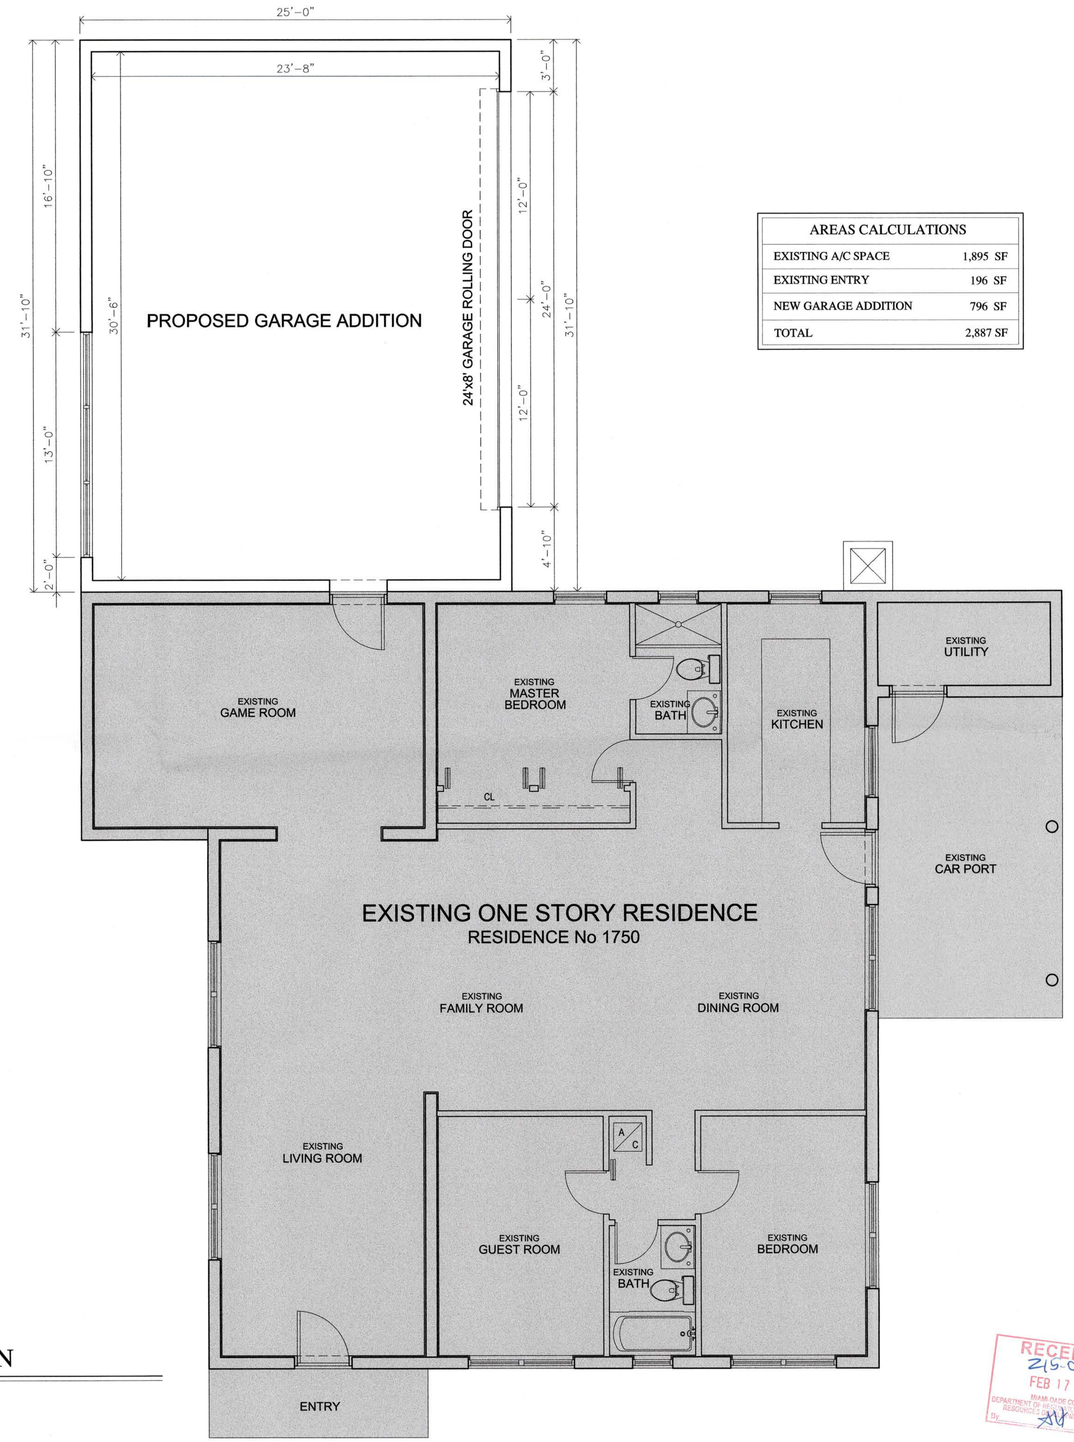

AREAS CALCULATIONS	
EXISTING A/C SPACE	1,895 SF
EXISTING ENTRY	196 SF
NEW GARAGE ADDITION	796 SF
TOTAL	2,887 SF

FLOOR PLAN

SCALE: 1/4" = 1'-0"

RECEIVED
215-010
FEB 17 2015
MIAMI-DADE COUNTY
DEPARTMENT OF REGULATORY AND ECONOMIC RESOURCES DEVELOPMENT SERVICES
By: AV

PASCUAL PEREZ KILIDDJIAN & ASSOCIATES
ARCHITECTS · PLANNERS
LICENSE # AA 26001357

EDGARDO PEREZ , AIA
LICENSE No. : AR 0015394
MARIO P. PASCUAL , AIA
LICENSE No. : AR 0008254
PETER KILIDDJIAN, RA
LICENSE No. : AR 0093067

AT THE BEACON CENTER
1300 NW 84th AVENUE
DORAL, FLORIDA 33126
TELEPHONE : (305) 592-1363
FACSIMILE : (305) 592-6865
http://www.ppkarch.com

COPYRIGHT© PASCUAL, PEREZ, KILIDDJIAN & ASSOCIATES, ARCHITECTS - PLANNERS
The architectural design and detail drawings of this building and/or overall project are the legal property of, and all rights are reserved by the Architect. Their use for reproduction, construction or distribution is prohibited unless authorized in writing by the Architect.

REVISIONS:

OWNER:

GARAGE ADDITION
FOR MR MARCOS MORAN
1750 SW 70th COURT
MIAMI-DAE COUNTY, FLORIDA

SEAL:

2-16-15

FLOOR PLAN

DATE :	02.16.2015
SCALE :	AS SHOWN
DRAWN :	FP
CHECK BY:	EP
JOB NO. :	

A-1

SHEET NO. :