1 / 3.5 Overall Third Floor Plan
3/32" = 1'-0"

0' 5 1/2' 11' 22' 44'

RECEIVED
215-92
MAY 04 2015

MARKS, THOMAS ARCHITECTS
1414 KEY HIGHWAY, 2ND FLOOR, BALTIMORE, MD 21230 PHONE 410.539.6300 FAX 410.539.0660

CERTIFICATE OF AUTHORITY
STATE OF FLORIDA
TIMOTHY MICHAEL BURKE
AR96243
LICENSED ARCHITECT

MCHARRYASSOCIATES
ARCHITECTURE/ ENGINEERING/ INTERIORS
2760 SW DOUGLAS RD. SUITE 302
MIAMI, FLORIDA 33133 (305)445-5785
WWW. MCHARRY.COM

The SEED School of Miami - Zoning

The SEED School of Miami Foundation, LLC
1776 Massachusetts Ave. NW
Washington, DC 20036

SHEET TITLE

HS Building - Overall Third Floor Plan

Project Number: 14240	Date: 02/26/15
Drawn by: JL	Checked by: JL

Num.	Description	Date

COPYRIGHT - ALL RIGHTS RESERVED
THESE DRAWINGS ARE PROTECTED UNDER THE COPYRIGHT ACT OF 1976 AND SHALL NOT BE REUSED WITHOUT THE WRITTEN PERMISSION OF THE ARCHITECT.

3.5

2/23/2015 12:23:46 PM

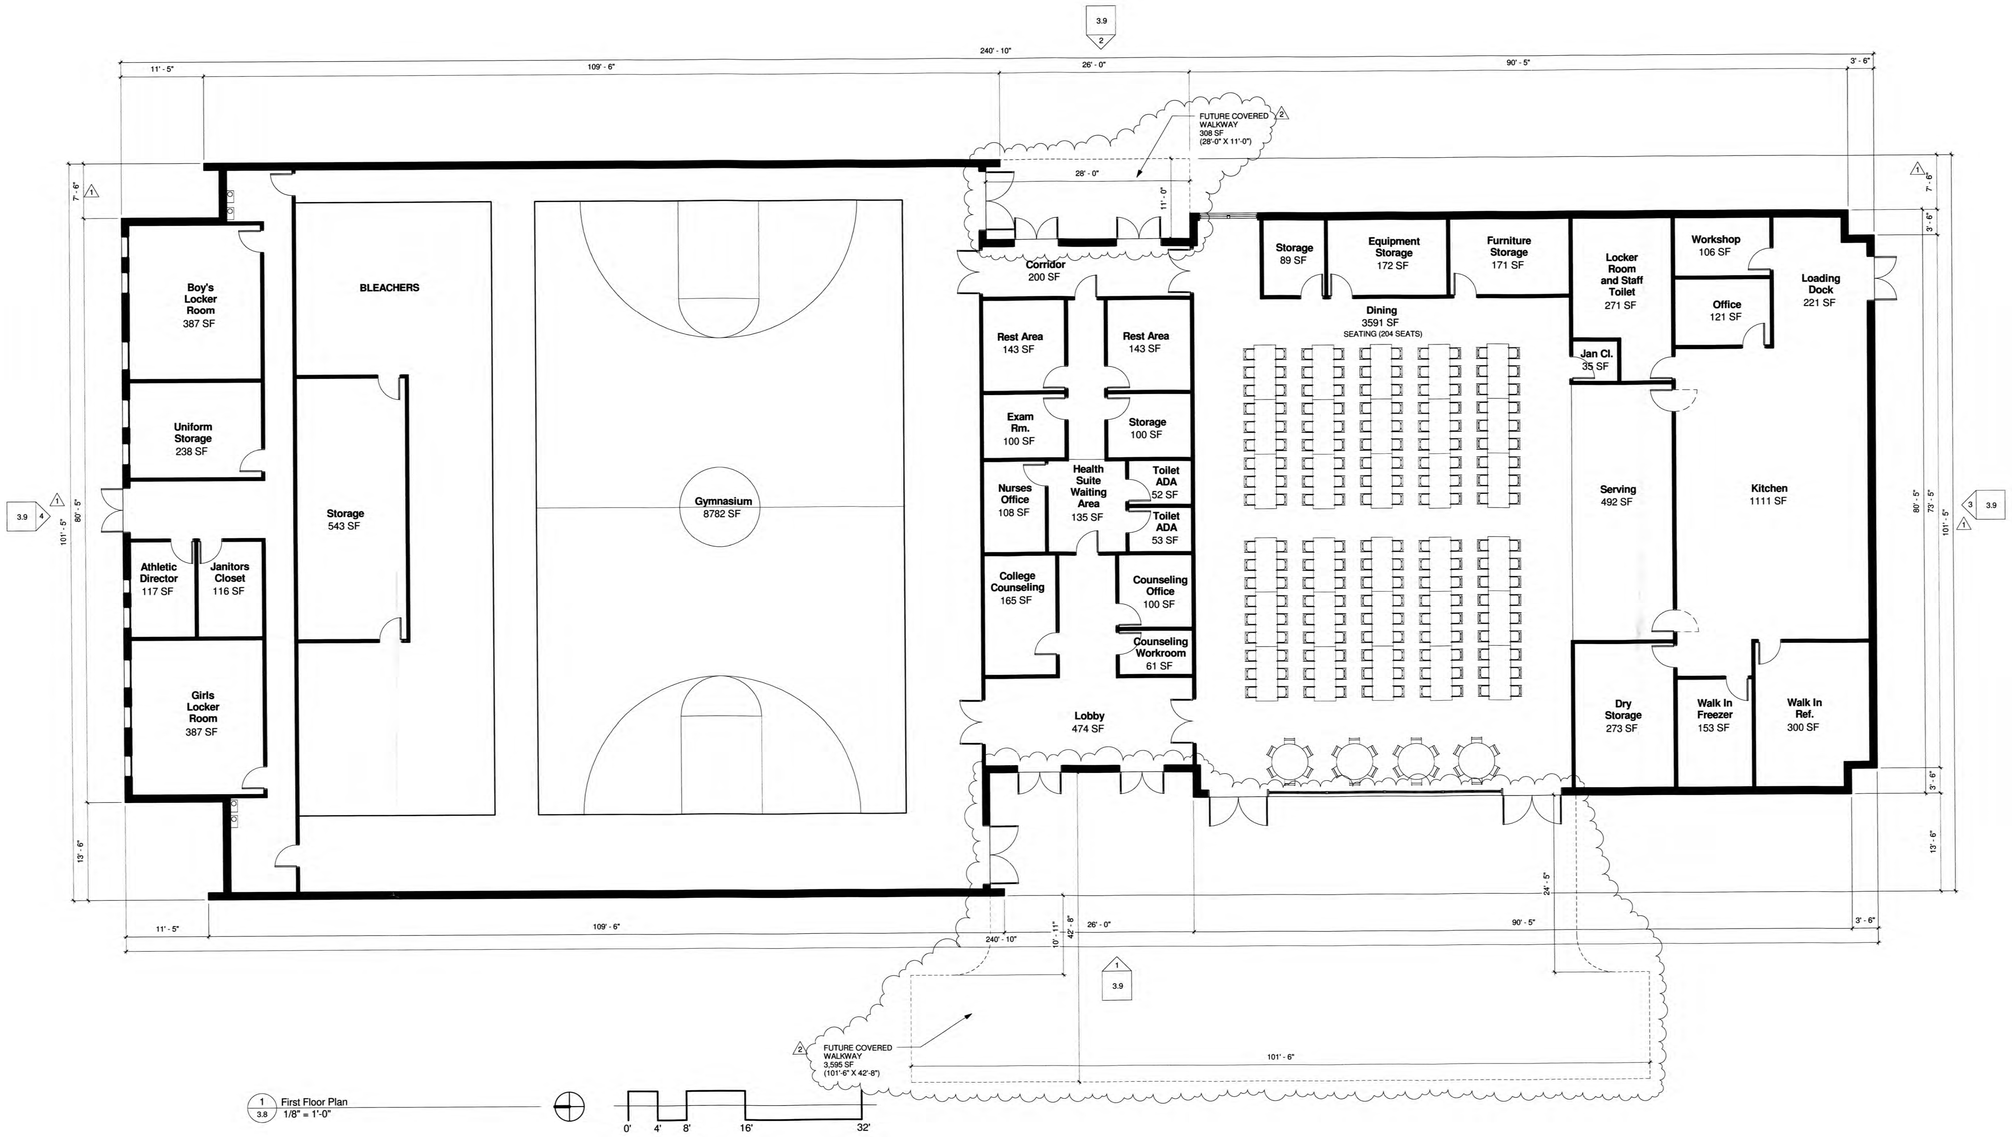

1 / 3.8 First Floor Plan
1/8" = 1'-0"

0' 4' 8' 16' 32'

MARKS, THOMAS ARCHITECTS
1414 KEY HIGHWAY, 2ND FLOOR, BALTIMORE, MD 21230 PHONE: 410.539.4300 FAX: 410.539.0060

CERTIFIED
STATE OF FLORIDA
TIMOTHY MICHAEL DUNN
AR96243

MCHARRYASSOCIATES
ARCHITECTURE ENGINEERING INTERIORS
2780 SW DOUGLAS RD. SUITE 300
MIAMI, FLORIDA 33133 (305)445-3765
WWW. MCHARRY.COM

The SEED School of Miami - Zoning

SEED School of Miami Foundation, LLC
1776 Massachusetts Ave. NW
Washington, DC 20036

SHEET TITLE

Gym / Dining Building - First Floor Plan

Project Number	14240	Date	02/26/15
Drawn by:	LR	Checked by:	JL

Num.	Description	Date
1	Zoning Resubmission	03/24/15
2	Zoning Resubmission	05/01/15

COPYRIGHT - ALL RIGHTS RESERVED
THESE DRAWINGS ARE PROTECTED UNDER THE COPYRIGHT ACT OF 1976 AND SHALL NOT BE REUSED WITHOUT THE WRITTEN PERMISSION OF THE ARCHITECT

RECEIVED
215-012
MAY 04 2015

3.8

4/14/2015 7:46:48 PM

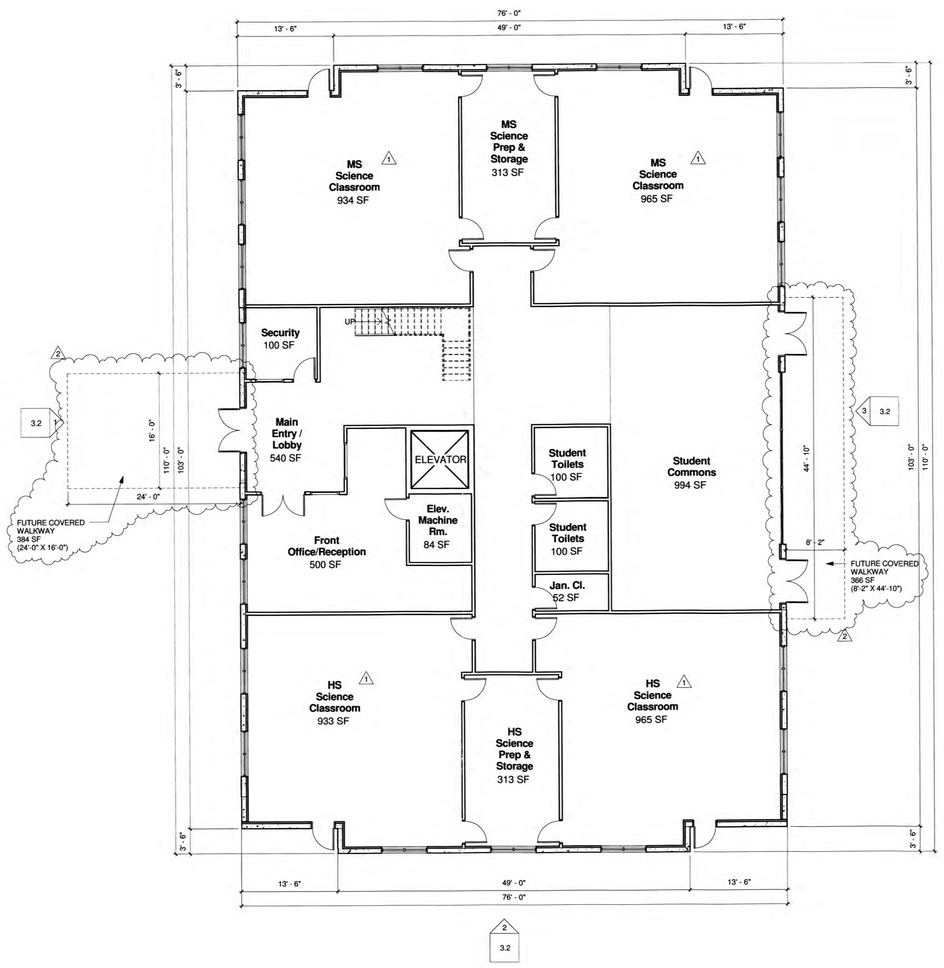

1 3.1 First Floor Plan
1/8" = 1'-0"

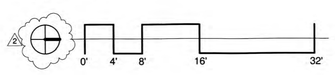

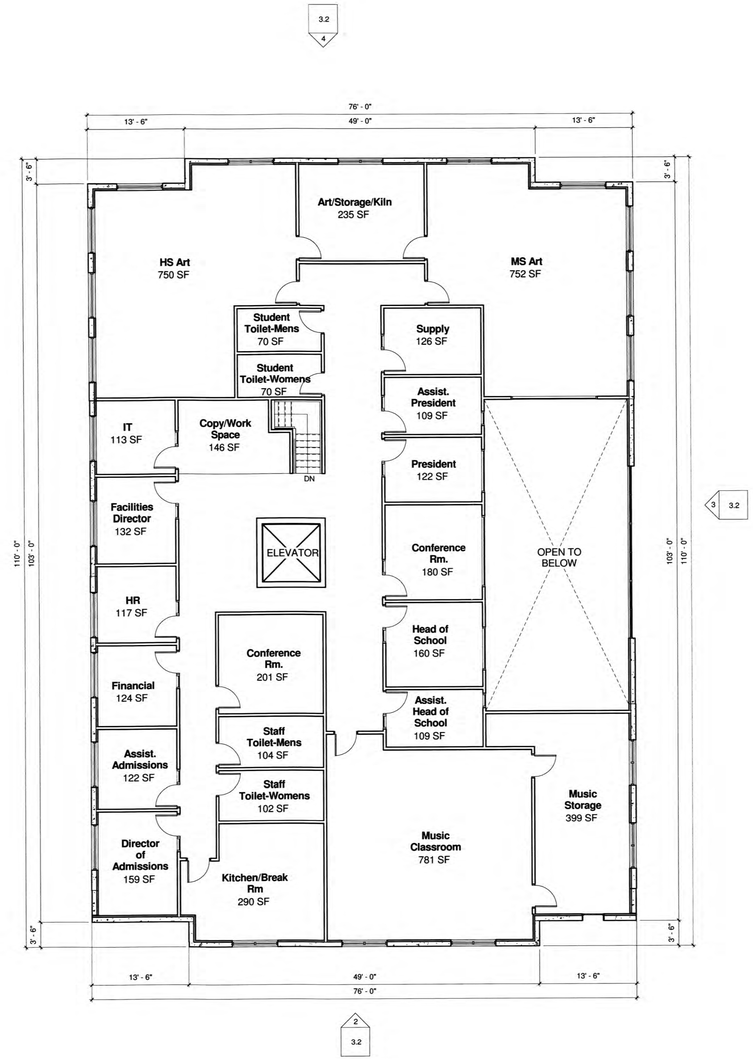

2 3.1 Second Floor Plan
1/8" = 1'-0"

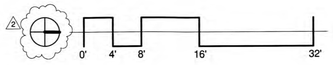

RECEIVED
215-012
MAY 04 2015

MARKS, THOMAS ARCHITECTS
1414 KEY HIGHWAY, 2ND FLOOR, BALTIMORE, MD 21230 PHONE:410.539.4300 FAX:410.539.0660

CERTIFIED

STATE OF FLORIDA
TIMOTHY MICHAEL BLASE
AR96243

MCHARRYASSOCIATES
ARCHITECTURE/ ENGINEERING/ INTERIORS
2780 SW DOUGLAS RD, SUITE 302
MIAMI, FLORIDA 33133 (305)445-3765
WWW. MCHARRY.COM

The SEED School of Miami - Zoning

SEED School of Miami Foundation, LLC
1776 Massachusetts Ave. NW
Washington, DC 20036

SHEET TITLE

Admin. / Science & Art Building - Floor Plans

Project Number: 14240	Date: 02/26/15
Drawn by: LR	Checked by: JL

Num.	Description	Date
1	Zoning Resubmission	03/24/15
2	Zoning Resubmission	05/01/15

COPYRIGHT - ALL RIGHTS RESERVED
THESE DRAWINGS ARE PROTECTED UNDER THE COPYRIGHT ACT OF 1976 AND SHALL NOT BE REUSED WITHOUT THE WRITTEN PERMISSION OF THE ARCHITECT.

3.1

4/27/2015 1:48:41 PM