1 New Second Floor Plan – 6th Grade
SCALE: 1/8" = 1'-0"

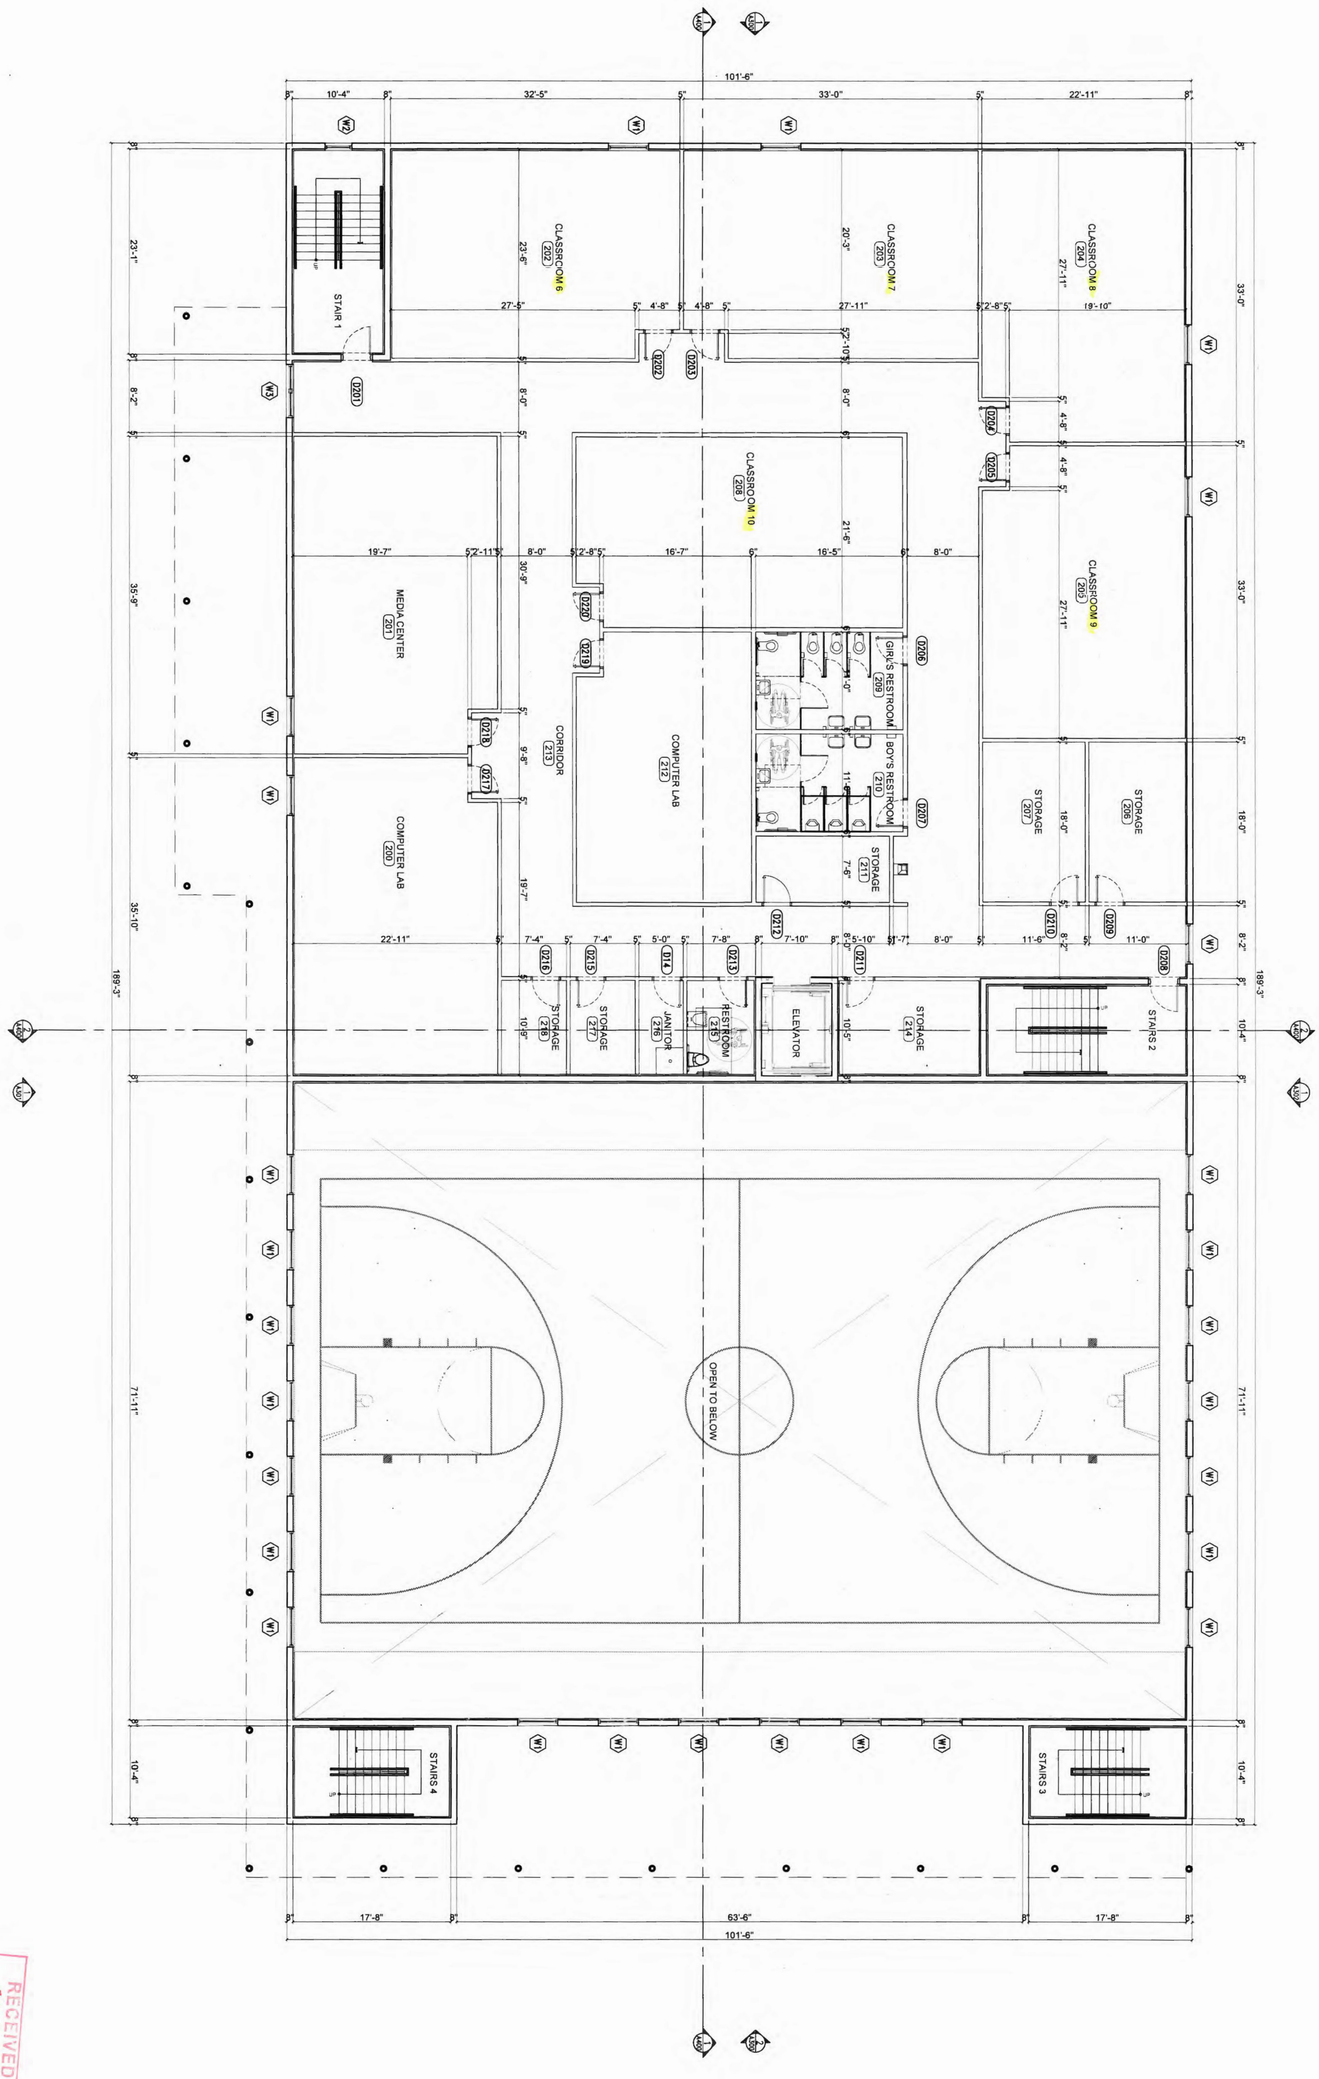

RECEIVED
MAR 0 4 2015
MIAMI-DADE COUNTY
PROTECTION & CONSERVATION
ENVIRONMENTAL RESOURCES

SHEET

A201

New Second Floor Plan -

PROJ. NO.:	14-025-00
ISSUE DATE:	03-02-2015
PLOT DATE:	03-02-2015
SCALE:	AS NOTED
DRAWN BY:	MFC
CHECKED BY:	DC/PEC

OWNERSHIP AND USE OF THESE DOCUMENTS & SPECIFICATIONS AS INSTRUMENTS OF SERVICE ARE AND SHALL REMAIN THE PROPERTY OF THE ARCHITECT WHETHER THE PROJECT THEY ARE MADE FOR IS EXECUTED OR NOT. THEY SHALL NOT BE USED BY THE OWNER OR OTHERS ON OTHER PROJECTS OR FOR ADDITIONS TO THIS PROJECT BY OTHERS, EXCEPT BY AGREEMENT IN WRITING AND WITH APPROPRIATE COMPENSATION TO THE ARCHITECT.

NEW BUILDING

ADVANCE LEARNING ACADEMY DBA HIVE PREP

5855 NW 171ST STREET
HIALEAH, FL 33015

REVISION NO. DATE COMMENTS

Sol-ARCH
ARCHITECTURE - INTERIORS - PLANNING - SUSTAINABLE DESIGN - VISUALIZATION
AA 26001582

2/24/15

DOUGLAS M. CLARKE, RA #PA15570 #AR0013850
PRIMITIVO E. CONDE, RA ARCHITECT AR0014406

4917 SW 74TH COURT MIAMI FL 33155
P 305 740 0723 F 305 740 0718

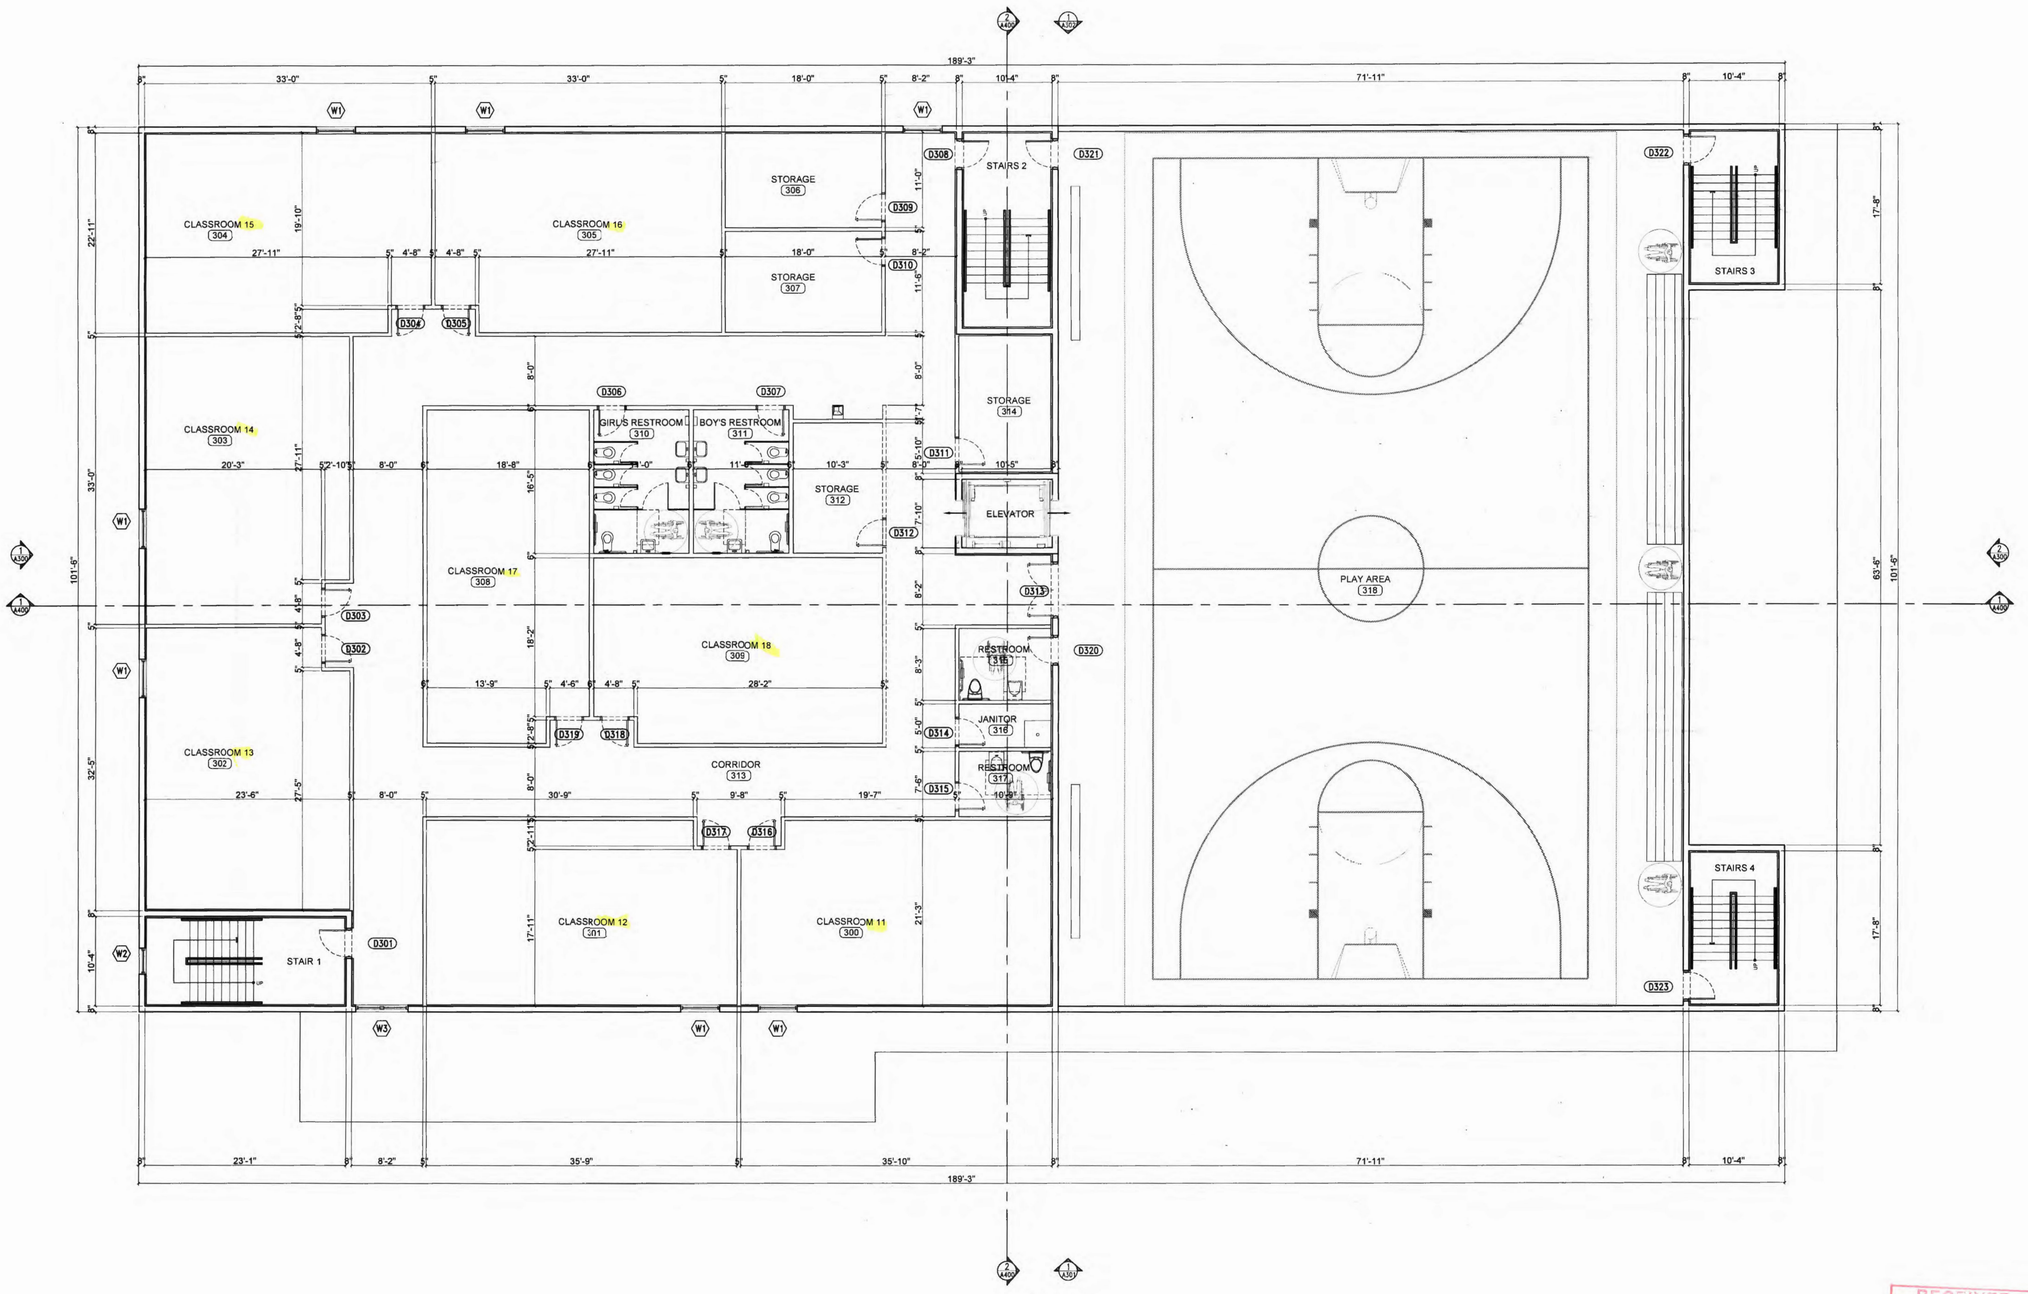

1 New Third Floor Plan – 7th and 8th Grade
SCALE: 1/8" = 1'-0"

RECEIVED
2/5-2017
MAR 04 2015
MIAMI-DADE COUNTY
DEPARTMENT OF REGULATORY AND ECONOMIC
RESOURCES DEVELOPMENT SERVICES
By:

NEW BUILDING

ADVANCE LEARNING ACADEMY DBA HIVE PREP

5855 NW 171ST STREET
HIALEAH, FL 33015

REVISION NO.	DATE	COMMENTS

OWNERSHIP AND USE OF THESE DOCUMENTS & SPECIFICATIONS AS INSTRUMENTS OF SERVICE ARE AND SHALL REMAIN THE PROPERTY OF THE ARCHITECT WHETHER THE PROJECT THEY ARE MADE FOR IS EXECUTED OR NOT. THEY SHALL NOT BE USED BY THE OWNER OR OTHERS ON OTHER PROJECTS OR FOR ADDITIONS TO THIS PROJECT BY OTHERS, EXCEPT BY AGREEMENT IN WRITING WITH APPROPRIATE COMPENSATION TO THE ARCHITECT

PROJ. NO.:	14-025-00
ISSUE DATE:	03-02-2015
PLOT DATE:	03-02-2015
SCALE:	AS NOTED
DRAWN BY:	MFC
CHECKED BY:	DC/PEC

SHEET
New Third Floor Plan -
A202

Sol-ARCH
ARCHITECTURE - INTERIORS - PLANNING - SUSTAINABLE DESIGN - VISUALIZATION
AA-26001040
DANIEL A. CONDE, RA. #PCH7527 #0001960
PRIMITIVO E. CONDE, RA. ARCHITECT AR0014406
4917 SW 74TH COURT MIAMI, FL. 33155
P 305 740 0723 F 305 740 0718

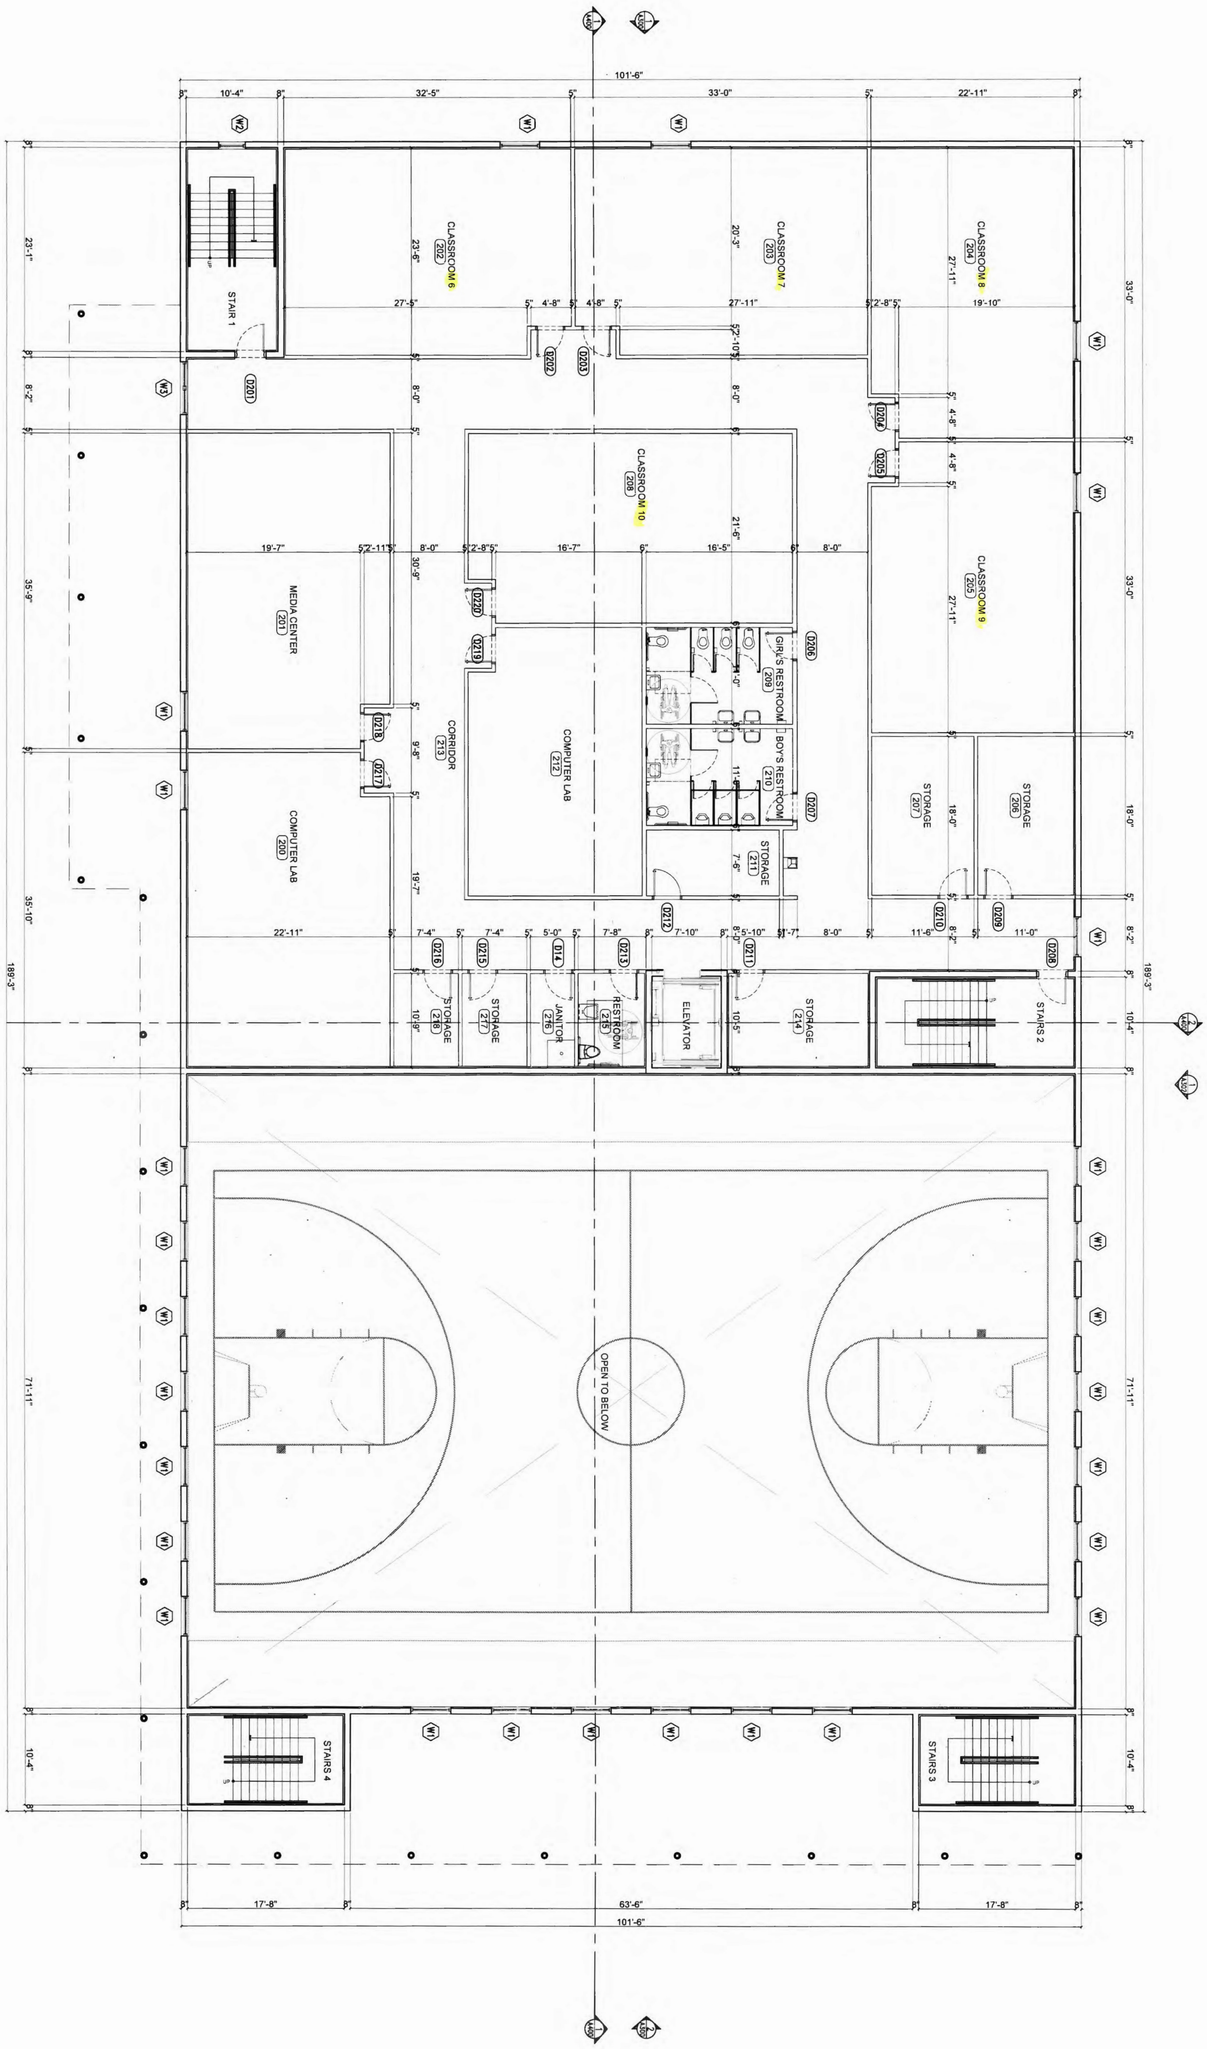

1 New Second Floor Plan - 6th Grade
SCALE: 1/8" = 1'-0"

RECEIVED
MAR 04 2015
MIAMI-DADE COUNTY
DEPARTMENT OF REGULATORY AND ECONOMIC RESOURCES

SHEET

A201

New Second Floor Plan -

PROJ. NO.:	14-025-00
ISSUE DATE:	03-02-2015
PLOT DATE:	03-02-2015
SCALE:	AS NOTED
DRAWN BY:	MFC
CHECKED BY:	DC/PEC

OWNERSHIP AND USE OF THESE DOCUMENTS & SPECIFICATIONS AS INSTRUMENTS OF SERVICE ARE AND SHALL REMAIN THE PROPERTY OF THE ARCHITECT WHETHER THE PROJECT THEY ARE MADE FOR IS EXECUTED OR NOT. THEY SHALL NOT BE USED BY THE OWNER OR OTHERS ON OTHER PROJECTS OR FOR ADDITIONS TO THIS PROJECT BY OTHERS, EXCEPT BY AGREEMENT IN WRITING AND WITH APPROPRIATE COMPENSATION TO THE ARCHITECT.

NEW BUILDING

ADVANCE LEARNING ACADEMY DBA HIVE PREP

5855 NW 171ST STREET
HIALEAH, FL 33015

REVISION NO. DATE COMMENTS

Sol-ARCH
ARCHITECTURE - INTERIORS - PLANNING - SUSTAINABLE DESIGN - VISUALIZATION
AA 26001582

2/24/15

DULCE M. CONDE, RA ARCHITECT AR0018603
PRIMITIVO E. CONDE, RA ARCHITECT AR0014406

4917 SW 74TH COURT MIAMI FL 33155
P 305 740 0723 F 305 740 0718