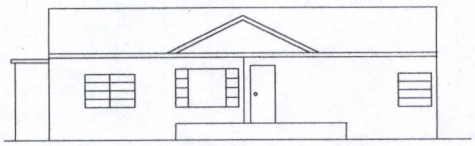

NORTH ELEVATION

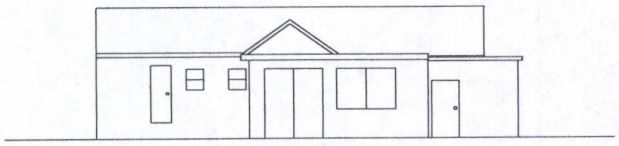

SOUTH ELEVATION

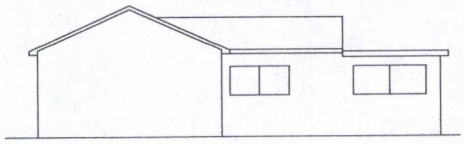

WEST ELEVATION

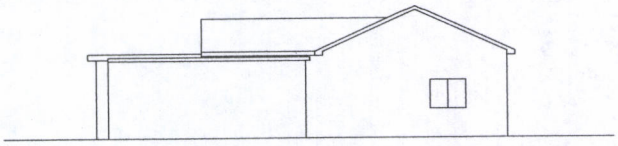

EAST ELEVATION

REVISIONS	BY

PREPARED BY:
EDWARD LEDESMA E.I.
2841 NE 163 ST #303
NORTH MIAMI BEACH, FL. 33160

PREPARED FOR:
CHARLES M. DABNEY & MONICA DABNEY
6383 SW 38TH STREET
MIAMI, FL. 33155

PROJECT: ENCLOSED STORAGE DRAWING SUBMITTAL

DWG. TITLE: ELEVATIONS

DATE: 01/26/15

SCALE: AS SHOWN

DWN. BY: E.J.L. CHKD. BY: E.J.L.

DSGN. BY: E.J.L. CHKD. BY: E.J.L.

PROJECT NO. 15-001

DRAWING: 3

Sheet 3 of 3

RECEIVED
Z15-023
MAR 18 2015
MIAMI-DADE COUNTY
DEPARTMENT OF REGULATORY AND ECONOMIC
RESOURCES DEVELOPMENT SERVICES
By