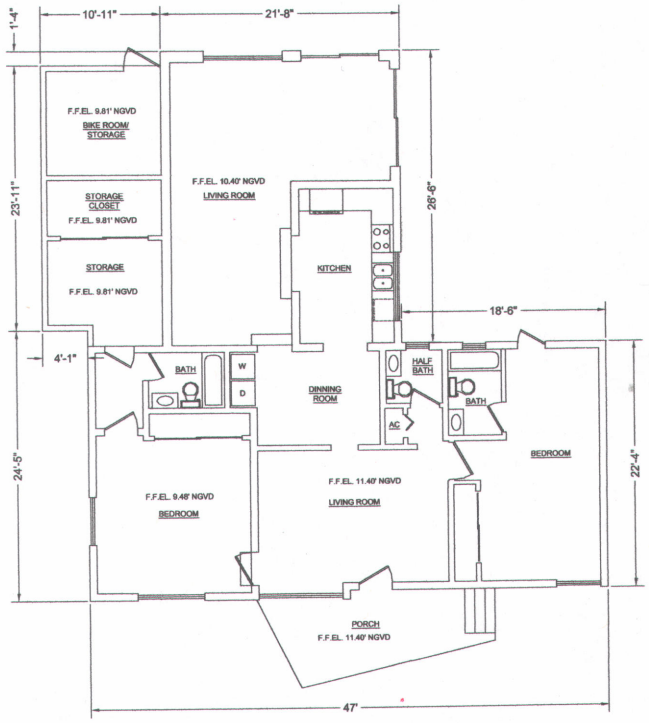

FLOOR PLAN

REVISIONS	BY

PREPARED BY:
EDWARD LEDESMA E.I.
2841 NE 163 ST #303
NORTH MIAMI BEACH, FL. 33160

PREPARED FOR:
CHARLES M. DABNEY & MONICA DABNEY
6383 SW 38TH STREET
MIAMI, FL. 33155

PROJECT: ENCLOSED STORAGE DRAWING SUBMITTAL

DWG. TITLE: FLOOR PLAN

DATE: 01/28/15
SCALE: AS SHOWN
DWN. BY: E.J.L. CHKD. BY: E.J.L.
DSGN. BY: E.J.L. CHKD. BY: E.J.L.
PROJECT NO.: 15-001
DRAWING: 2
Sheet 2 of 3

2279.5
-498.6
1789

RECEIVED
Z15-023
MAR 18 2015
MIAMI-DADE COUNTY
DEPARTMENT OF REGULATORY AND ECONOMIC
RESOURCES DEVELOPMENT SERVICES
By