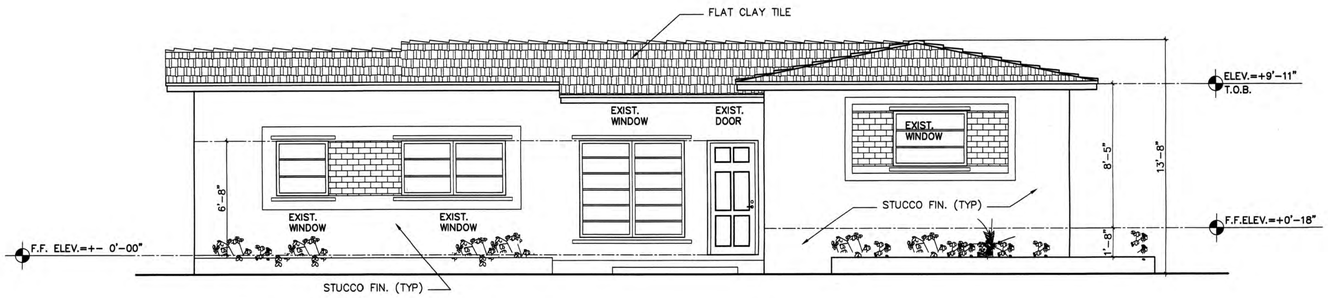

EXISTING FRONT ELEVATION (SOUTH)

SCALE: 1/4" = 1'

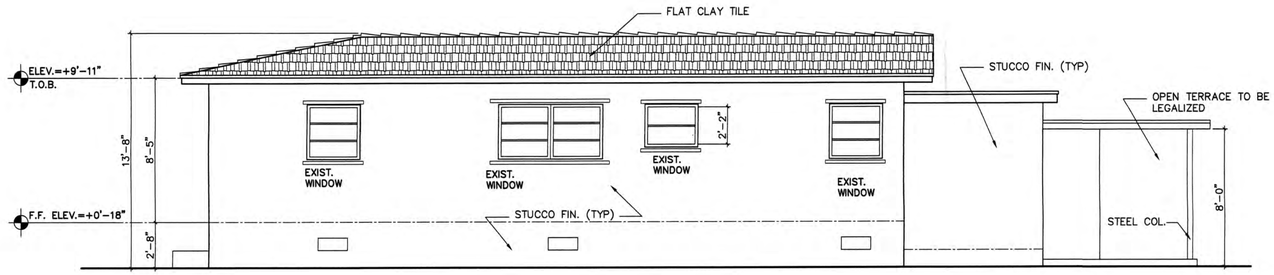

EXISTING RIGHT ELEVATION (EAST)

SCALE: 1/4" = 1'

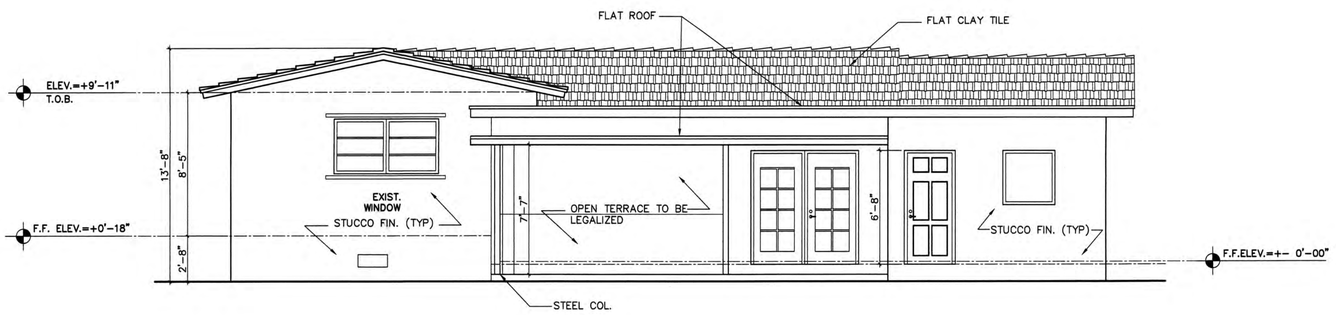

EXISTING REAR ELEVATION (NORTH)

SCALE: 1/4" = 1'

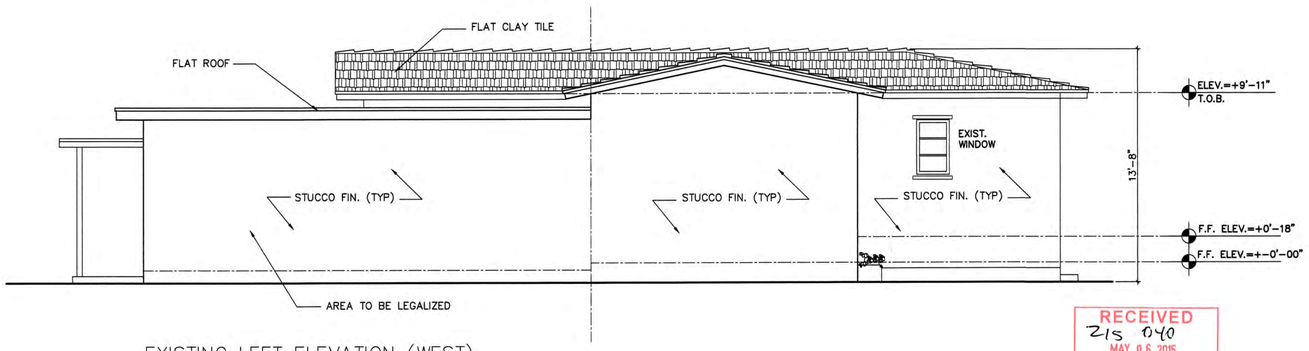

EXISTING LEFT ELEVATION (WEST)

SCALE: 1/4" = 1'

RECEIVED
215 040
MAY 06 2015
MIAMI-DADE COUNTY
DEPARTMENT OF REGULATORY AND
ECONOMIC RESOURCES
DEVELOPMENT SERVICES
BON SDE

Revisions

EXISTING FAMILY RESIDENCE

Deisy Pozo & H Rene Casanova
12481 SW 191th Street
MIAMI, FLORIDA 33177

JCD ARCHITECT, Inc.
JUAN CARLOS DAVID
Design & Development
Architecture Interiors Planning Construction
1395 Coral Way, Suite 201-BR Miami, Florida 33145 Phone: (305) 285-4343 Fax: (305) 285-4330
JCD ARCHITECTS, INC.

Job No.

Date 04-20-2015

Scale SHOWN

May 01 2015

Seal

AR-00015344

Sheet No.

A-3