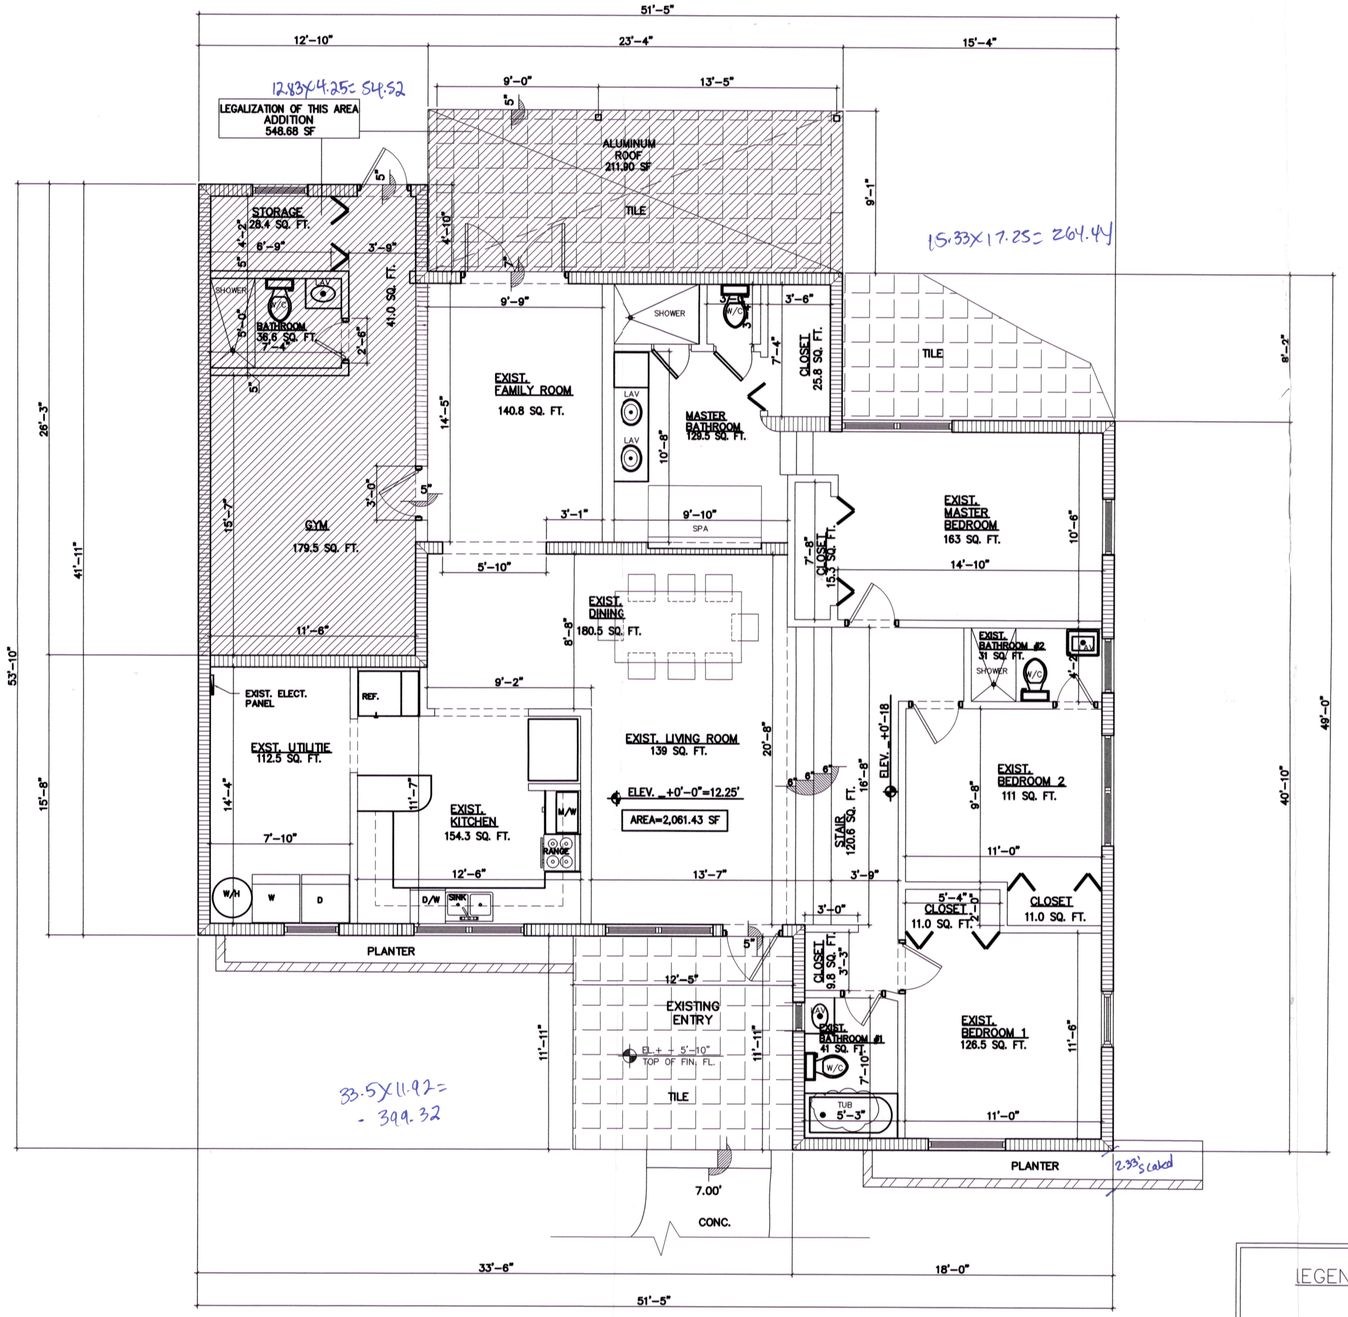

EXISTING FLOOR PLAN

SCALE: 1/4" = 1'

2956.47
718.28
2268.19

pictures

RECEIVED
215-040
MAY 06 2015
MIAMI-DADE COUNTY
DEPARTMENT OF REGULATORY AND ECONOMIC RESOURCES
DEVELOPMENT SERVICES
FOR SDE

LEGEND:

- EXIST PARTITION:
- EXIST MASONRY WALL
- AREA TO BE LEGALIZED

Revisions

EXISTING FAMILY RESIDENCE

Deisy Pozo & H Rene Casanova
12481 SW 191th Street
MIAMI, FLORIDA 33177

JCD ARCHITECT, Inc.
JUAN CARLOS DAVID
Design & Development
Architecture Interiors Planning Construction
1395 Coral Way, Suite 201-B Miami, Florida 33145 Phone: (305) 285-4343 Fax: (305) 285-4330

These plans and all ideas, designs, arrangements and plans indicated or represented by this drawing are owned by and the property of JCD ARCHITECT, INC. and were created, evolved and developed for use on and in connection with the specified project. None of such ideas, designs, arrangements or plans shall be used by or disclosed to any person, firm or corporation for any purpose whatsoever without the written permission of JCD ARCHITECT, INC. Visual contact with these plans shall constitute conclusive evidence of acceptance of these restrictions. Any unauthorized use of these plans will be prosecuted to the fullest extent of the law. Prior to submission of any plans for bid or construction, the Owner shall verify all dimensions, conditions and quantities. Any discrepancies shall be reported to the Architect immediately. Failure to do so shall relieve the Architect of responsibility for any resulting difficulties.

Job No.
Date 04-20-2015
Scale SHOWN

Seal APR 20 2015
AR-00015344

Sheet No.
A-2