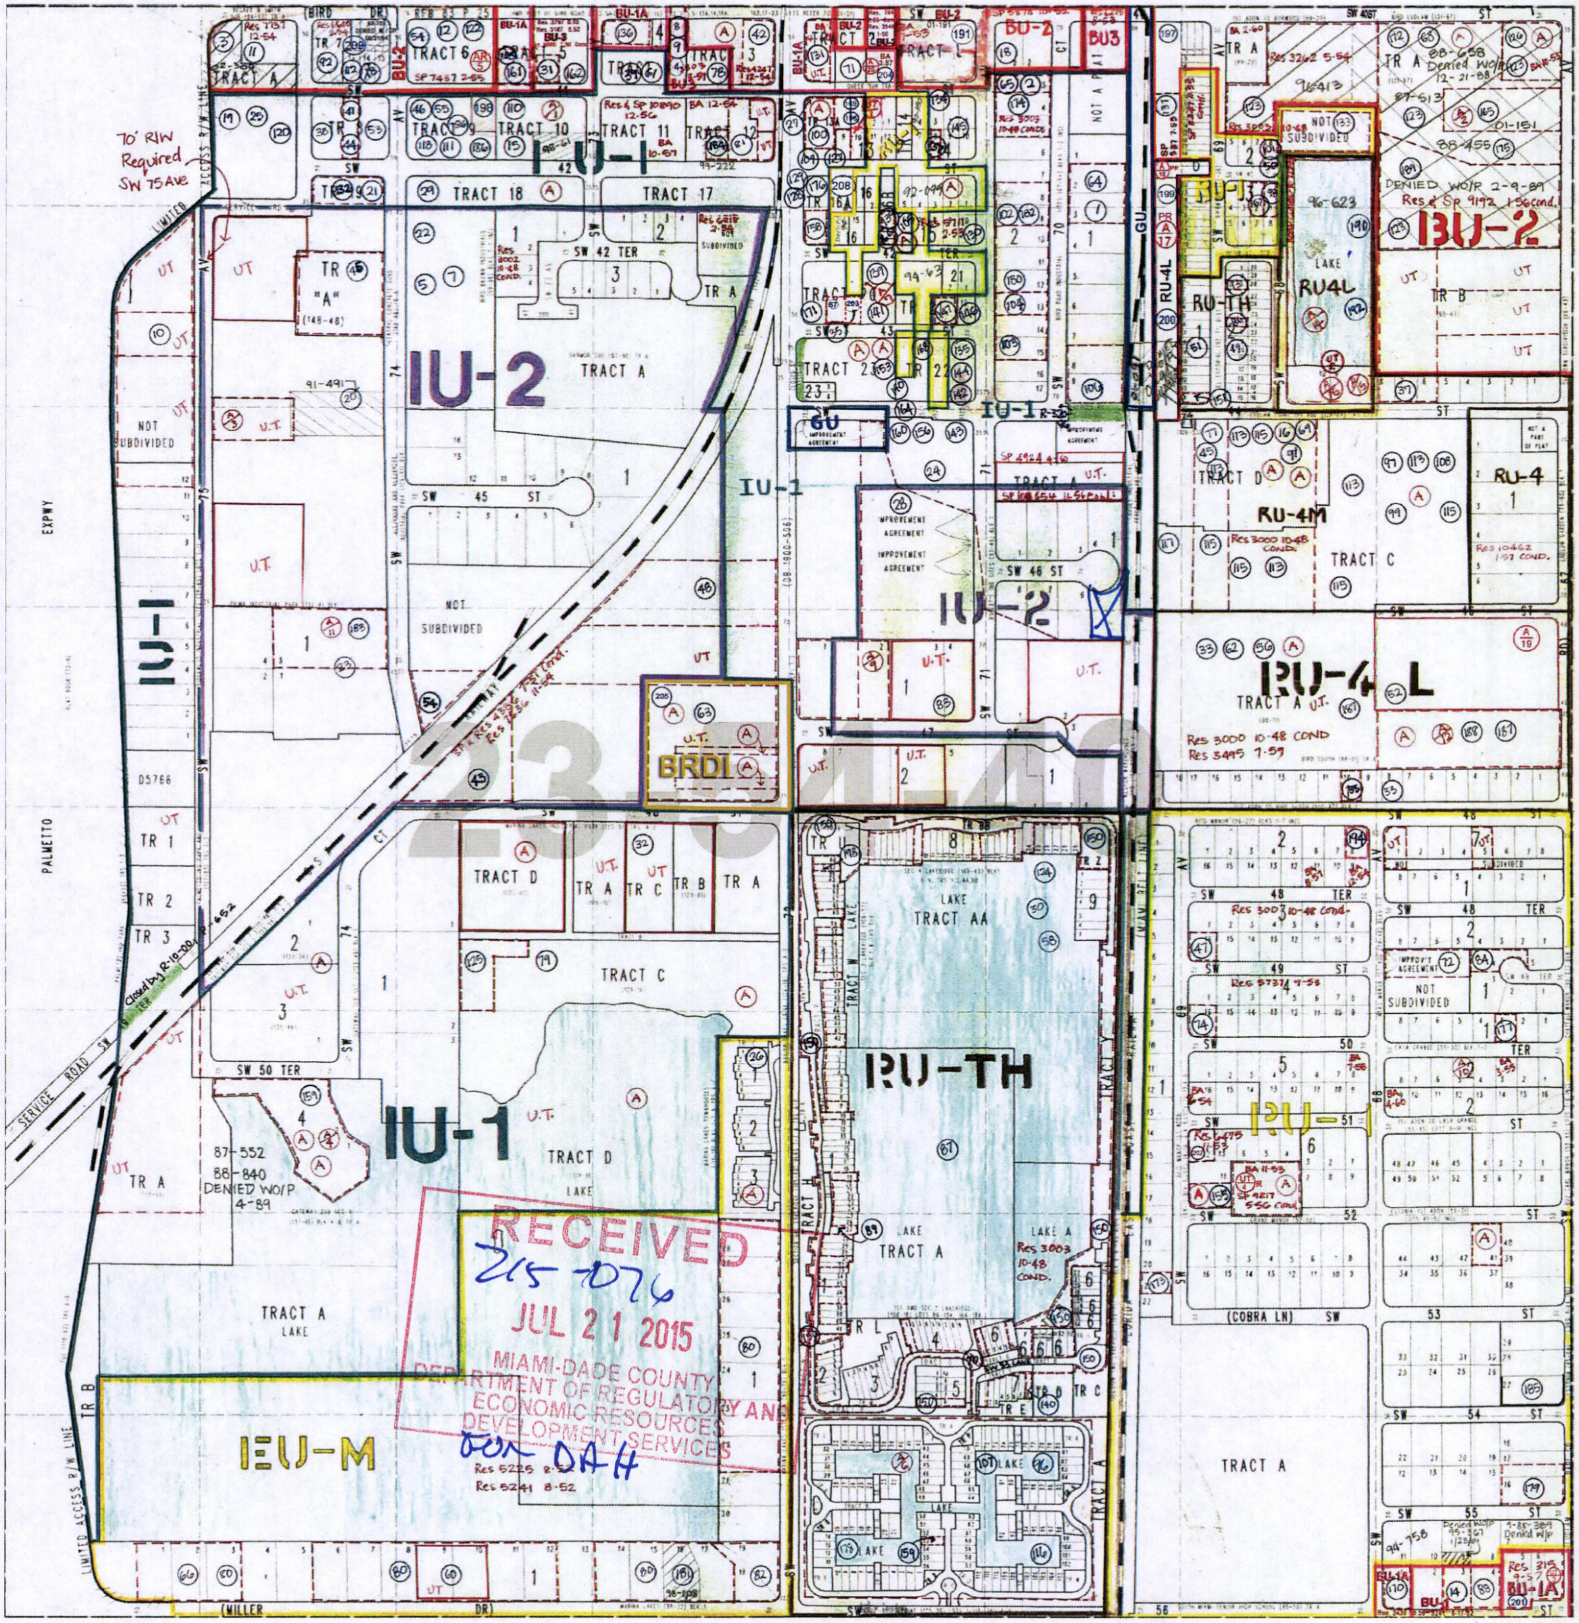
IU-1
IU-2
IU-M
RU-TH
RU-4L
RU-4M
RU-4
BU-2
BU-1A
BRDI
GU
70' RIW Required SW 75 Ave
EXPWY
PALMETTO
SERVICE ROAD SW
LIMITED ACCESS R/W LINE
(MILLER DR)
(COBRA LN) SW
SW 45 ST
SW 46 ST
SW 50 TER
SW 42 TER
TRACT A
TRACT C
TRACT D
TRACT AA
LAKE
NOT SUBDIVIDED
87-552
88-840
DENIED W/O/P
4-89
Res 6225 8-52
Res 6241 8-52
Res 3000 10-48 COND
Res 3495 7-57
Res 3003 10-48 COND.
RECEIVED
215-076
JUL 21 2015
MIAMI-DADE COUNTY
DEPARTMENT OF REGULATORY AND
ECONOMIC RESOURCES
DEVELOPMENT SERVICES
DRH DAH