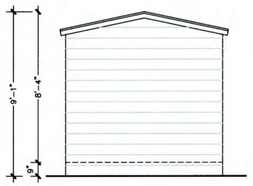

FRONT ELEVATION
(METAL SHED) SCALE: 1/4"=1'-0"

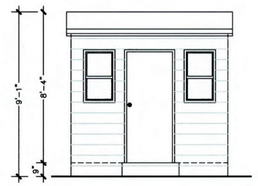

RIGHT ELEVATION
(METAL SHED) SCALE: 1/4"=1'-0"

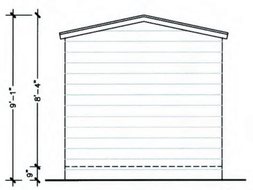

BACK ELEVATION
(METAL SHED) SCALE: 1/4"=1'-0"

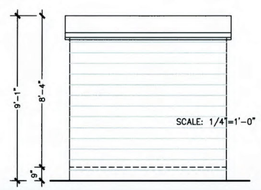

LEFT ELEVATION
(METAL SHED)

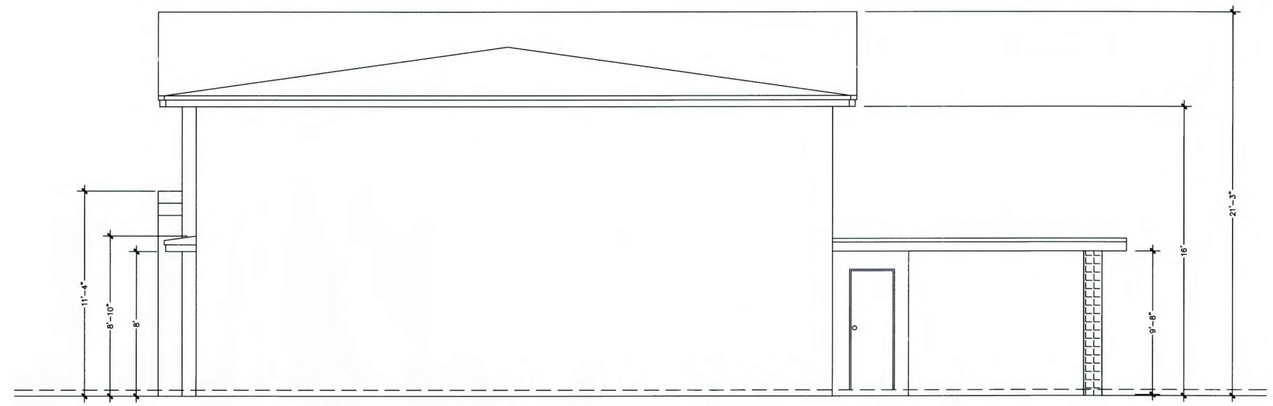

RIGHT ELEVATION
SCALE: 1/4"=1'-0"

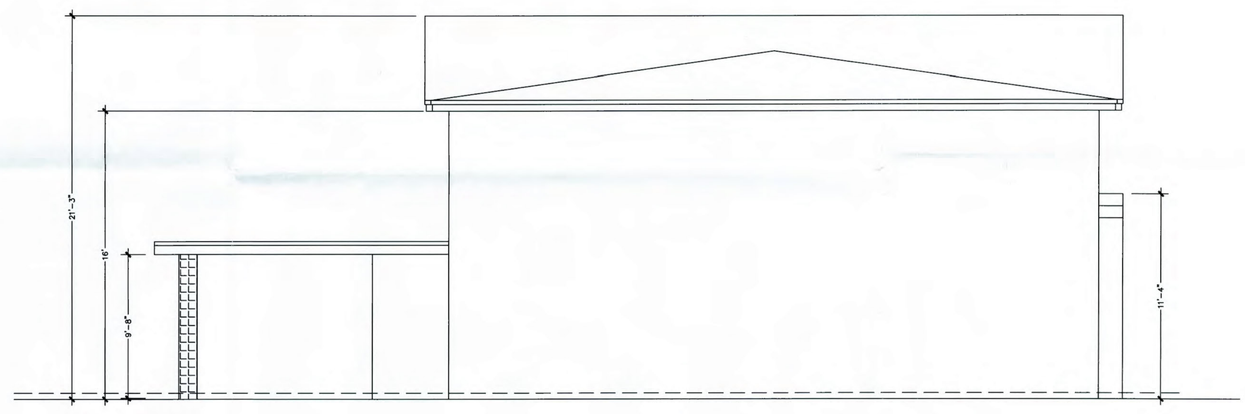

LEFT ELEVATION
SCALE: 1/4"=1'-0"

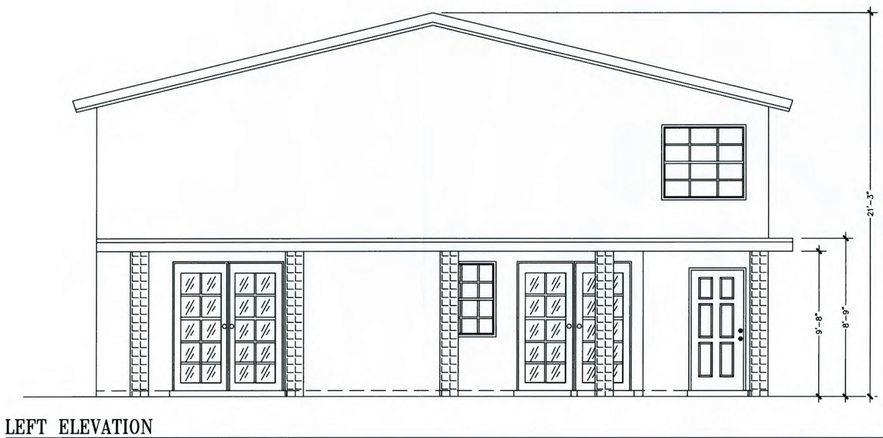

LEFT ELEVATION
SCALE: 1/4"=1'-0"

LEFT ELEVATION
SCALE: 1/4"=1'-0"

PROPERTIES
SOLUTION SERVICE, LLC.
11865 SW 26 Street.
Building I, Suite J-7
Miami, Florida 33175
PH: 305-228-8900
FX: 305-228-8481
LIC. # 27947
www.miamipermits.com
info@miamipermits.com

Project Title: VIOLATION CASE #20150169913

Owner: MARTHA NOGUERA

Address: 6002 SW 155 CT, MIAMI , FLORIDA, 33193

REVISIONS

DESCRIPTION
Date:
03-29-16

RECEIVED
216-079
APR 13 2016
MIAMI-DADE COUNTY
DEPARTMENT OF REGULATORY AND ECONOMIC
RESOURCES DEVELOPMENT SERVICES

SHEET NO.
EL-1