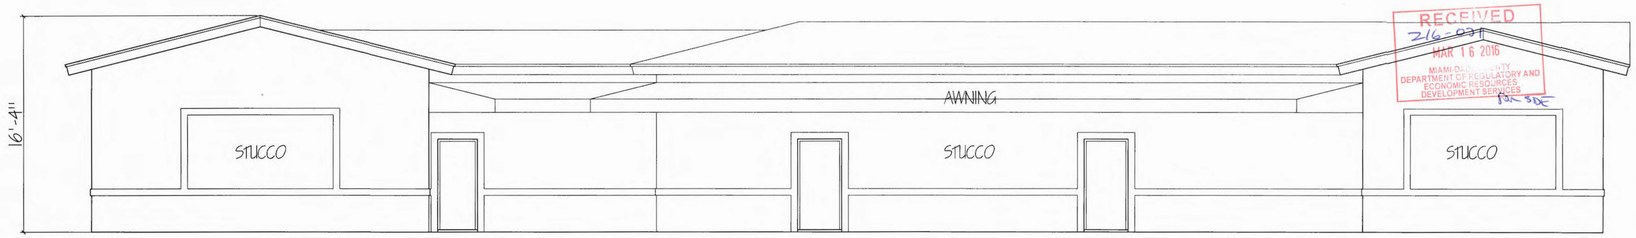

RECEIVED
216-071
MAR 16 2016
MIAMI-DADE COUNTY
DEPARTMENT OF REGULATORY AND ECONOMIC RESOURCES
DEVELOPMENT SERVICES
FOR SDE

1 Existing Elevation – Front (West)
SCALE: 3/16" = 1'-0"

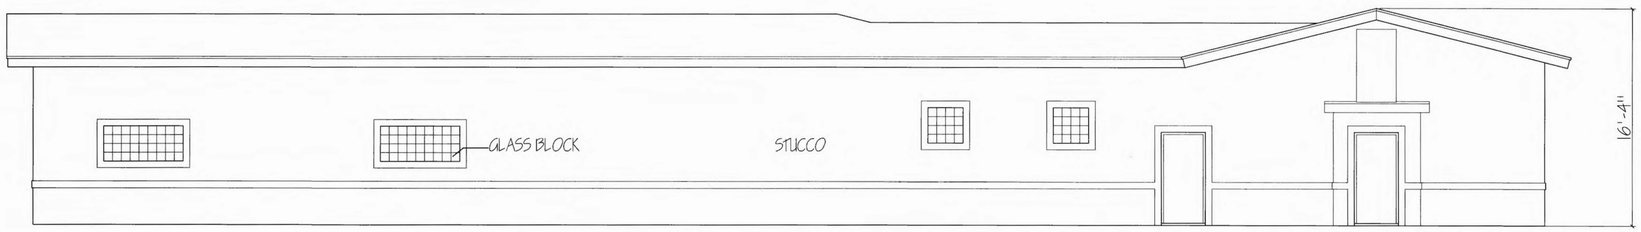

2 Existing Elevation – Rear (East)
SCALE: 3/16" = 1'-0"

3 Existing Elevation – Side (North)
SCALE: 3/16" = 1'-0"

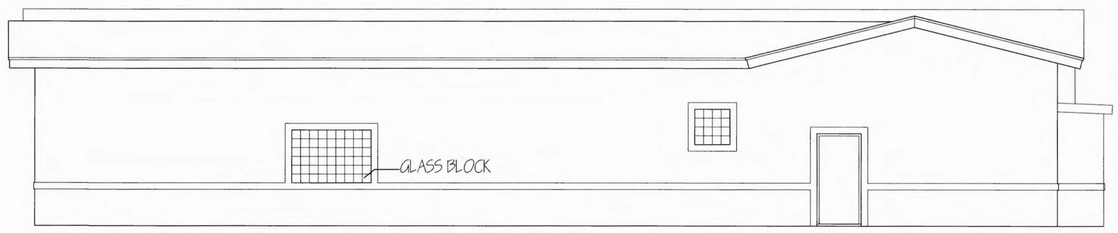

4 Existing Elevation – Side (South)
SCALE: 3/16" = 1'-0"

1 No exterior work is included as part of the scope of work.

General Note:
All existing electrical, plumbing and HVAC systems that are part of demolition are to be capped temporarily and prepared to be removed or relocated as per new layout.

Refer to sheet A003 for Demolition Notes.

LEGENDS:

--------- Area of Proposed Work

FOR REFERENCE ONLY

2 General Notes
SCALE: NTS

SOLARCH
ARCHITECTURE - INTERIORS - PLANNING - SUSTAINABLE DESIGN - VISUALIZATION
AA 26001582
3.14.16
DULCE M. CONDE, RA ARCHITECT AR0015803
PRIMITIVO E. CONDE, RA ARCHITECT AR0014406
4917 SW 74TH COURT MIAMI FL 33155
P 305 740 0723 F 305 740 0718

REVISION NO. | DATE | COMMENTS

WORK BEING DONE: DAY CARE CONVERSION TO CHARTER SCHOOL

HIVE KINDERGARTEN / 3rd GRADE

17701 NW 57th Avenue
MIAMI, FL 33055-3530

OWNERSHIP AND USE OF THESE DOCUMENTS & SPECIFICATIONS AS INSTRUMENTS OF SERVICE ARE AND SHALL REMAIN THE PROPERTY OF THE ARCHITECT WHETHER THE PROJECT THEY ARE MADE FOR IS EXECUTED OR NOT. THEY SHALL NOT BE USED BY THE OWNER OR OTHERS ON OTHER PROJECTS OR FOR ADDITIONS TO THIS PROJECT BY OTHERS, EXCEPT BY AGREEMENT IN WRITING AND WITH APPROPRIATE COMPENSATION TO THE ARCHITECT.

PROJ. NO.: 12-010-00
ISSUE DATE: 1-28-2014
PLOT DATE: 2-14-2014
SCALE: AS NOTED
DRAWN BY: PEC
CHECKED BY: DC/PEC

SHEET
Existing Elevations
A300