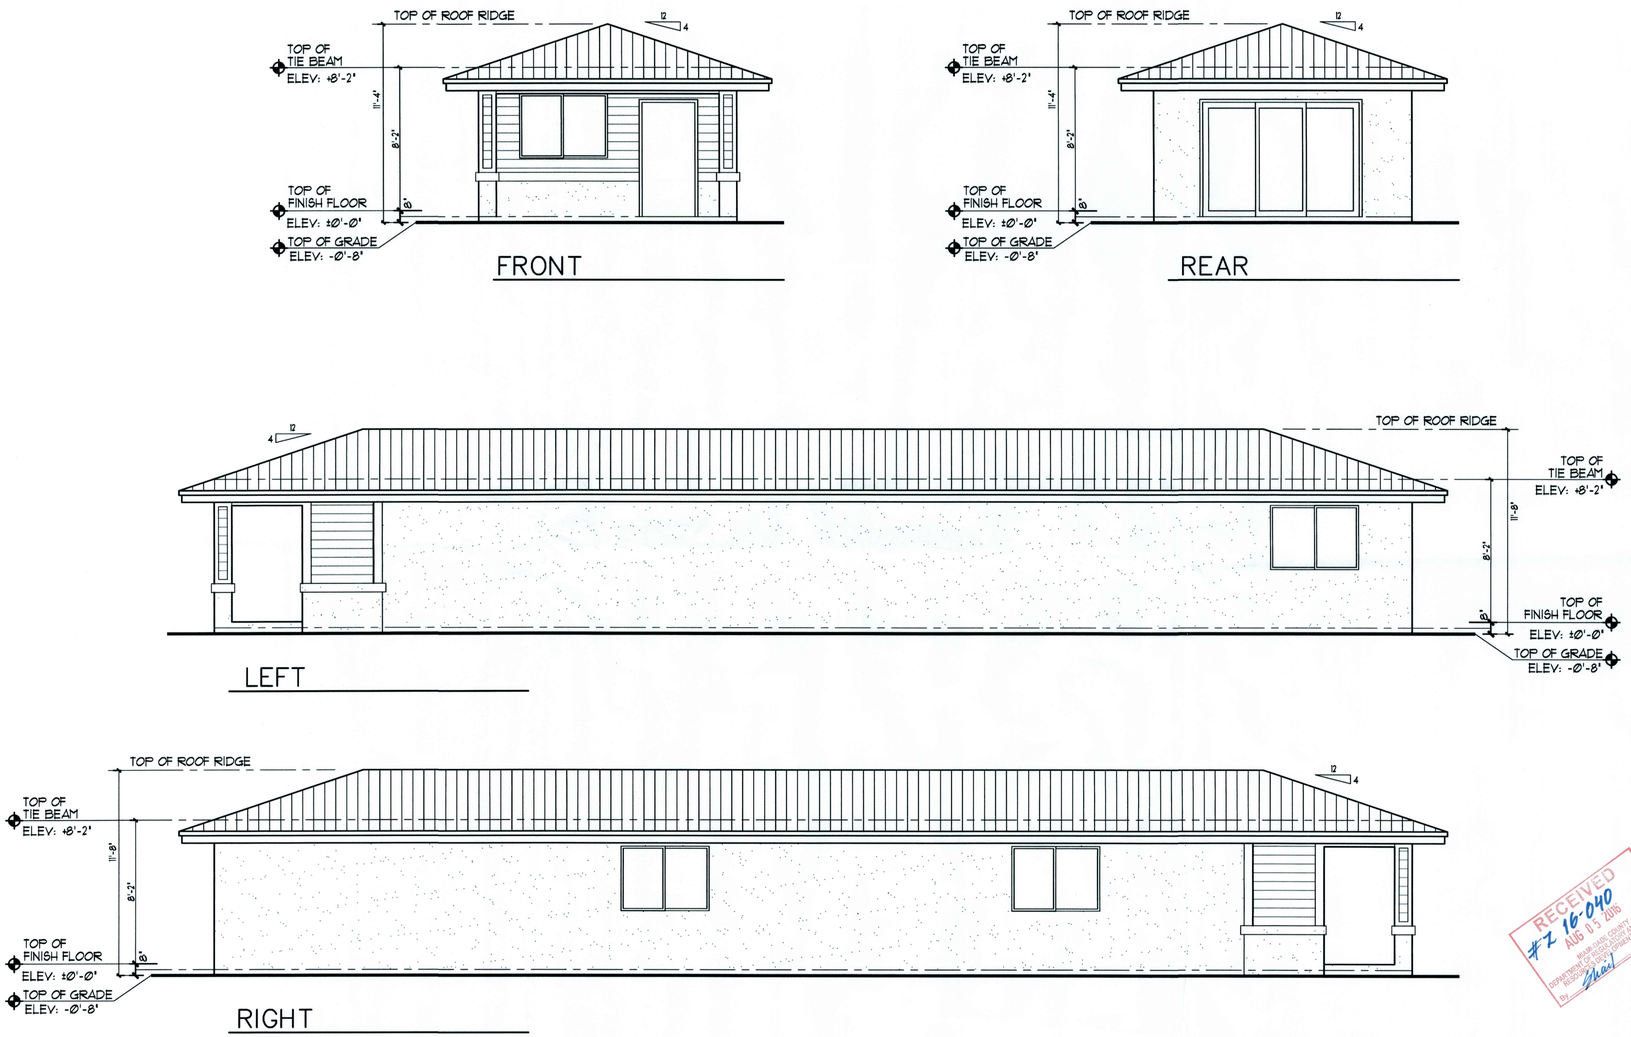

FRONT

REAR

LEFT

RIGHT

ELEVATIONS

SCALE: 1/4"=1'-0"

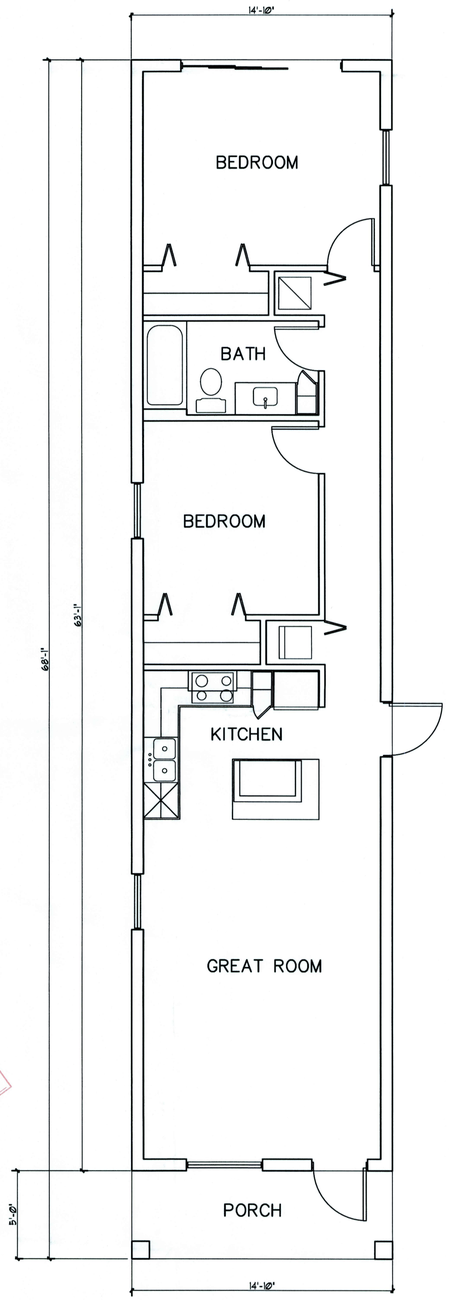

FLOOR PLAN

SCALE: 1/4"=1'-0"

A/C SQ. FT.	945
PORCH SQ. FT.	75
TOTAL SQ. FT.	1020

RECEIVED
#Z 16-040
AUG 05 2016
MIAMI-DADE COUNTY
DEPARTMENT OF REGULATORY AND ECONOMIC RESOURCES DEPARTMENT SERVICES
By

REVISION	BY

SINGLE FAMILY HOUSING
FOR:
GEOFFREY LECAT
30-3110-028-1020
DADE COUNTY, FLORIDA

jose l. diaz
ARCHITECT
8592 s.w. 169th terrace
miami, florida 33157
(305) 310-5992
AR-0015547

7/20/16

DRAWN
CHECKED
DATE
SCALE
JOB NO.
SHEET
A-2
OF SHEETS

COPYRIGHT © 2003 JOSE L. DIAZ ARCHITECT The architectural design and detail drawings for this building, and or overall project, are the legal property of and all rights are reserved by the architect. Their use for reproduction, construction or distribution is prohibited unless authorized in writing by the architect.