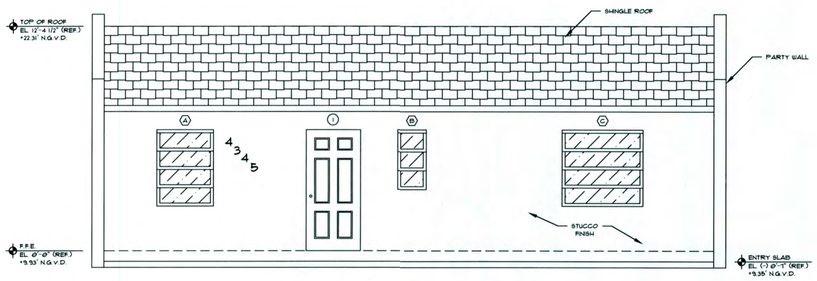

FRONT ELEVATION

SCALE: 1/4" = 1'-0"

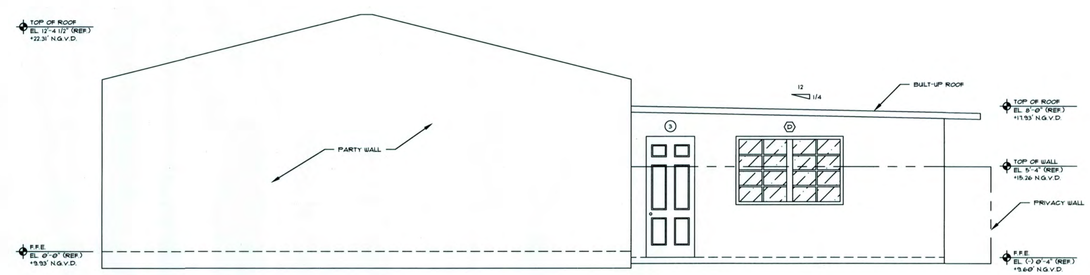

RIGHT ELEVATION

SCALE: 1/4" = 1'-0"

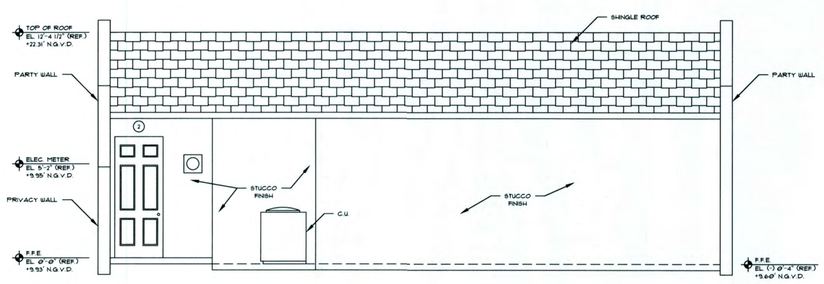

REAR ELEVATION

SCALE: 1/4" = 1'-0"

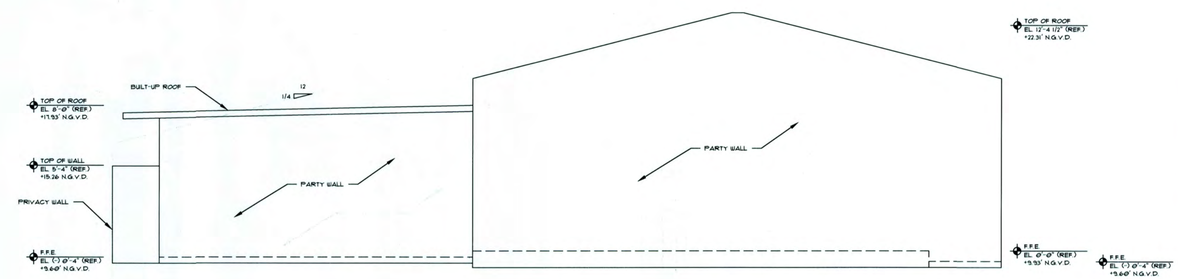

LEFT ELEVATION

SCALE: 1/4" = 1'-0"

RECEIVED
2/16-098 HH
JUL 29 2016
MIAMI-DADE COUNTY
DEPARTMENT OF REGULATORY AND
ECONOMIC RESOURCES
DEVELOPMENT SERVICES

Copyright © 2016 Cueto Engineering, LLC. This document contains information proprietary to Cueto Engineering, LLC that is not to be used, disclosed, or reproduced in any format by any party without prior written permission. All rights reserved.

PAPER SIZE: ARCH D (24" X 36")

CUETO
ENGINEERING
19967 SW 74TH COURT, MIAMI, FL 33155
O: 786.563.3056 F: 786.453.0896
WWW.CUETOENGINEERING.COM
NESTOR A. CUETO, P.E.
FL P.E. LIC#71988 - CA LIC#29935

ELEVATIONS

HERNANDEZ RESIDENCE
4345 SW 129TH PLACE
MIAMI, FL 33175

SEAL

NESTOR ANTONIO CUETO
LICENSE
No. 71988
STATE OF
FLORIDA
PROFESSIONAL ENGINEER
4.4.16

PREPARED BY: JA

CHECKED BY: NAC

REV	DATE	DESCRIPTION
0	4/4/16	ISSUED FOR BLDG DEPT REVIEW

SCALE: 1/4" = 1'-0"

JOB NO.: 2016-0031

SHEET NO.	REV
A-2	0