EXTERIOR DOOR & WINDOW SCHEDULE

MARK	EGRESS (Y/N)	SIZE		TYPE	IMPACT (Y/N)	SHUTTERS (Y/N)	REMARKS
		WIDTH (IN)	HEIGHT (IN)				
A	Y	38	50.5	JALOUSIE	N	Y	
B	N	18	39.5	JALOUSIE	N	Y	
C	Y	54	50.5	JALOUSIE	N	Y	
D	N	71.25	45.25	HORIZ. SLIDER	N	Y	
1	Y	36	80	OUTSWING	N	Y	
2	N	32	80	OUTSWING	N	Y	
3	N	32	80	OUTSWING	N	Y	

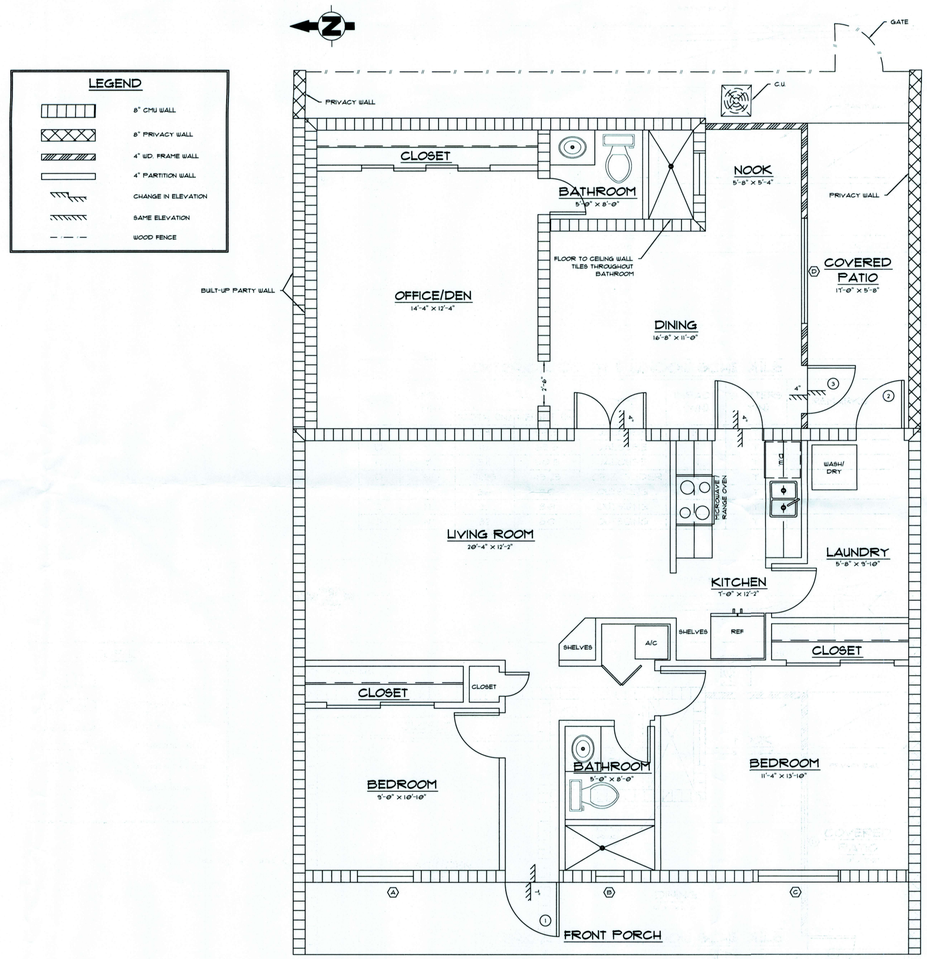

FLOOR PLAN

SCALE: 1/4" = 1'-0"

CUETO ENGINEERING
1967 SW 74TH COURT, MIAMI, FL 33155
O. 786.563.1056 F. 786.452.0396
WWW.CUETOENGINEERING.COM
NESTOR A. CUETO, P.E.
FL P.E. LIC#71988 - CA LIC#35935

FLOOR PLAN

HERNANDEZ RESIDENCE
4345 SW 129TH PLACE
MIAMI, FL 33175

SEAL

NESTOR ANTONIO CUETO LICENSE No. 71988 STATE OF FLORIDA PROFESSIONAL ENGINEER
4.4.16

PREPARED BY: JA

CHECKED BY: NAC

REV	DATE	DESCRIPTION
0	4/4/16	ISSUED FOR BLDG DEPT REVIEW

SCALE: 1/4" = 1'-0"

JOB NO.: 2016-0031

SHEET NO.	REV.
A-1	0

RECEIVED
2161088
JUL 29 2016
MIAMI-DADE COUNTY
DEPARTMENT OF REGULATORY AND ECONOMIC RESOURCES
DEVELOPMENT SERVICES

Copyright © 2016 Cueto Engineering, LLC. This document contains information proprietary to Cueto Engineering, LLC that is not to be used, disclosed, or reproduced in any format by any party without prior written permission. All rights reserved.

PAPER SIZE: ARCH D (24" X 36")