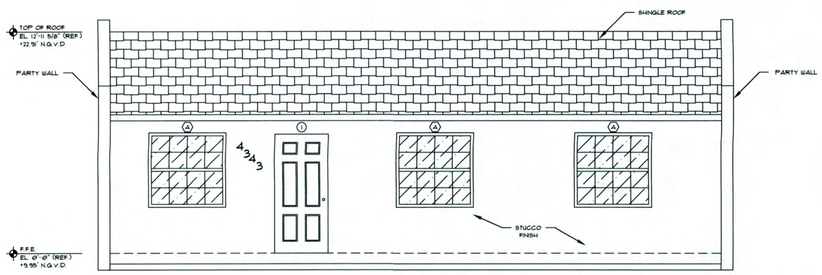

FRONT ELEVATION
SCALE: 1/4" = 1'-0"

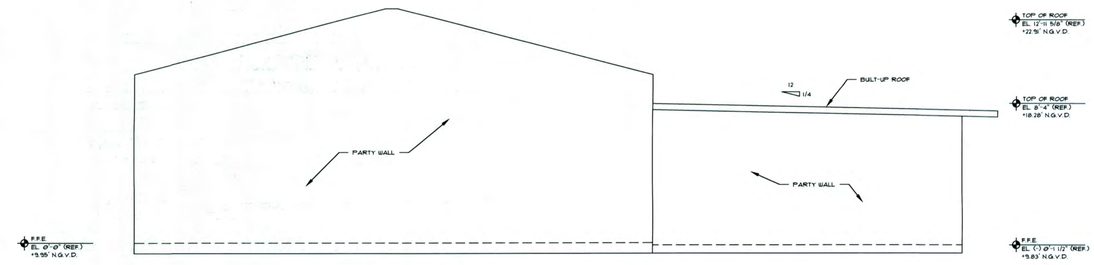

RIGHT ELEVATION
SCALE: 1/4" = 1'-0"

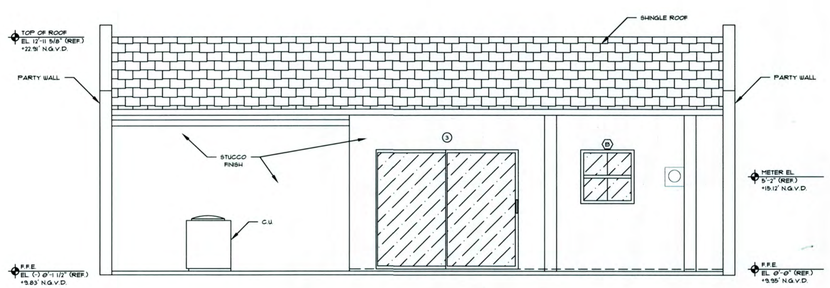

REAR ELEVATION
SCALE: 1/4" = 1'-0"

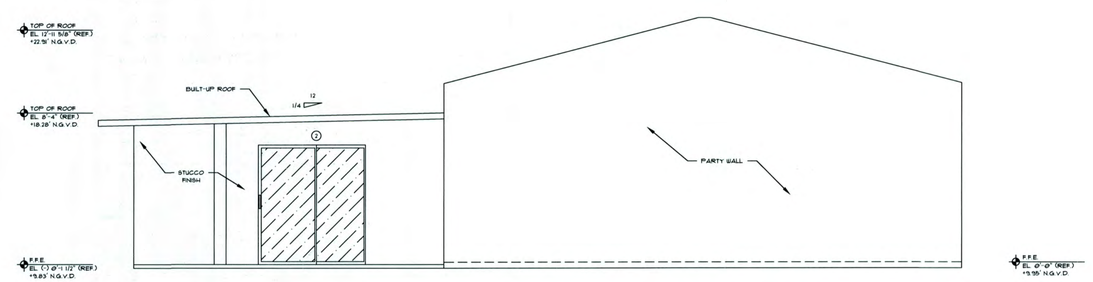

LEFT ELEVATION
SCALE: 1/4" = 1'-0"

RECEIVED
2016-029
JUL 29 2016
MIAMI-DADE COUNTY
DEPARTMENT OF REGULATORY AND ECONOMIC RESOURCES
DEVELOPMENT SERVICES

Copyright © 2016 Cueto Engineering, LLC. This document contains information proprietary to Cueto Engineering, LLC that is not to be used, disclosed, or reproduced in any format by any party without prior written permission. All rights reserved.

PAPER SIZE: ARCH D (24" X 36")

CUETO
ENGINEERING
8967 SW 24TH COURT, MIAMI, FL 33155
O: 786.563.3056 F: 786.572.0596
WWW.CUETOENGINEERING.COM
NESTOR A. CUETO, P.E.
FL P.E. LIC#79988 – CA LIC#29935

ELEVATIONS

HERNANDEZ RESIDENCE
4343 SW 129TH PLACE
MIAMI, FL 33175

SEAL
NESTOR ANTONIO CUETO
LICENSE
No. 71988
STATE OF FLORIDA
PROFESSIONAL ENGINEER
4.4.16

PREPARED BY: JA

CHECKED BY: NAC

REV	DATE	DESCRIPTION
0	4/4/16	ISSUED FOR BLDG DEPT REVIEW

SCALE: 1/4" = 1'-0"

JOB NO.: 2016-0031

SHEET NO.	REV
A-2	0