


MODEL A | MODEL B | MODEL B | MODEL B | MODEL B | MODEL C

## SECOND FLOOR PLAN (BLDG. III )

SCALE : 1/8" = 1'-0"

NOTE : REFER TO 1/4" SCALE DRAWINGS OF INDIVIDUAL UNITS FOR FURTHER DIMENSIONS AND DETAILS

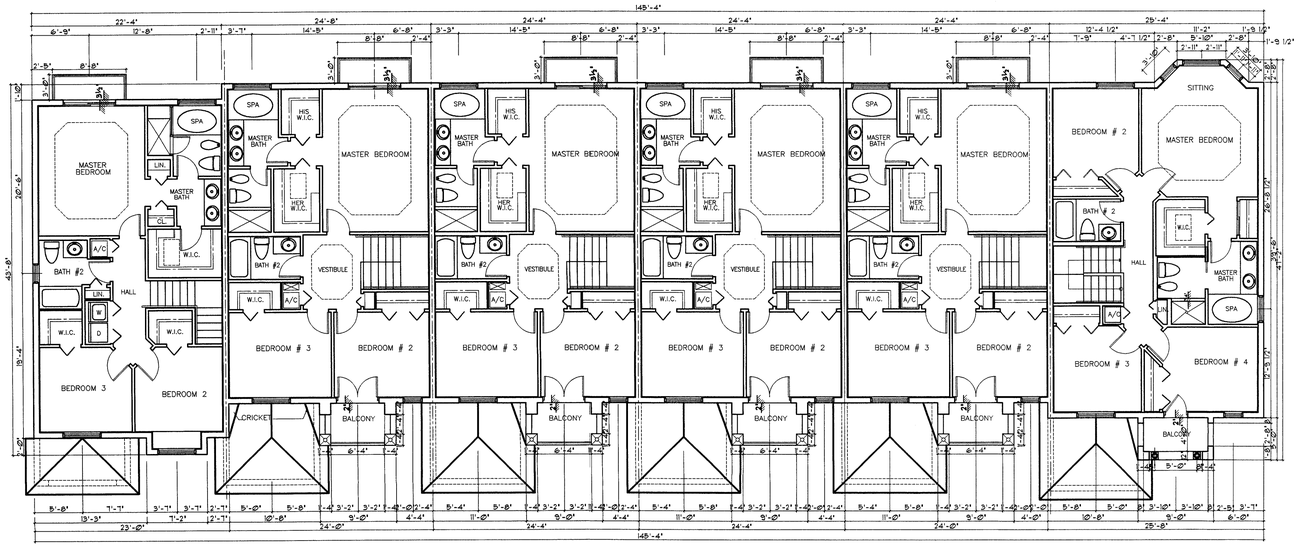


MODEL A | MODEL B | MODEL B | MODEL B | MODEL B | MODEL C

## GROUND FLOOR PLAN (BLDG. III )

SCALE : 1/8" = 1'-0"

NOTE : REFER TO 1/4" SCALE DRAWINGS OF INDIVIDUAL UNITS FOR FURTHER DIMENSIONS AND DETAILS

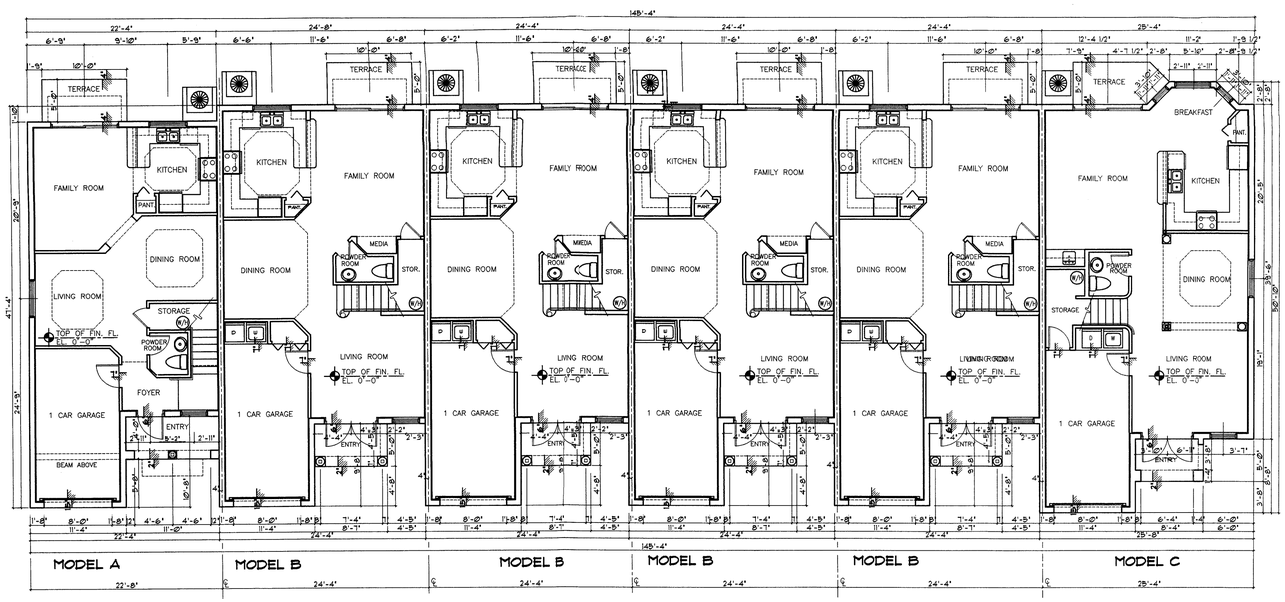
CAD STUDIO
ARCHITECTURE, INC.
REGISTRATION # : AA0002588


RESIDENCE FOR :

# COUNTRYSIDE VILLAS
# BUILDING TYPE III

OWNER:
WILLIAM P. CALVERT
400 S.W. 107th AVE.
SUITE 408
MIAMI, FL. 33174
(305)225-0402

| | |
|---|---|
| date | 4/30/01 |
| revisions | |
| issued | |
| drawn | CM |
| checked | AR |
| project no. | |

sheet no.

A-8

8 of 9