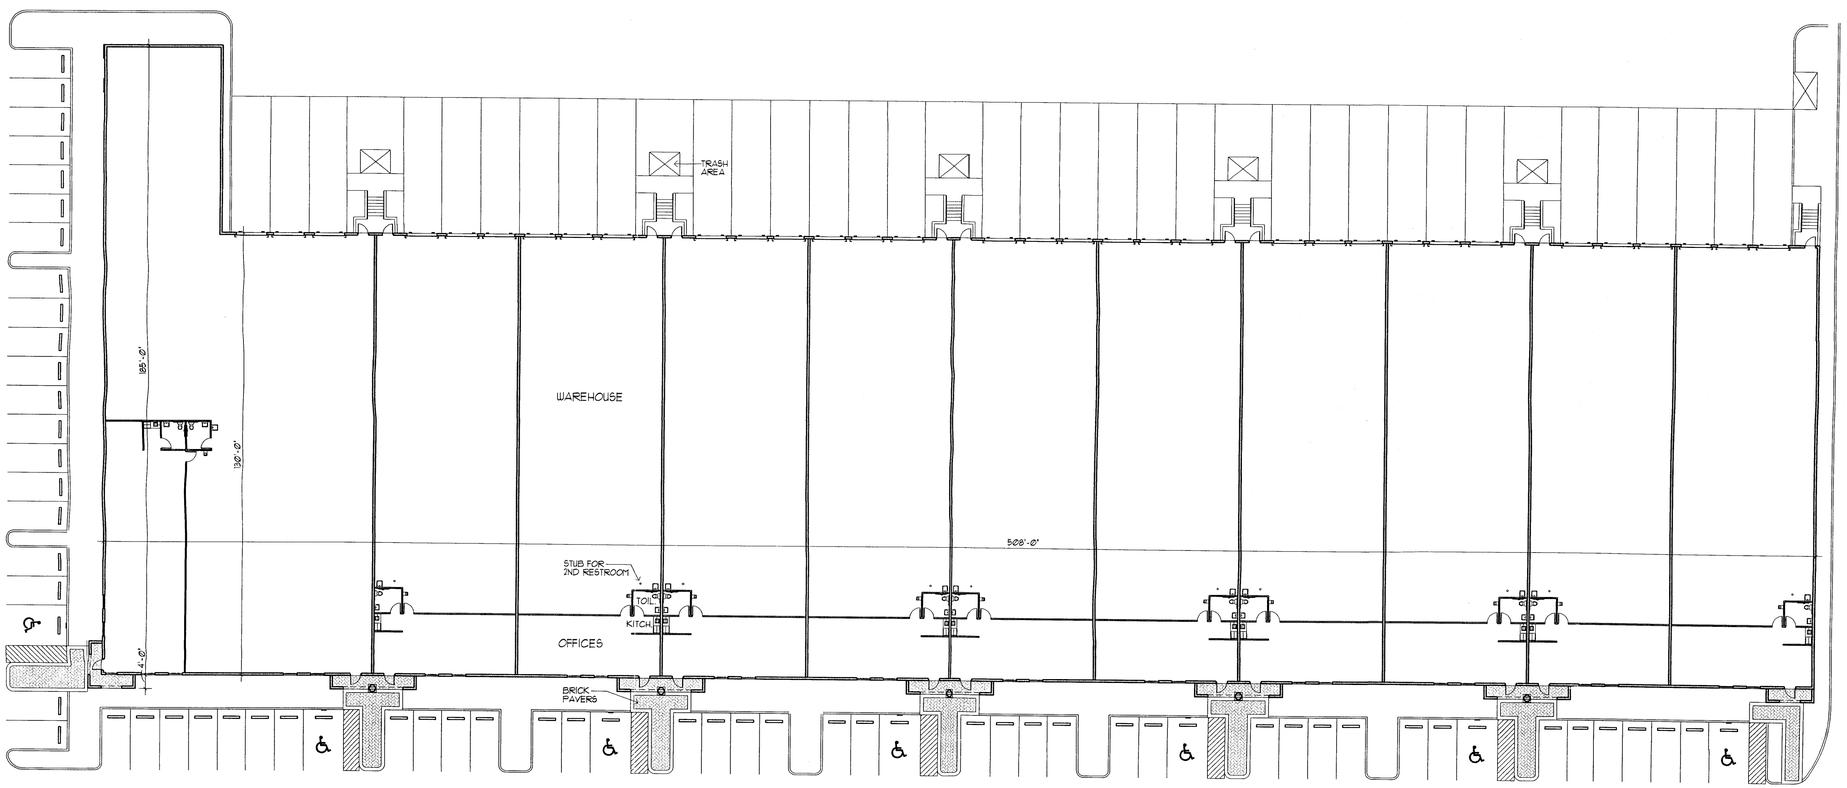

DOCK HEIGHT BLDG PLAN 1"=20'

RECEIVED
202-319
APR 11 2003
ZONING HEARINGS SECTION
MIAMI-DADE PLANNING AND ZONING DEPT.
BY BC

RODRIGUEZ PEREIRA ARCHITECTS, INC.
Architecture
Planning &
Urban Design
Space Planning
Interior Design
Corp. Lic. # AA-C001984
10540 N.W. 26th ST.
Suite 204
Miami, Fl. 33172
(305) 592-8045
FAX: (305) 592-5756
WWW.RODRIGUEZPEREIRA.COM

OFFICE/WAREHOUSE FACILITIES FOR:
BEACON AT DORAL
C&S DEVELOPMENT

REVISIONS	BY

NOT VALID FOR CONSTRUCTION UNLESS SIGNED & SEAL IN THIS BOX

Date	4-9-02
Scale	
Drawn	
Job	
Sheet	A-2
Of	Sheets

R:\PRELIM\MARES\BEACON AT DORAL\Pricing set\4-9-03\A-02.dwg, 04/10/2003 02:13:52 PM

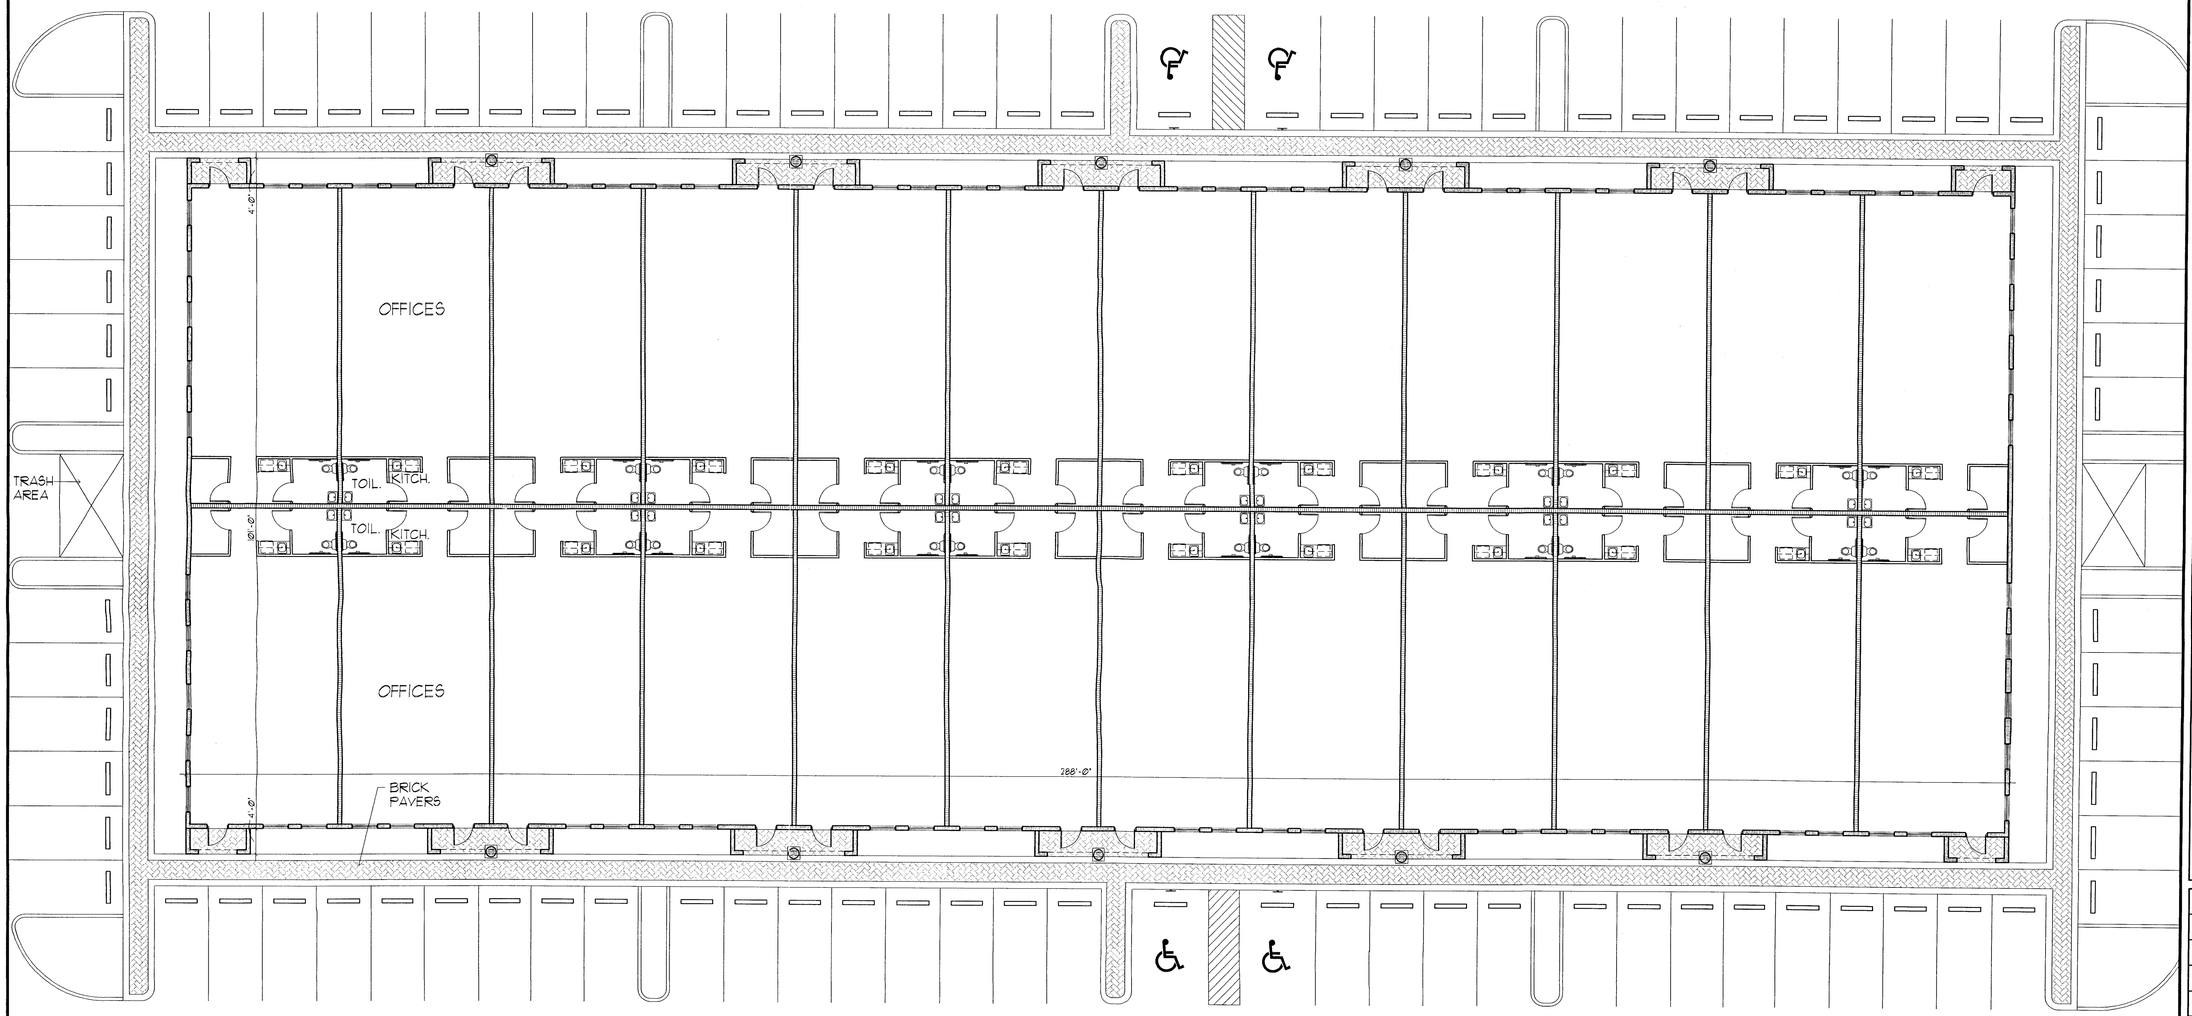

OFFICE BLDG PLAN 3/32"

RECEIVED
202-319
APR 11 2003
ZONING HEARINGS SECTION
MIAMI-DADE PLANNING AND ZONING DEPT.
BY

RODRIGUEZ PEREIRA ARCHITECTS, INC.
Architecture
Planning &
Urban Design
Space Planning
Interior Design
Corp. Lic. # AA-C001984
10540 N.W. 26th ST.
Suite 204
Miami, Fl. 33172
(305) 592-8045
FAX: (305) 592-5756
WWW.RODRIGUEZPEREIRA.COM

OFFICE/WAREHOUSE FACILITIES FOR:

BEACON AT DORAL

C&S DEVELOPMENT

REVISIONS	BY

NOT VALID FOR CONSTRUCTION UNLESS SIGNED & SEAL IN THIS BOX

Date	4-9-03
Scale	
Drawn	
Job	
Sheet	A-3
Of	Sheets

R:\PRELIMINARIES\BEACON AT DORAL\Pricing set\4-9-03\A-03.04.05.dwg, 04/10/2003 02:15:57 PM

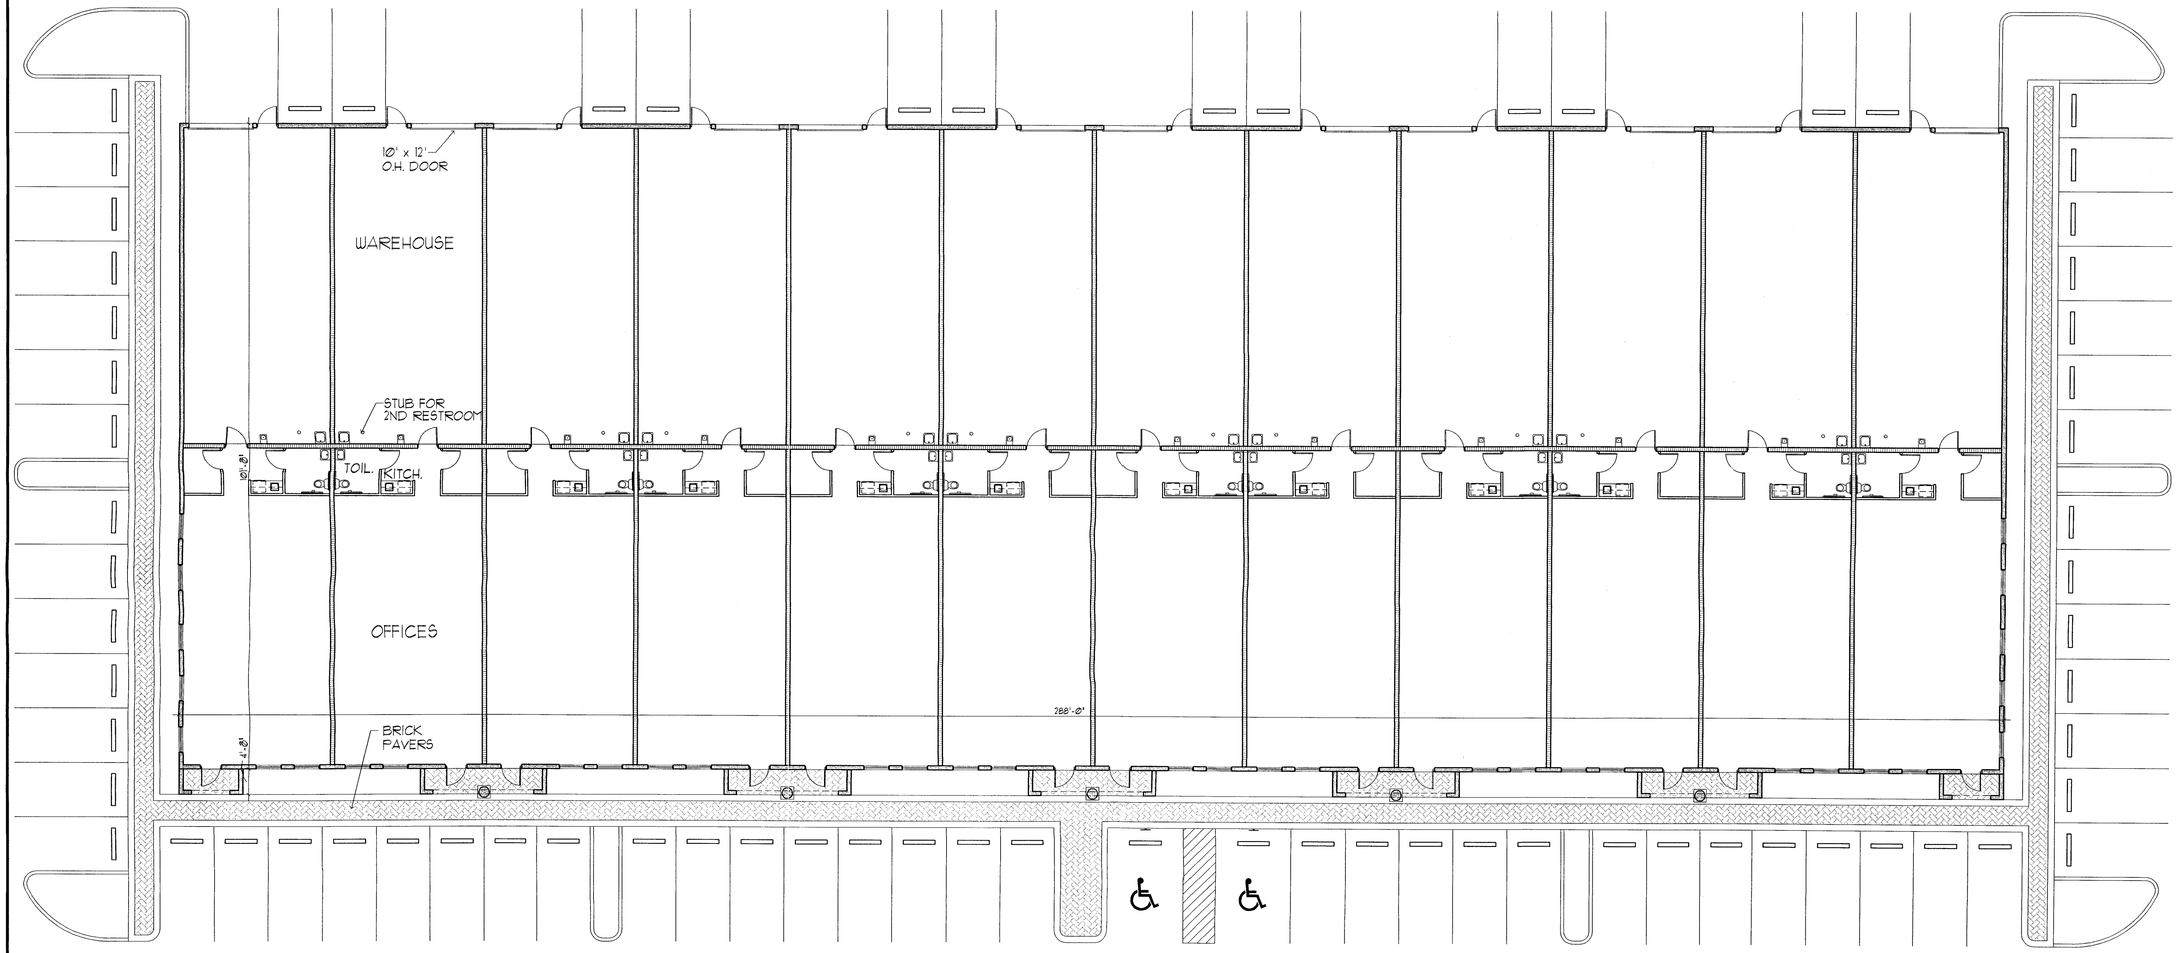

FLEX BLDG PLAN 3/32"

RECEIVED
2002-219
APR 11 2003
ZONING HEARINGS SECTION
MIAMI-DADE PLANNING AND ZONING DEPT.
BY

RODRIGUEZ
PEREIRA
ARCHITECTS,
INC.

Architecture
Planning &
Urban Design
Space Planning
Interior Design
Corp. Lic. # AA-C001984

10540 N.W. 26th ST.
Suite 204
Miami, Fl. 33172
(305) 592-8045
FAX: (305) 592-5756
WWW.RODRIGUEZPEREIRA.COM

OFFICE/WAREHOUSE FACILITIES FOR:

BEACON AT DORAL

C&S DEVELOPMENT

REVISIONS	BY

NOT VALID FOR CONSTRUCTION
UNLESS SIGNED & SEAL IN THIS BOX

Date	4-9-03
Scale	
Drawn	
Job	
Sheet	A-4
Of	Sheets

R:\PRELIMINARIES\BEACON AT DORAL\Pricing set\4-9-03\A-03,04,05.dwg, 04/10/2003 02:16:06 PM