COUNTY-WIDE LAND SURVEYORS INC.

LAND SURVEYORS - PLANNERS

P.O. BOX 823271 SOUTH FLORIDA, FL. 33082-3271 (305) 772-0766

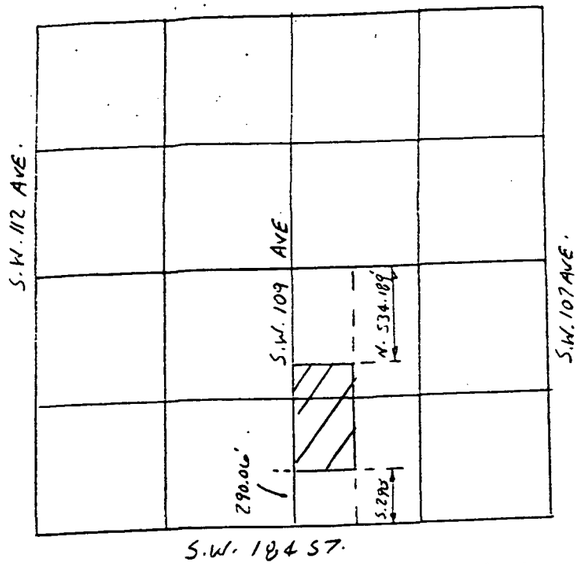

LOCATION SKETCH SE¼ SEC. 31-55-40 SCALE: 1" = 800'

RECEIVED
2003-150
MAY 1 - 2003
ZONING HEARINGS SECTION
MIAMI-DADE PLANNING AND ZONING DEPT.
BY

LEGAL DESCRIPTION

The West½ of
The West½ of the SE¼ of the SE¼ LESS the South 290 feet and LESS the North 534.189 feet and LESS the West 25 feet thereof in Section 31, Township 55 South, Range 40 East, lying in Miami-Dade County, Florida

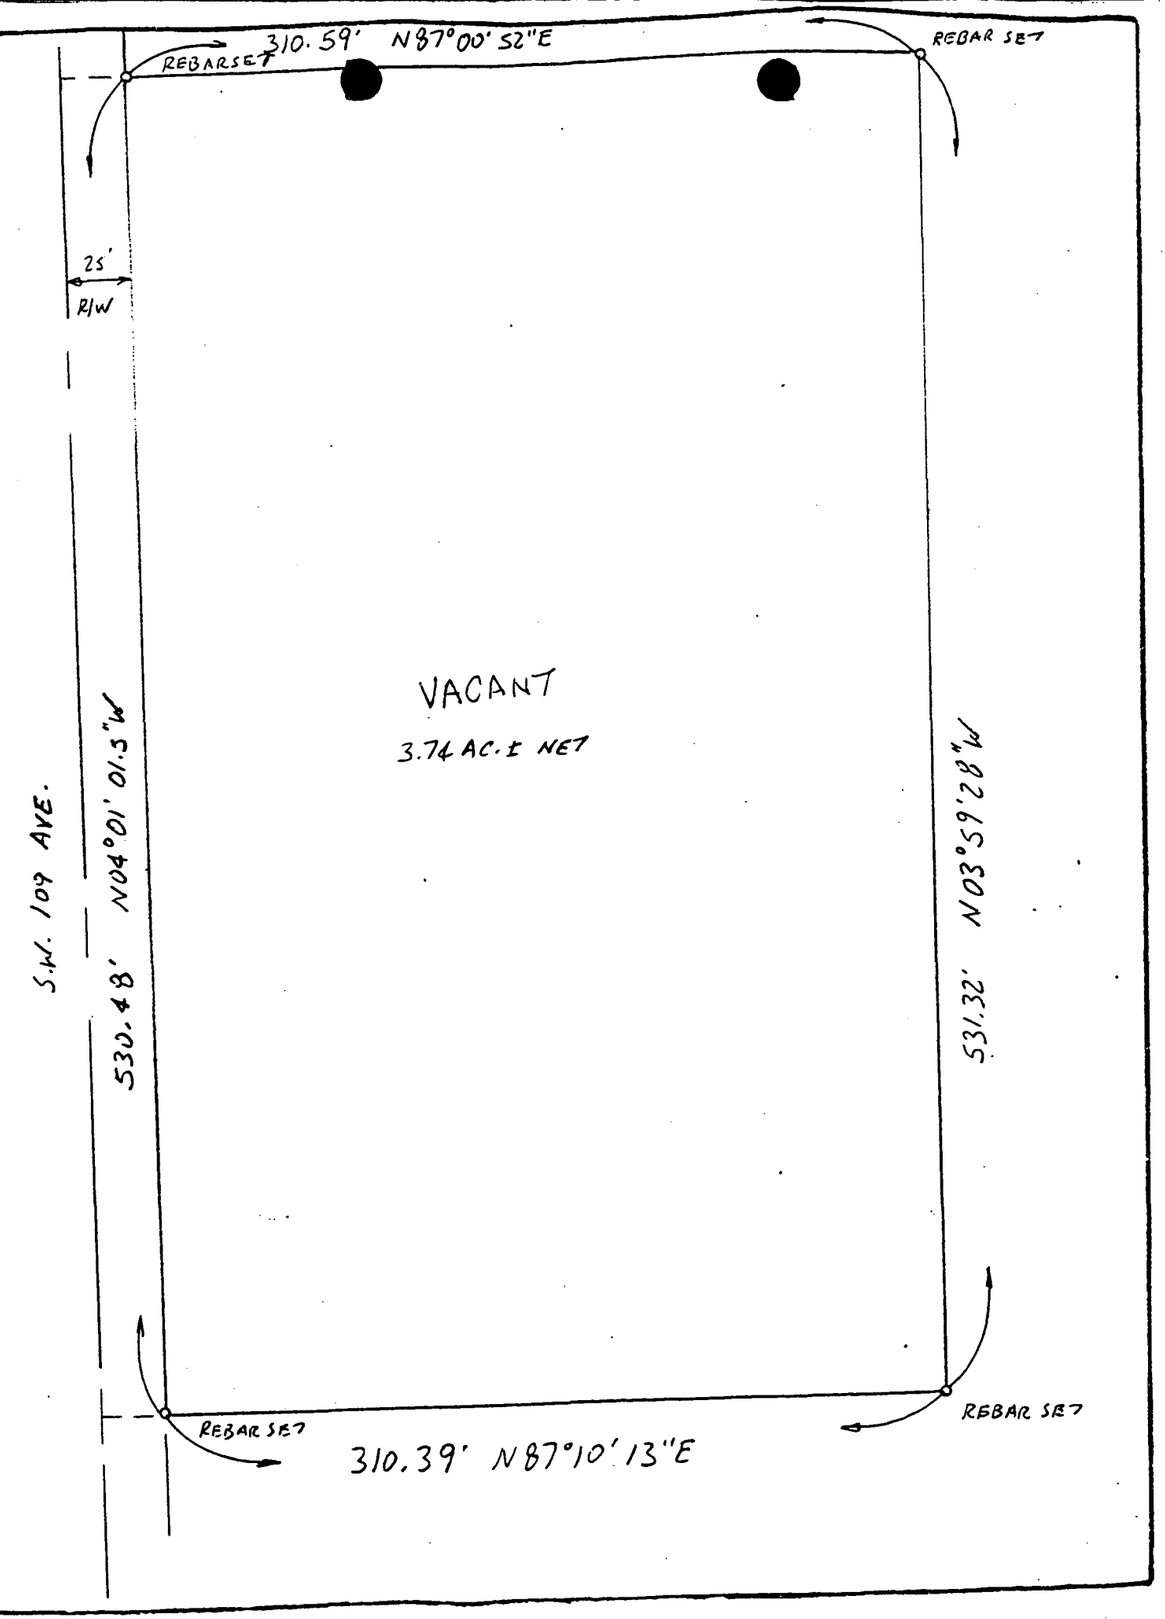

BOUNDARY SURVEY

SURVEY FOR: Henry Forero

CERTIFICATE NOTE: " NOT VALID UNLESS SEALED WITH AN EMBOSSED SURVEYORS SEAL."
I HEREBY CERTIFY THAT THE SURVEY REPRESENTED HEREON COMPLIES WITH THE MINIMUM TECHNICAL STANDARDS ADOPTED BY THE FLORIDA BOARD OF SURVEYORS AND MAPPERS IN CHAPTER 61G 17-6, FLORIDA ADMINISTRATIVE CODE, PURSUANT TO SECTION 472.027, Florida Statutes.

JOSEPH L. MARTIN
PROFESSIONAL LAND SURVEYOR # 4368
STATE OF FLORIDA

REVISIONS	BY	DATE

DRAWN BY	SCALE	DATE	F.B./PG.	JOB #
JM	1"=60'	5-5-03		2003-