SITE AND BUILDING TABULATION				
FIRST LEVEL SQUARE FOOTAGE ANALYSIS BY BUILDING				
EXISTING BUILDINGS	OUTPATIENT	INPATIENT	TOTAL SQFT FOOTAGE	FINAL SLAB HEIGHT
BLANK BUILDING		75,373 SQ.FT	75,373 SQ.FT	0'-0"
MEDICAL ARTS BUILDING I		18,615 SQ.FT	18,615 SQ.FT	0'-0"
MEDICAL OFFICE BUILDING II	22,300 SQ.FT		22,300 SQ.FT	0'-0"
MED/SURG BUILDING	17,500 SQ.FT		17,500 SQ.FT	0'-0"
SUPPLY BUILDING	-	19,900 SQ.FT	19,900 SQ.FT	0'-0"
CENTRAL PLANT	-	14,900 SQ.FT	14,900 SQ.FT	0'-0"
RESEARCH & ADMIN. BUILDING	-	13,400 SQ.FT	13,400 SQ.FT	0'-0"
PUMP HOUSE	-	300 SQ.FT	300 SQ.FT	0'-0"
EMPLOYEE PARKING GARAGE	-	———	69,600 SQ.FT	
PUBLIC / PHYSICIAN PARKING	-	———	43,000 SQ.FT	
SOUTHWEST BUILDING	-	26,900 SQ.FT	26,900 SQ.FT	0'-0"
NORTWEST VARIETY BUILDING	-	31,000 SQ.FT	31,000 SQ.FT	0'-0"
CENTER VARIETY BUILDING	-	19,000 SQ.FT	19,000 SQ.FT	0'-0"
CENTER ADMIN ADDITION	-	9,100 SQ.FT	9,100 SQ.FT	0'-0"
CONFERENCE CENTER & ACADEMIC	-	8,200 SQ.FT	8,200 SQ.FT	0'-0"
CENTRAL PLANT EXPANSION	-	8,000 SQ.FT	8,000 SQ.FT	0'-0"
FREE STANDING PARKING GARAGE	-	———	38,600 SQ.FT	0'-0"
EMPLOYEE PARKING EXPANSION	-	———	———	
PUBLIC/PHYSICIAN PARKING EXPANSION	-	———	———	
LABORATORY EXPANSION	-	2,200 SQ.FT	2,200 SQ.FT	0'-0"
EMERGENCY DEPARTMENT		20,740 SQ. FT		
GRAND TOTALS	40,200 SQ. FT	267,628 SQ.FT	307,828 SQ.FT	

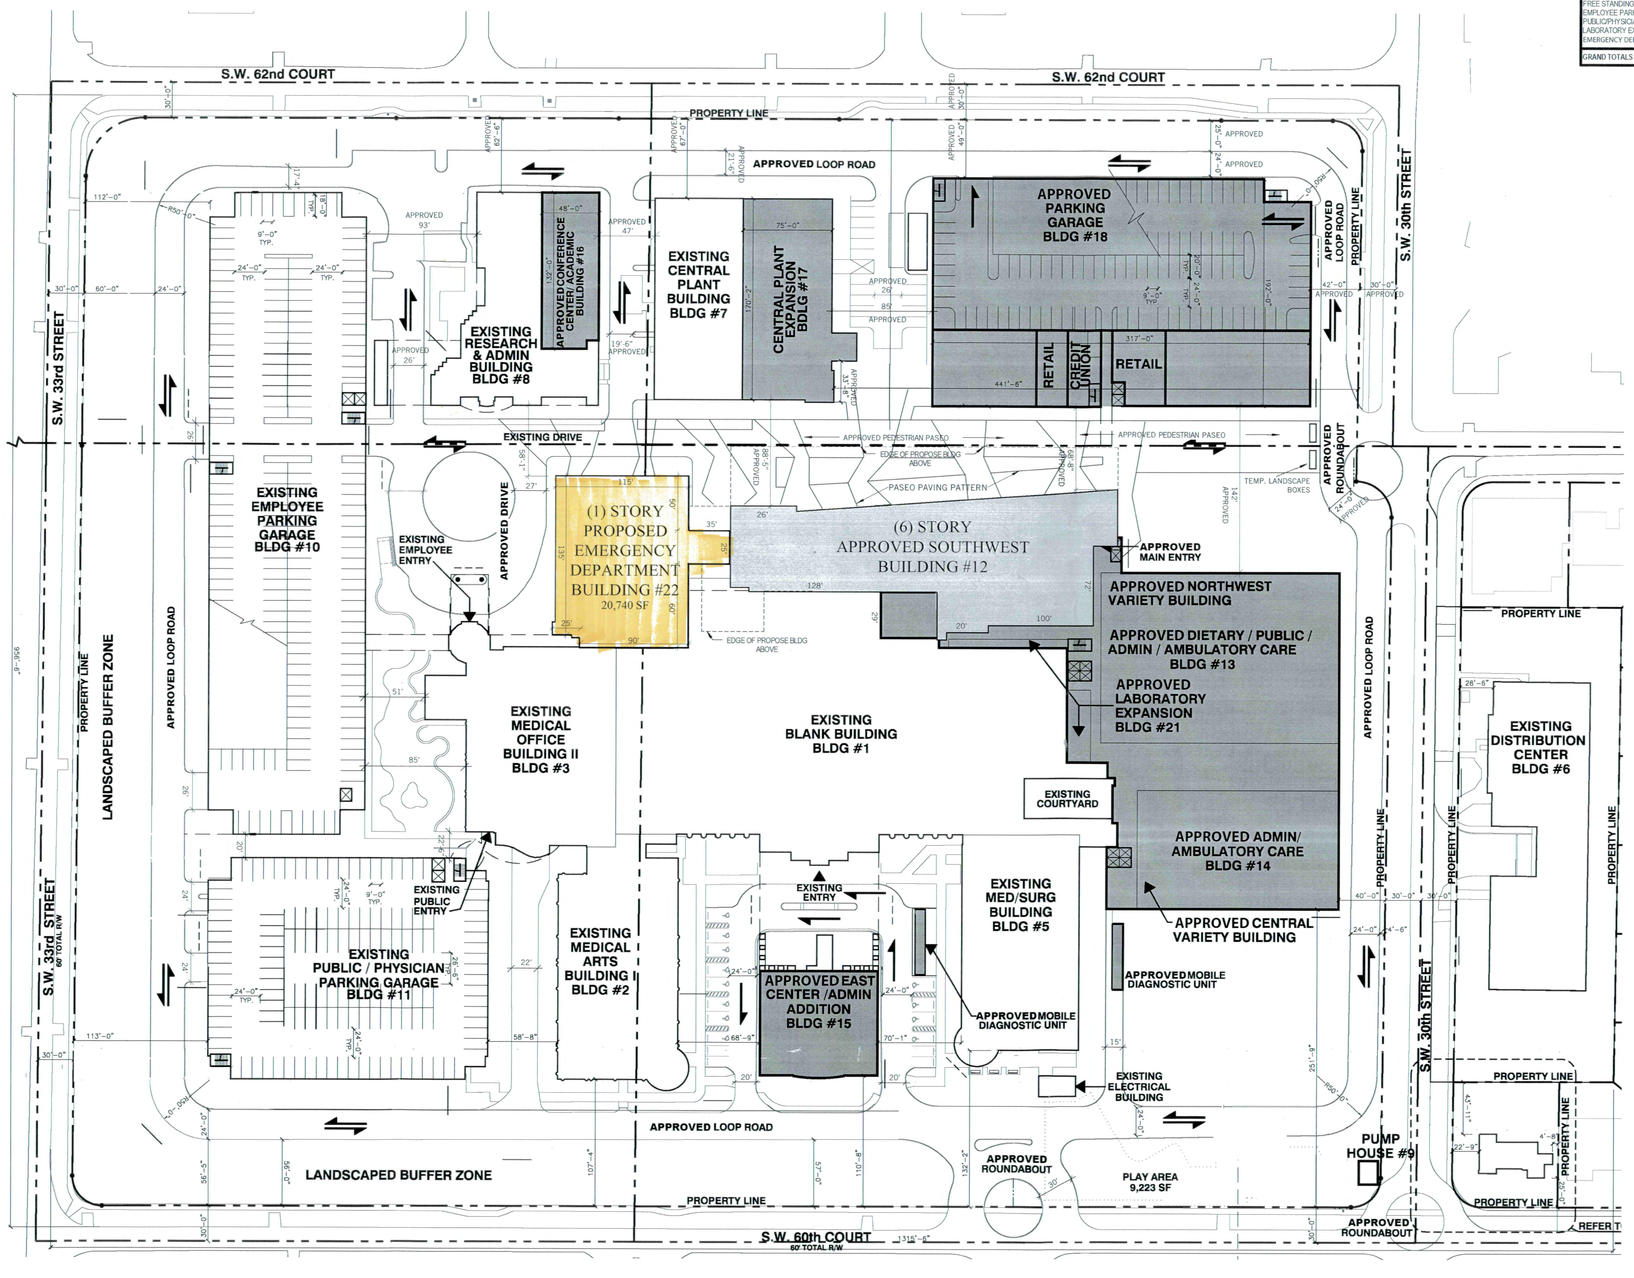

1 FIRST FLOOR PLAN
1" = 50'-0"

PERKINS + WILL

806 Douglas Rd.
Suite 200
Coral Gables, Florida 33134
t 305.569.1333
f 305.569.1334
www.perkinswill.com

ED ADDITION /RENOVATION

MIAMI CHILDREN'S HOSPITAL

3100 SW 62nd Street
Miami FL 33155

Structural Engineer
Martinez Engineering Group, Inc.
2655 S Le Jeune Road, Suite 700
Coral Gables, Florida 33134
t (305) 629-8318
f (305) 444-5575

MEP/FP Engineers
CCRD Partners
2121 Ponce de Leon Blvd.
Coral Gables, Florida 33134
t (305) 569-1992
f (305) 569-1993

Civil Engineer
Miller Legg
2005 Vista Parkway, Suite 100
West Palm Beach, Florida 33411
t (561) 689-1138
f (561) 689-8108

Schematic Design

AHCA CLIENT CODE/FILE #: 23/110199

DESIGN PROFESSIONAL	FLA. LIC. NO.	SIGNATURE
MARK LUTZ Perkins and Will Architect	AR91993	

Revisions

NO	ISSUE	DATE

RECEIVED
APR 24 2012
ZONING HEARINGS SECTION
MIAMI-DADE PLANNING AND ZONING DEPT.

Key Plan

Sheet Information	
Date	4/20/2012
Job Number	810165.004
Drawn	Author
Checked	Checker
Approved	Approver

Title

FIRST LEVEL FLOOR PLAN

Sheet

A-2.1

NOT ISSUED FOR CONSTRUCTION

Copyright © 2010 Perkins+Will

C:\Temp_bcad\810165_MCH_ruffint.rvt

SITE AND BUILDING TABULATION				
SECOND LEVEL SQUARE FOOTAGE ANALYSIS BY BUILDING				
EXISTING BUILDINGS	OUTPATIENT	INPATIENT	TOTAL SQFT FOOTAGE	FINAL FLOOR SLAB HEIGHT
BLANK BUILDING	-	69,651 SQ.FT	69,651 SQ.FT	14'-0"
MEDICAL ARTS BUILDING I	-	18,960 SQ.FT	18,960 SQ.FT	14'-0"
MEDICAL OFFICE BUILDING II	24,500 SQ. FT	————	24,500 SQ.FT	14'-0"
MEDSURG BUILDING	-	17,900 SQ.FT	17,900 SQ.FT	14'-0"
RESEARCH & ADMIN. BUILDING	-	12,500 SQ.FT	12,500 SQ.FT	14'-0"
EMPLOYEE PARKING GARAGE	-	————	69,600 SQ.FT	
PUBLIC / PHYSICIAN PARKING	-	————	43,000 SQ.FT	
SOUTHWEST BUILDING	-	39,365 SQ.FT	39,365 SQ.FT	14'-0"
NORTWEST VARIETY BUILDING	-	28,000 SQ.FT	28,000 SQ.FT	14'-0"
CENTER VARIETY BUILDING	-	19,000 SQ.FT	19,000 SQ.FT	14'-0"
CENTER ADMIN ADDITION	-	9,100 SQ.FT	9,100 SQ.FT	14'-0"
CONFERENCE CENTER & ACADEMIC	-	8,200 SQ.FT	8,200 SQ.FT	14'-0"
CENTRAL PLANT EXPANSION	-	22,900 SQ.FT	22,900 SQ.FT	14'-0"
FREE STANDING PARKING GARAGE	-	————	38,600 SQ.FT	14'-0"
EMERGENCY DEPARTMENT		1467 SQ. FT		
GRAND TOTALS	24,500 SQ. FT	247,343 SQ.FT	271,843 SQ.FT	

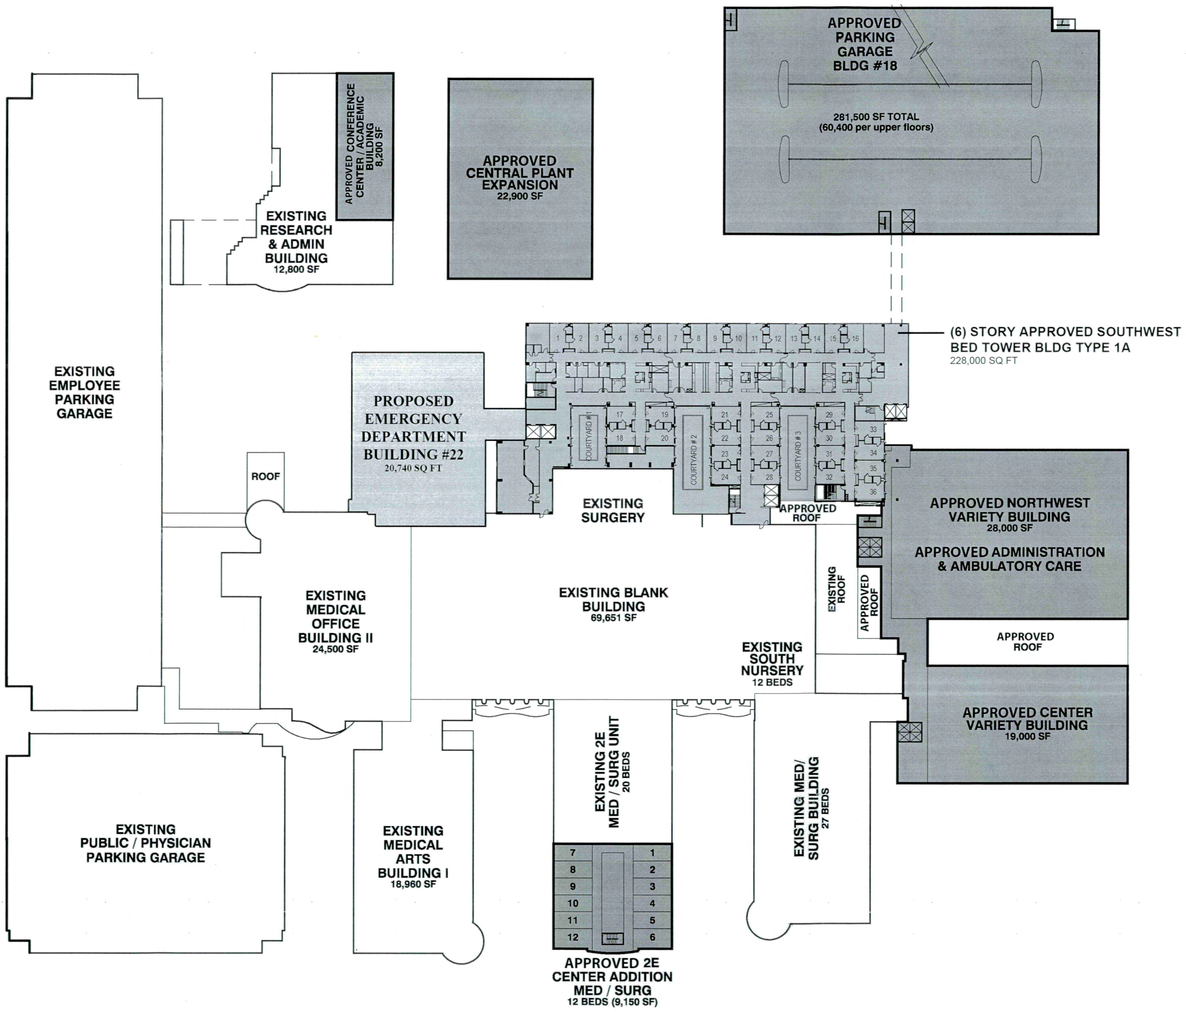

1 LEVEL 02 FLOOR PLAN
1" = 50'-0"

NORTH

PERKINS + WILL

806 Douglas Rd.
Suite 300
Coral Gables, Florida 33134
t 305 569 1333
f 305 569 1334
www.perkinswill.com

ED ADDITION /RENOVATION

MIAMI CHILDREN'S HOSPITAL

3100 SW 62nd Street
Miami FL 33155

Structural Engineer

Martinez Engineering Group, Inc.
2655 S Le Jeune Road, Suite 700
Coral Gables, Florida 33134
t (305) 629-8318
f (305) 444-5575

MEP&FP Engineers

CCRD Partners
2121 Ponce de Leon Blvd.
Coral Gables, Florida 33134
t (305) 569-1692
f (305) 569-1693

Civil Engineer

Miller Legg
2005 Vista Parkway, Suite 100
West Palm Beach, Florida 33411
t (561) 689-1138
f (561) 689-8108

Schematic Design

AHCA CLIENT CODE/FILE #: 23/110199

DESIGN PROFESSIONAL	FLA. LIC. NO.	SIGNATURE
MARK LUTZ, Perkins and Will Architect	AR91993	

Revisions

NO	ISSUE	DATE

DR-07
RECEIVED
APR 24 2012
ZONING HEARINGS SECTION
MIAMI-DADE PLANNING AND ZONING DEPT
BY

Key Plan

Sheet Information

Date	4/20/2012
Job Number	810165.004
Drawn	Author
Checked	Checker
Approved	Approver

Title

SECOND LEVEL FLOOR PLAN

Sheet

A-2.2

NOT ISSUED FOR CONSTRUCTION

Copyright © 2010 Perkins+Will

C:\Temp_local\810165_MCH_ruffin.rvt

SITE AND BUILDING TABULATION				
THIRD LEVEL SQUARE FOOTAGE ANALYSIS BY BUILDING				
EXISTING BUILDINGS	OUTPATIENT	INPATIENT	TOTAL SQFT FOOTAGE	FINAL FLOOR SLAB HEIGHT
BLANK BUILDING	-	55,062 SQ.FT	55,062 SQ.FT	26'- 0"
MEDICAL ARTS BUILDING I	18,981 SQ. FT		18,981 SQ.FT	26'- 0"
MEDICAL OFFICE BUILDING II	22,200 SQ. FT	----------	22,200 SQ.FT	26'- 0"
MED/SURG BUILDING	17,900 SQ.FT	----------	17,900 SQ.FT	26'- 0"
RESEARCH & ADMIN. BUILDING	-	15,800 SQ.FT	15,800 SQ.FT	26'- 0"
EMPLOYEE PARKING GARAGE	-	----------	----------	
PUBLIC / PHYSICIAN PARKING	-	----------	----------	
SOUTHWEST BUILDING	-	40,837 SQ.FT	40,837 SQ.FT	28'- 0"
NORTWEST VARIETY BUILDING	-	26,000 SQ.FT	26,000 SQ.FT	26'- 0"
CENTER VARIETY BUILDING	-	19,000 SQ.FT	19,000 SQ.FT	26'- 0"
CENTER ADMIN ADDITION	-	9,100 SQ.FT	9,100 SQ.FT	26'- 0"
CONFERENCE CENTER & ACADEMIC	-	8,200 SQ.FT	8,200 SQ.FT	26'- 0"
FREE STANDING PARKING GARAGE	-	----------	----------	26'- 0"
GRAND TOTALS	59,081 FT	173,999 SQ.FT	233,080 SQ.FT	

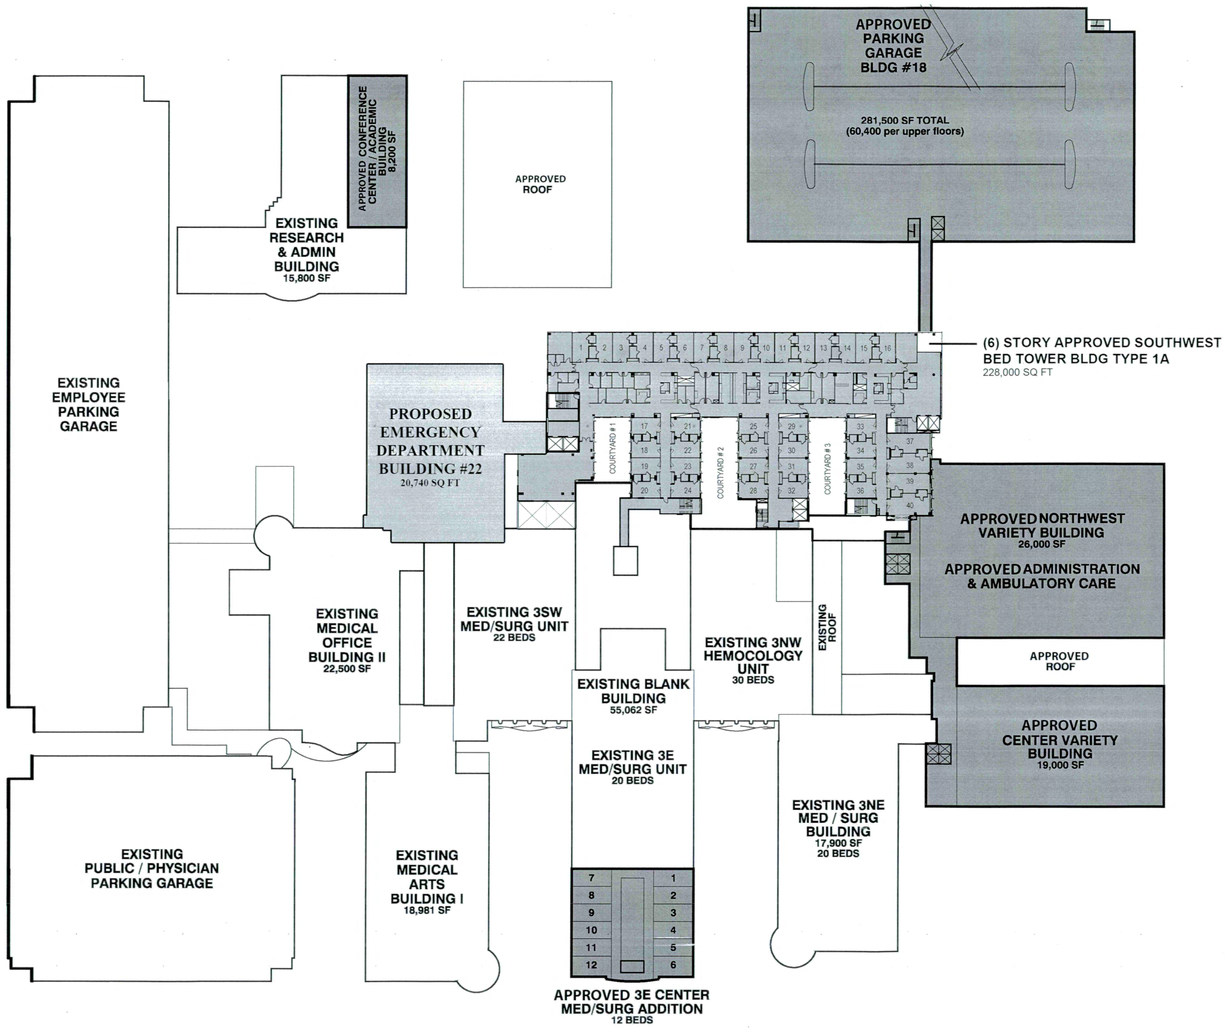

1 LEVEL 03 FLOOR PLAN
1" = 50'-0"

NORTH

PERKINS + WILL

806 Douglas Rd.
Suite 300
Coral Gables, Florida 33134
t 305 569 1333
f 305 569 1334
www.perkinswill.com

ED ADDITION /RENOVATION

MIAMI CHILDREN'S HOSPITAL

3100 SW 62nd Street
Miami FL 33155

Structural Engineer

Martinez Engineering Group, Inc.
2655 S Le Jeune Road, Suite 700
Coral Gables, Florida 33134
t (305) 629-8318
f (305) 444-5575

MEP&FP Engineers

CCRD Partners
2121 Ponce de Leon Blvd.
Coral Gables, Florida 33134
t (305) 569-1692
f (305) 569-1693

Civil Engineer

Miller Legg
2005 Vista Parkway, Suite 100
West Palm Beach, Florida 33411
t (561) 689-1138
f (561) 689-8108

Schematic Design

AHCA CLIENT CODE/FILE #: 23/110199

DESIGN PROFESSIONAL	FLA. LIC. NO.	SIGNATURE
MARK LUTZ Perkins and Will Architect	AR91993	

Revisions

NO	ISSUE	DATE

DR-007
RECEIVED
APR 24 2012
ZONING HEARINGS SECTION
MIAMI-DADE PLANNING AND ZONING DEPT.
BY

Key Plan

Sheet Information

Date	4/20/2012
Job Number	810165.004
Drawn	Author
Checked	Checker
Approved	Approver

Title

THIRD LEVEL FLOOR PLAN

Sheet

A-2.3

NOT ISSUED FOR CONSTRUCTION

Copyright © 2010 Perkins+Will

C:\Temp_local\810165_MCH_ruffint.rvt

SITE AND BUILDING TABULATION

FOURTH LEVEL SQUARE FOOTAGE ANALYSIS BY BUILDING

EXISTING BUILDINGS	OUTPATIENT	INPATIENT	TOTAL SQFT FOOTAGE	FINAL FLOOR SLAB HEIGHT
TURRETS	-	2,800 S/D. FT	2,800 S/D. FT	38'-0"
SOUTHWEST BUILDING	-	40,298 SQ FT	40,298 SQ FT	41'-0"
GRAND TOTALS	-	43,098 SQ FT	43,098 SQ FT	

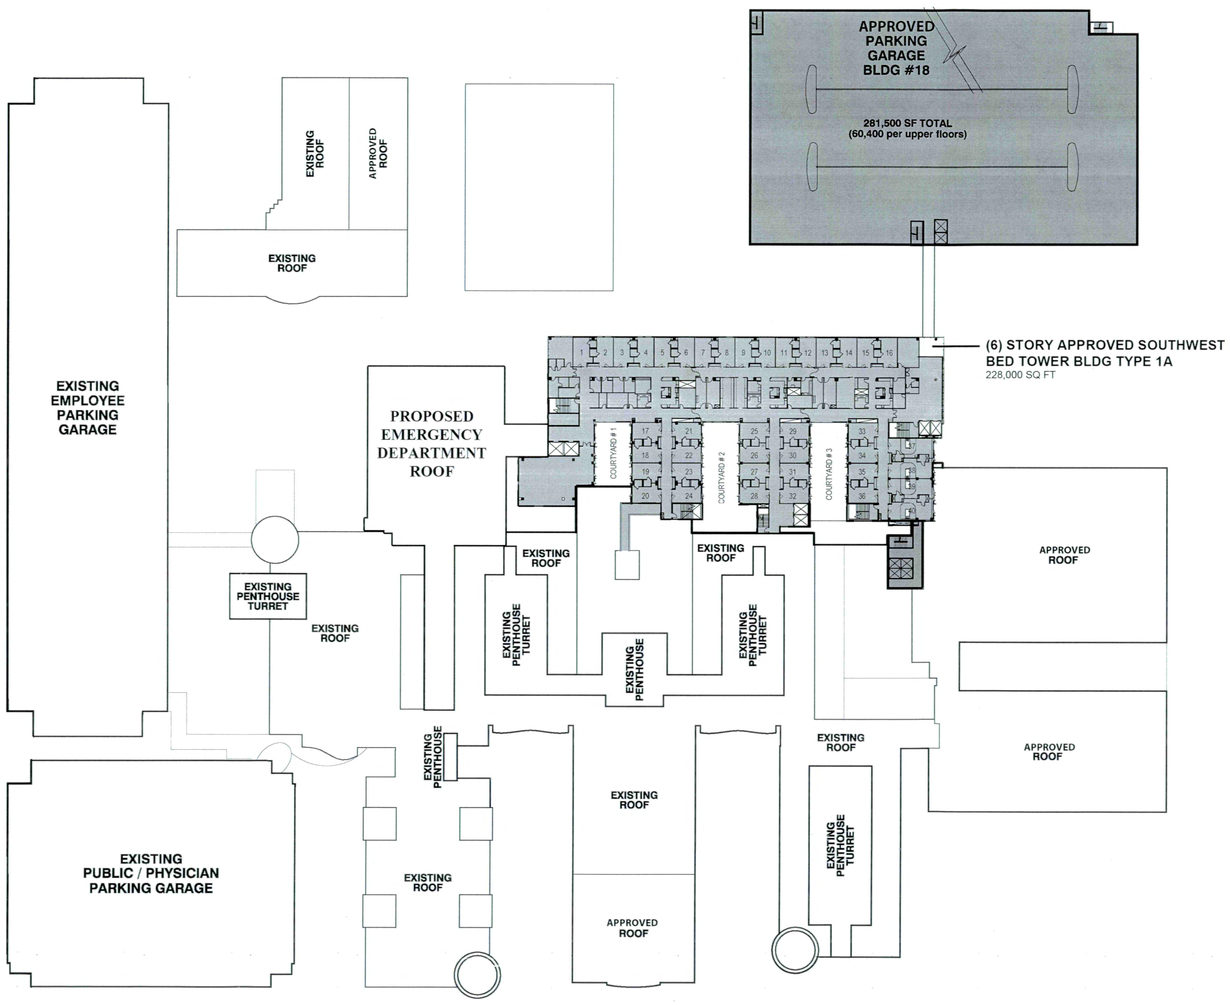

1 LEVEL 04 FLOOR PLAN
1" = 50'-0"

NORTH

PERKINS + WILL

806 Douglas Rd.
Suite 300
Coral Gables, Florida 33134
t 305 569 1333
f 305 569 1334
www.perkinswill.com

ED ADDITION /RENOVATION

MIAMI CHILDREN'S HOSPITAL

3100 SW 62nd Street
Miami FL 33155

Structural Engineer

Martinez Engineering Group, Inc.
2655 S.Le Jeune Road, Suite 700
Coral Gables, Florida 33134
t (305) 629-8318
f (305) 444-5575

MEP&FP Engineers

CCRD Partners
2121 Ponce de Leon Blvd.
Coral Gables, Florida 33134
t (305) 569-1692
f (305) 569-1693

Civil Engineer

Miller Legg
2005 Vista Parkway, Suite 100
West Palm Beach, Florida 33411
t (561) 689-1138
f (561) 689-8108

Schematic Design

AHCA CLIENT CODE/FILE #: 23/110199

DESIGN PROFESSIONAL	FLA. LIC. NO.	SIGNATURE
MARK LUTZ Perkins and Will Architect	AR91993	

Revisions

NO	ISSUE	DATE

DR-007
RECEIVED
APR 24 2012
ZONING HEARINGS SECTION
MIAMI-DADE PLANNING AND ZONING DEPT.
BY: TE

Key Plan

Sheet Information

Date	4/20/2012
Job Number	810165.004
Drawn	Author
Checked	Checker
Approved	Approver

Title

FOURTH LEVEL FLOOR PLAN

Sheet

A-2.4

NOT ISSUED FOR CONSTRUCTION

Copyright © 2010 Perkins+Will

C:\Temp_local\810165_MCH_outfit.rvt

SITE AND BUILDING TABULATION				
FIFTH LEVEL SQUARE FOOTAGE ANALYSIS BY BUILDING				
EXISTING BUILDINGS	OUTPATIENT	INPATIENT	TOTAL SQFT FOOTAGE	FINAL FLOOR SLAB HEIGHT
SOUTHWEST BUILDING	-	40,298 SQ FT	40,298 SQ FT	54'-0"
GRAND TOTALS	-	40,298 SQ FT	40,298 SQ FT	

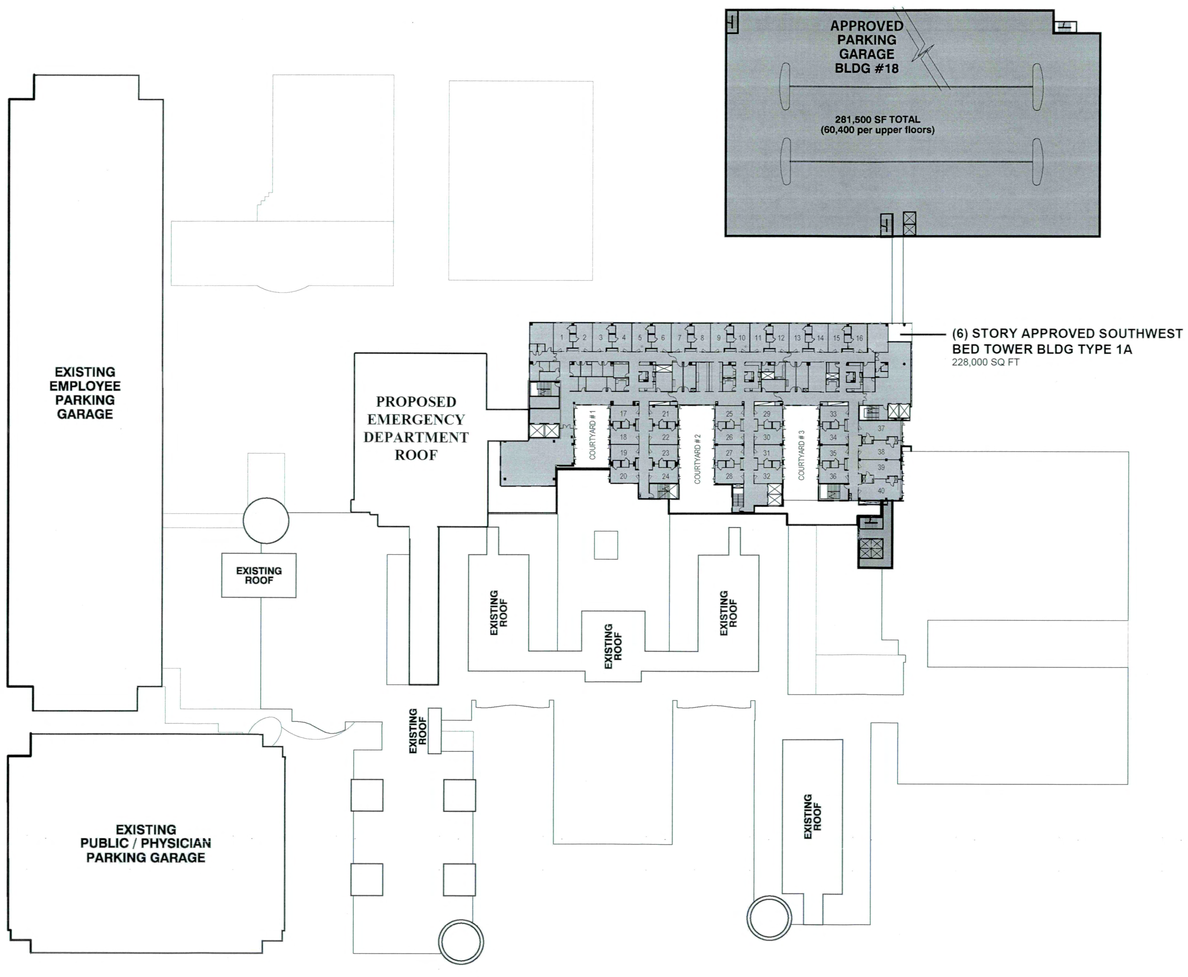

1 LEVEL 05 FLOOR PLAN
1" = 50'-0"

NORTH

PERKINS + WILL

806 Douglas Rd.
Suite 300
Coral Gables, Florida 33134
t 305.569.1333
f 305.569.1334
www.perkinswill.com

ED ADDITION /RENOVATION

MIAMI CHILDREN'S HOSPITAL

3100 SW 62nd Street
Miami FL 33155

Structural Engineer

Martinez Engineering Group, Inc.
2655 S Le Jeune Road, Suite 700
Coral Gables, Florida 33134
t (305) 629-8318
f (305) 444-5575

MEP&FP Engineers

CCRD Partners
2121 Ponce de Leon Blvd.
Coral Gables, Florida 33134
t (305) 569-1692
f (305) 569-1693

Civil Engineer

Miller Legg
2005 Vista Parkway, Suite 100
West Palm Beach, Florida 33411
t (561) 689-1138
f (561) 689-8108

Schematic Design

AHCA CLIENT CODE/FILE #: 23/110199

DESIGN PROFESSIONAL	FLA. LIC. NO.	SIGNATURE
MARK LUTZ Perkins and Will Architect	AR91993	

Revisions

NO	ISSUE	DATE

DR007
RECEIVED
APR 24 2012
ZONING HEARINGS SECTION
MIAMI-DADE PLANNING AND ZONING DEPT.
BY

Key Plan

Sheet Information

Date	4/20/2012
Job Number	810165.004
Drawn	Author
Checked	Checker
Approved	Approver

Title

FIFTH LEVEL FLOOR PLAN

Sheet

A-2.5

NOT ISSUED FOR CONSTRUCTION

Copyright © 2010 Perkins+Will

C:\Temp_local\810165_MCH_ruffint.rvt