22' TOWNHOMES - RIGHT ELEVATION — UNIT "A"

SCALE: 1/8"= 1'-0"

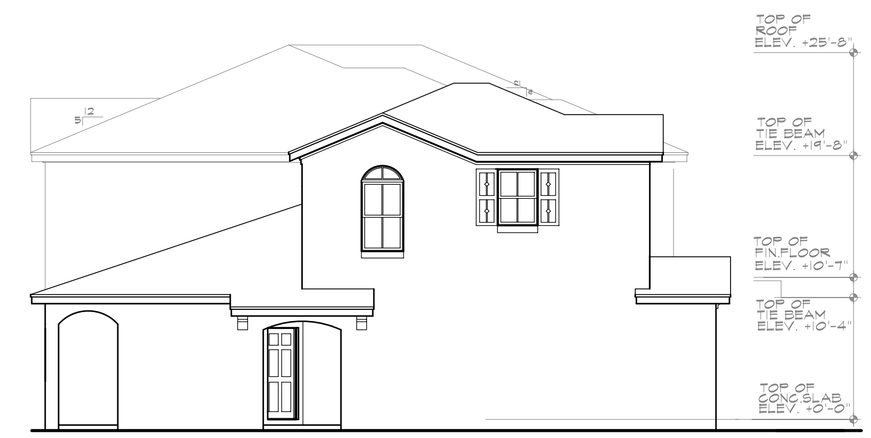

22' TOWNHOMES - LEFT ELEVATION — UNIT "A" (REVERSE)

SCALE: 1/8"= 1'-0"

UNIT "A" UNIT "B" UNIT "C" UNIT "B" UNIT "D" UNIT "C" UNIT "D" UNIT "B" UNIT "C" UNIT "A" (REVERSE)

22' TOWNHOMES - REAR ELEVATION

SCALE: 1/8"= 1'-0"

UNIT "A" (REVERSE) UNIT "C" UNIT "B" UNIT "D" UNIT "C" UNIT "D" UNIT "B" UNIT "C" UNIT "B" UNIT "A" (REVERSE)

22' TOWNHOMES - FRONT ELEVATION

SCALE: 1/8"= 1'-0"

PASCUAL PEREZ KILIDDJIAN & ASSOCIATES
ARCHITECTS · PLANNERS

REGISTRATION NO. : AR 0015394

VILLAGE AT BEACON CENTER
8323 NORTHWEST 12 STREET
SUITE NO. : 104
MIAMI, FLORIDA 33126
TELEPHONE : (305) 592-1363
FACSIMILE : (305) 592-6865

REVISIONS:
11.09.2005
2- 04.27.2006

CENTURY GARDENS
CENTURY BUSINESS PARK, LLC.
MIAMI - DADE COUNTY, FLORIDA

22' TOWNHOMES
BUILDING TYPE VI
(TYP. BLDG)

ELEVATIONS

DATE :	09.06.2005
SCALE :	AS SHOWN
DRAWN :	JMM
JOB NO. :	NA

A-22

SHEET NO. :

UNIT B UNIT C UNIT A

30' TOWNHOMES - BUILDING TYPE I (TYP.BLDG) - REAR ELEVATION

SCALE: 1/8" = 1'-0"

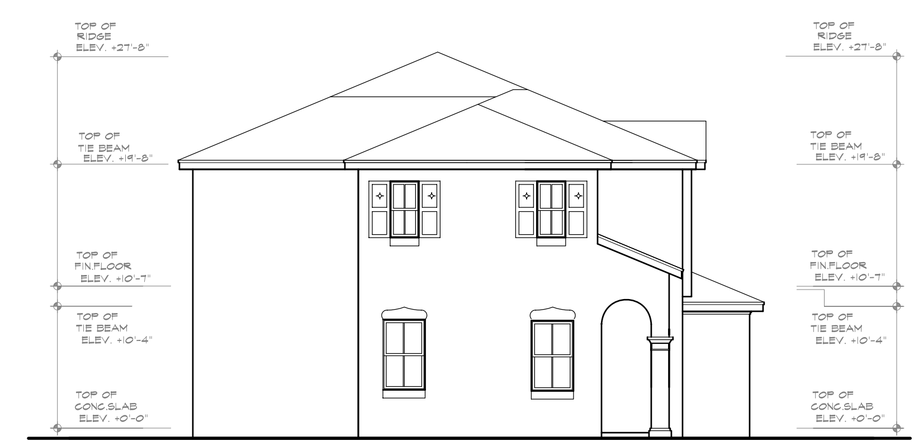

UNITA

30' TOWNHOMES - BUILDING TYPE I (TYP.BLDG) - RIGHT ELEVATION

SCALE: 1/8" = 1'-0"

UNIT A UNIT C UNIT B

30' TOWNHOMES - BUILDING TYPE I (TYP.BLDG) - FRONT ELEVATION

SCALE: 1/8" = 1'-0"

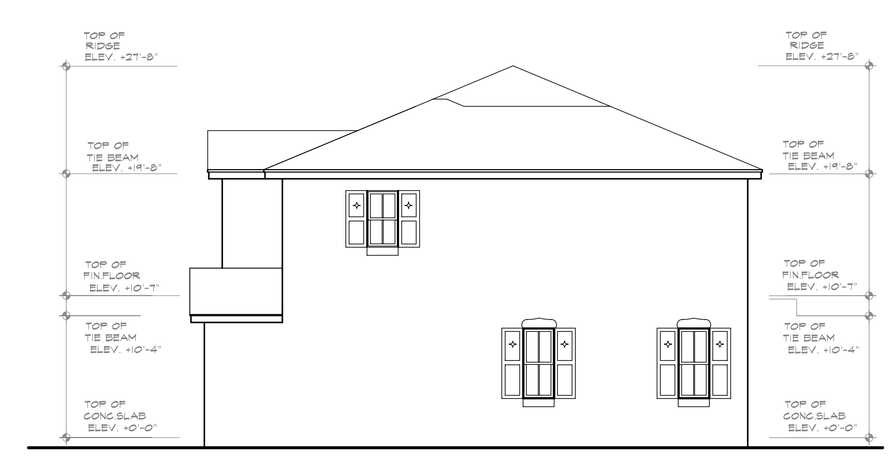

UNIT B

30' TOWNHOMES - BUILDING TYPE I (TYP.BLDG) - RIGHT ELEVATION

SCALE: 1/8" = 1'-0"

PASCUAL PEREZ KILIDDJIAN & ASSOCIATES
ARCHITECTS · PLANNERS

REGISTRATION NO. : AR 0015394

VILLAGE AT BEACON CENTER
8323 NORTHWEST 12 STREET
SUITE NO. : 104
MIAMI, FLORIDA 33126
TELEPHONE : (305) 592-1363
FACSIMILE : (305) 592-6865

REVISIONS:
11.09.2005

CENTURY GARDENS
CENTURY BUSINESS PARK, LLC.
MIAMI - DADE COUNTY, FLORIDA

30' TOWNHOMES
BUILDING TYPE I
(TYP. BLDG)

ELEVATIONS

DATE :	09.06.2005
SCALE :	AS SHOWN
DRAWN :	JMM
JOB NO. :	NA

A-27

SHEET NO. :

UNIT B UNIT C UNIT B UNIT C UNIT A

30' TOWNHOMES - BUILDING TYPE II (TYP.BLDG) - REAR ELEVATION

SCALE: 1/8" = 1'-0"

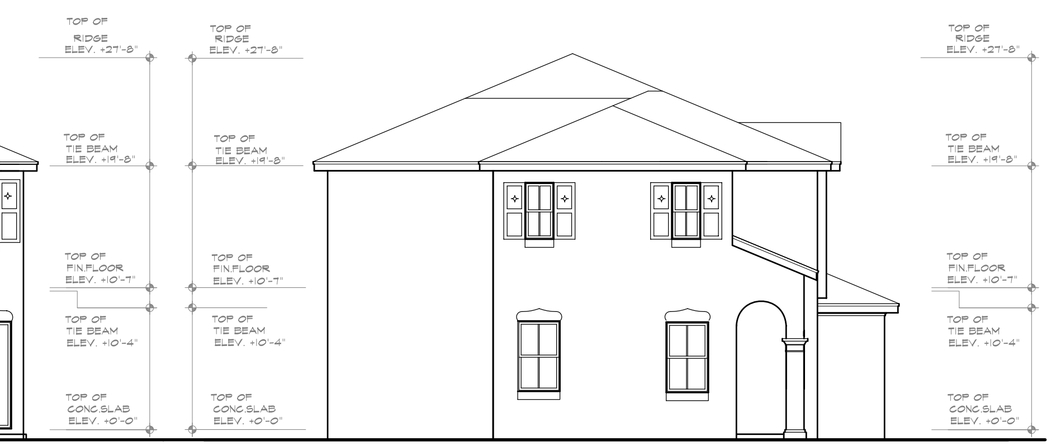

UNITA

30' TOWNHOMES - BUILDING TYPE II (TYP.BLDG) - RIGHT ELEVATION

SCALE: 1/8" = 1'-0"

UNIT A UNIT C UNIT B UNIT C UNIT B

30' TOWNHOMES - BUILDING TYPE II (TYP.BLDG) - FRONT ELEVATION

SCALE: 1/8" = 1'-0"

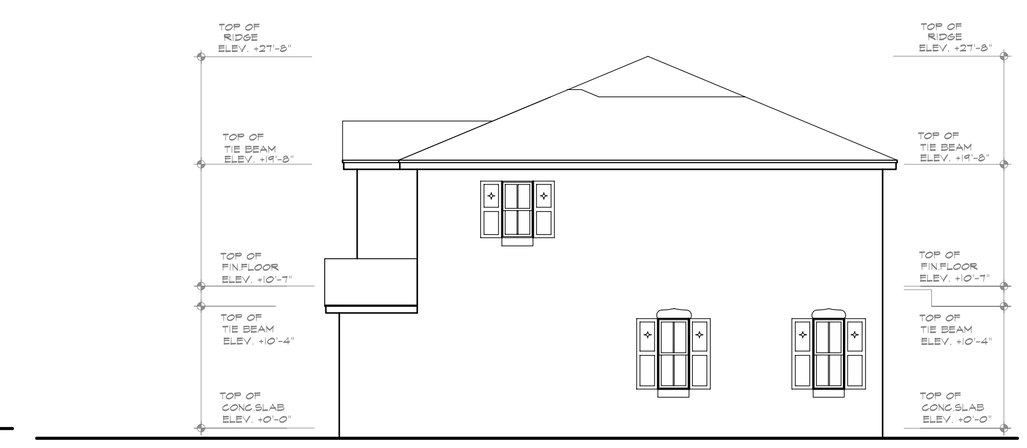

UNIT B

30' TOWNHOMES - BUILDING TYPE II (TYP.BLDG) - RIGHT ELEVATION

SCALE: 1/8" = 1'-0"

PASCUAL PEREZ KILIDDJIAN & ASSOCIATES
ARCHITECTS · PLANNERS

REGISTRATION NO. : AR 0015394

VILLAGE AT BEACON CENTER
8323 NORTHWEST 12 STREET
SUITE NO. : 104
MIAMI, FLORIDA 33126
TELEPHONE : (305) 592-1363
FACSIMILE : (305) 592-6865

REVISIONS:
11.09.2005

CENTURY GARDENS
CENTURY BUSINESS PARK, LLC.
MIAMI - DADE COUNTY, FLORIDA

30' TOWNHOMES
BUILDING TYPE II
(TYP. BLDG)

ELEVATIONS

DATE :	09.06.2005
SCALE :	AS SHOWN
DRAWN :	JMM
JOB NO. :	NA

A-29

SHEET NO. :

UNIT B UNIT A UNIT C

35' TOWNHOMES - BUILDING TYPE I (TYP.BLDG) - REAR ELEVATION

SCALE: 1/8" = 1'-0"

UNIT B

35' TOWNHOMES - BUILDING TYPE I (TYP.BLDG) - RIGHT ELEVATION

SCALE: 1/8" = 1'-0"

UNIT C UNIT A UNIT B

35' TOWNHOMES - BUILDING TYPE I (TYP.BLDG) - FRONT ELEVATION

SCALE: 1/8" = 1'-0"

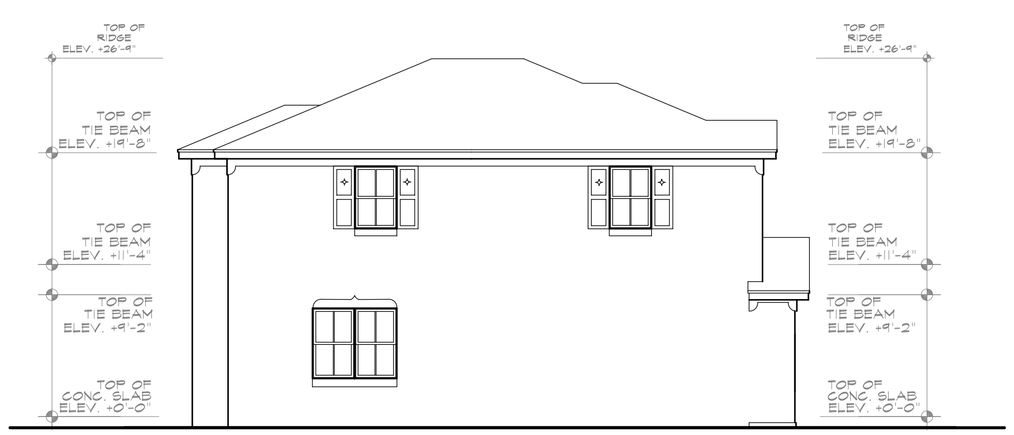

UNIT C

35' TOWNHOMES - BUILDING TYPE I (TYP.BLDG) - RIGHT ELEVATION

SCALE: 1/8" = 1'-0"

PASCUAL PEREZ KILIDDJIAN & ASSOCIATES
ARCHITECTS · PLANNERS

REGISTRATION NO. : AR 0015394

VILLAGE AT BEACON CENTER
8323 NORTHWEST 12 STREET
SUITE NO. : 104
MIAMI, FLORIDA 33126
TELEPHONE : (305) 592-1363
FACSIMILE : (305) 592-6865

REVISIONS:
11.09.2005

CENTURY GARDENS
CENTURY BUSINESS PARK, LLC.
MIAMI - DADE COUNTY, FLORIDA

35' TOWNHOMES
BUILDING TYPE I
(TYP. BLDG)

ELEVATIONS

DATE :	09.06.2005
SCALE :	AS SHOWN
DRAWN :	JMM
JOB NO. :	NA

A-34

SHEET NO. :

UNIT B UNIT A UNIT B UNIT C

35' TOWNHOMES - BUILDING TYPE II (TYP.BLDG) - REAR ELEVATION

SCALE: 1/8" = 1'-0"

UNIT B

35' TOWNHOMES - BUILDING TYPE II (TYP.BLDG) - RIGHT ELEVATION

SCALE: 1/8" = 1'-0"

UNIT C UNIT B UNIT A UNIT B

35' TOWNHOMES - BUILDING TYPE II (TYP.BLDG) - FRONT ELEVATION

SCALE: 1/8" = 1'-0"

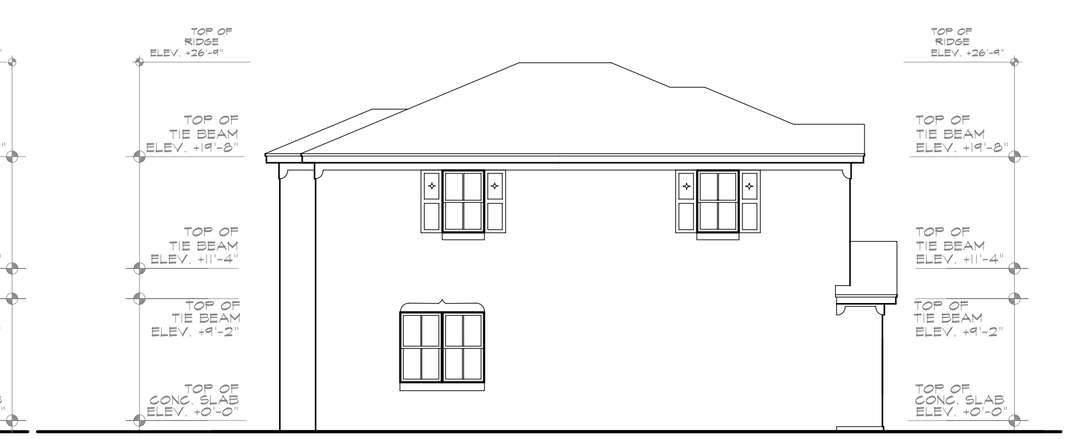

UNIT C

35' TOWNHOMES - BUILDING TYPE II (TYP.BLDG) - RIGHT ELEVATION

SCALE: 1/8" = 1'-0"

PASCUAL PEREZ KILIDDJIAN & ASSOCIATES
ARCHITECTS · PLANNERS

REGISTRATION NO. : AR 0015394

VILLAGE AT BEACON CENTER
8323 NORTHWEST 12 STREET
SUITE NO. : 104
MIAMI, FLORIDA 33126
TELEPHONE : (305) 592-1363
FACSIMILE : (305) 592-6865

REVISIONS:
11.09.2005

CENTURY GARDENS
CENTURY BUSINESS PARK, LLC.
MIAMI - DADE COUNTY, FLORIDA

35' TOWNHOMES
BUILDING TYPE II
(TYP. BLDG)

ELEVATIONS

DATE : 09.06.2005
SCALE : AS SHOWN
DRAWN : JMM
JOB NO. : NA

A-36

SHEET NO. :