22' TOWNHOMES - BUILDING TYPE IV (TYP. BLDG) - FIRST FLOOR PLAN

SCALE: 1/8" = 1'-0"

WALL LEGEND:

INDICATES 8"x8"x16" MASONRY UNITS

INDICATES 3-5/8" METAL STUDS PARTITION 24" O.C. WITH 1/2" DRYWALL FINISH EACH SIDE.

NOTE:

REFER TO 1/4" SCALE UNIT PLANS FOR INTERIOR DIMENSIONS AND DETAILS

PASCUAL PEREZ KILIDDJIAN & ASSOCIATES
ARCHITECTS · PLANNERS

REGISTRATION NO. : AR 0015394

VILLAGE AT BEACON CENTER
8323 NORTHWEST 12 STREET
SUITE NO. : 104
MIAMI, FLORIDA 33126
TELEPHONE : (305) 592-1363
FACSIMILE : (305) 592-6865

REVISIONS:
11.09.2005
2- 04.27.2006

CENTURY GARDENS
CENTURY BUSINESS PARK, LLC.
MIAMI - DADE COUNTY, FLORIDA

22' TOWNHOMES
BUILDING TYPE IV
(TYP. BLDG)

BUILDING PLANS

DATE : 09.06.2005

SCALE : AS SHOWN

DRAWN : JMM

JOB NO. : NA

A-14

SHEET NO. :

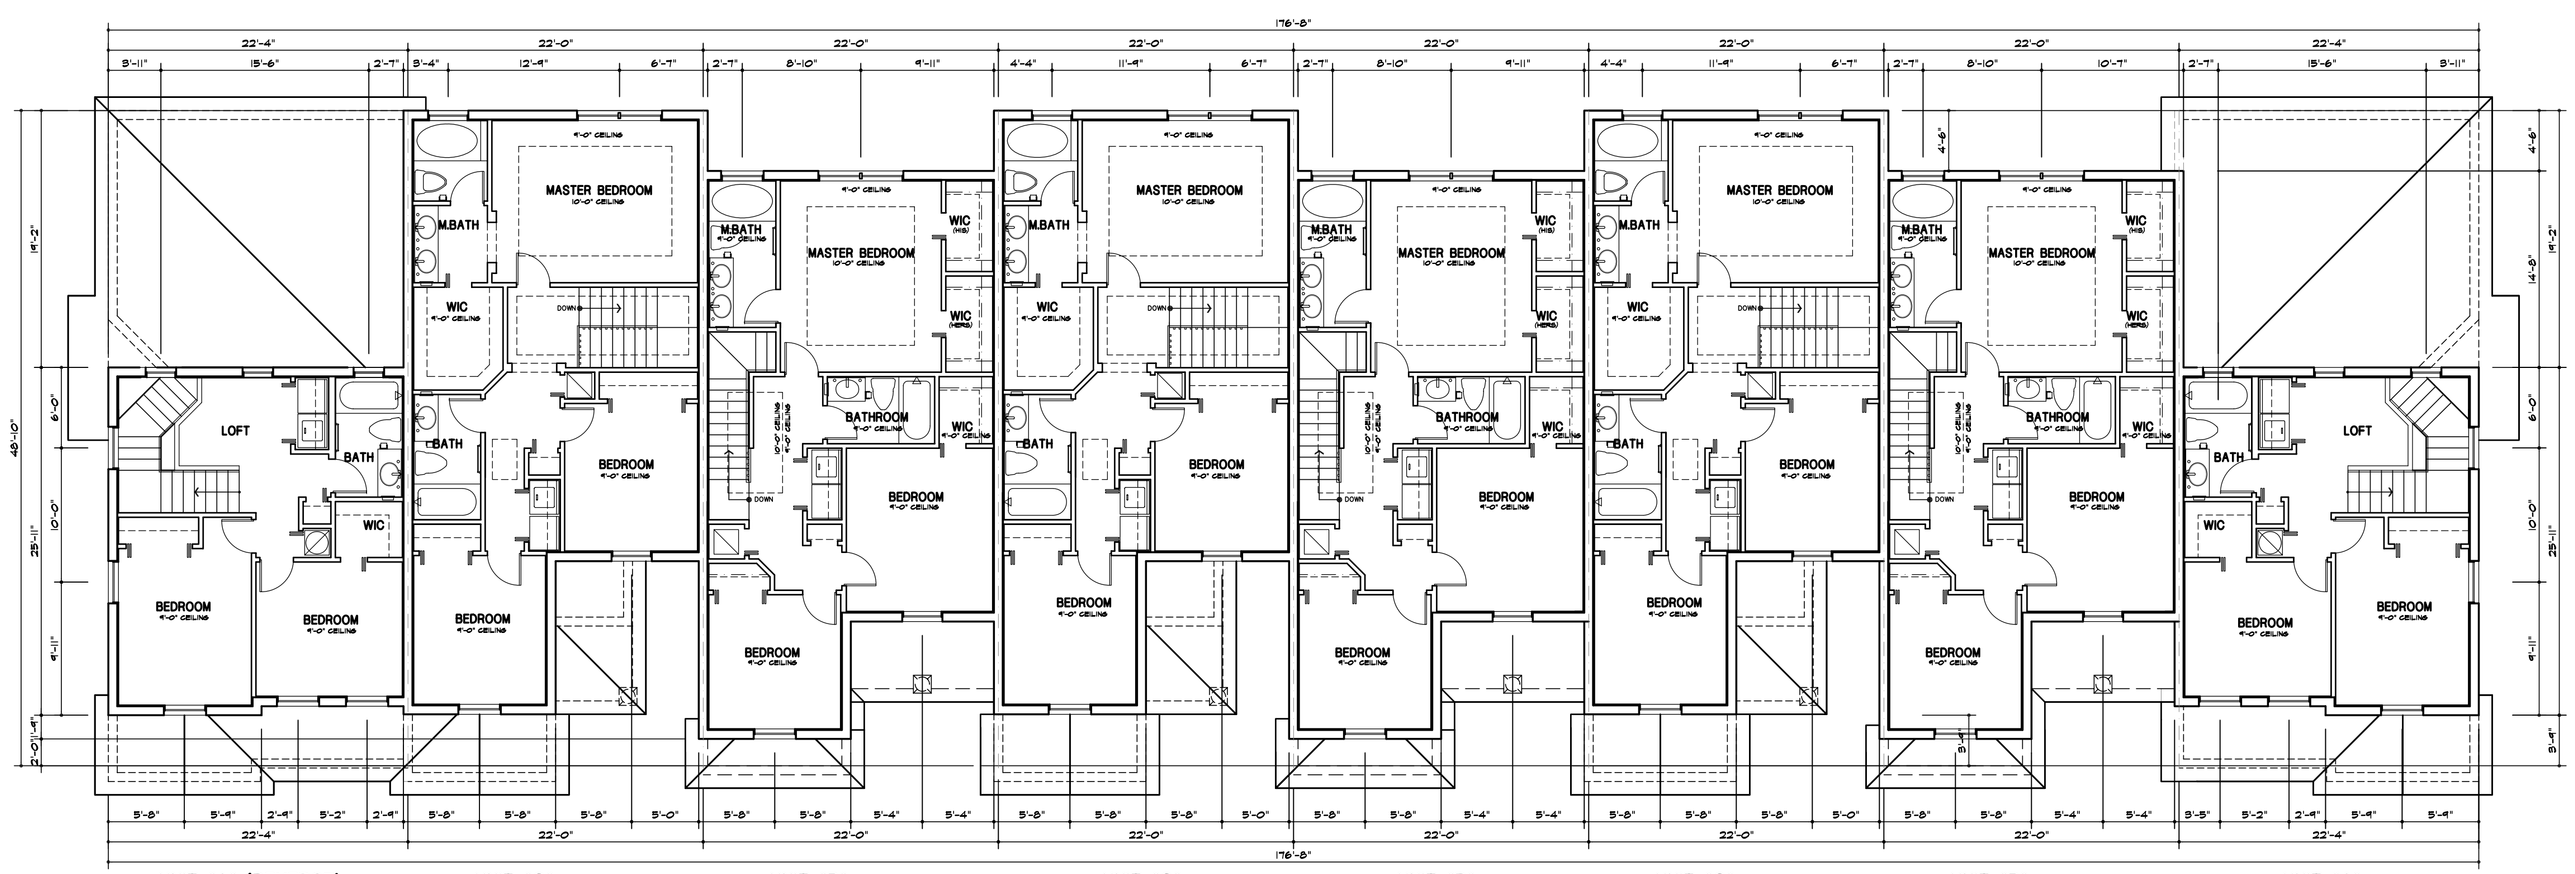

22' TOWNHOMES - BUILDING TYPE IV (TYP. BLDG) - SECOND FLOOR PLAN

SCALE: 1/8" = 1'-0"

WALL LEGEND:

INDICATES 8"x8"x16" MASONRY UNITS

INDICATES 3-5/8" METAL STUDS PARTITION 24" O.C. WITH 1/2" DRYWALL FINISH EACH SIDE.

NOTE:

REFER TO 1/4" SCALE UNIT PLANS FOR INTERIOR DIMENSIONS AND DETAILS

PASCUAL PEREZ KILIDDJIAN & ASSOCIATES
ARCHITECTS · PLANNERS

REGISTRATION NO. : AR 0015394

VILLAGE AT BEACON CENTER
8323 NORTHWEST 12 STREET
SUITE NO. : 104
MIAMI, FLORIDA 33126
TELEPHONE : (305) 592-1363
FACSIMILE : (305) 592-6865

REVISIONS:
11.09.2005
2- 04.27.2006

CENTURY GARDENS
CENTURY BUSINESS PARK, LLC.
MIAMI - DADE COUNTY, FLORIDA

22' TOWNHOMES
BUILDING TYPE IV
(TYP. BLDG)

BUILDING PLANS

DATE : 09.06.2005

SCALE : AS SHOWN

DRAWN : JMM

JOB NO. : NA

A-15

SHEET NO. :

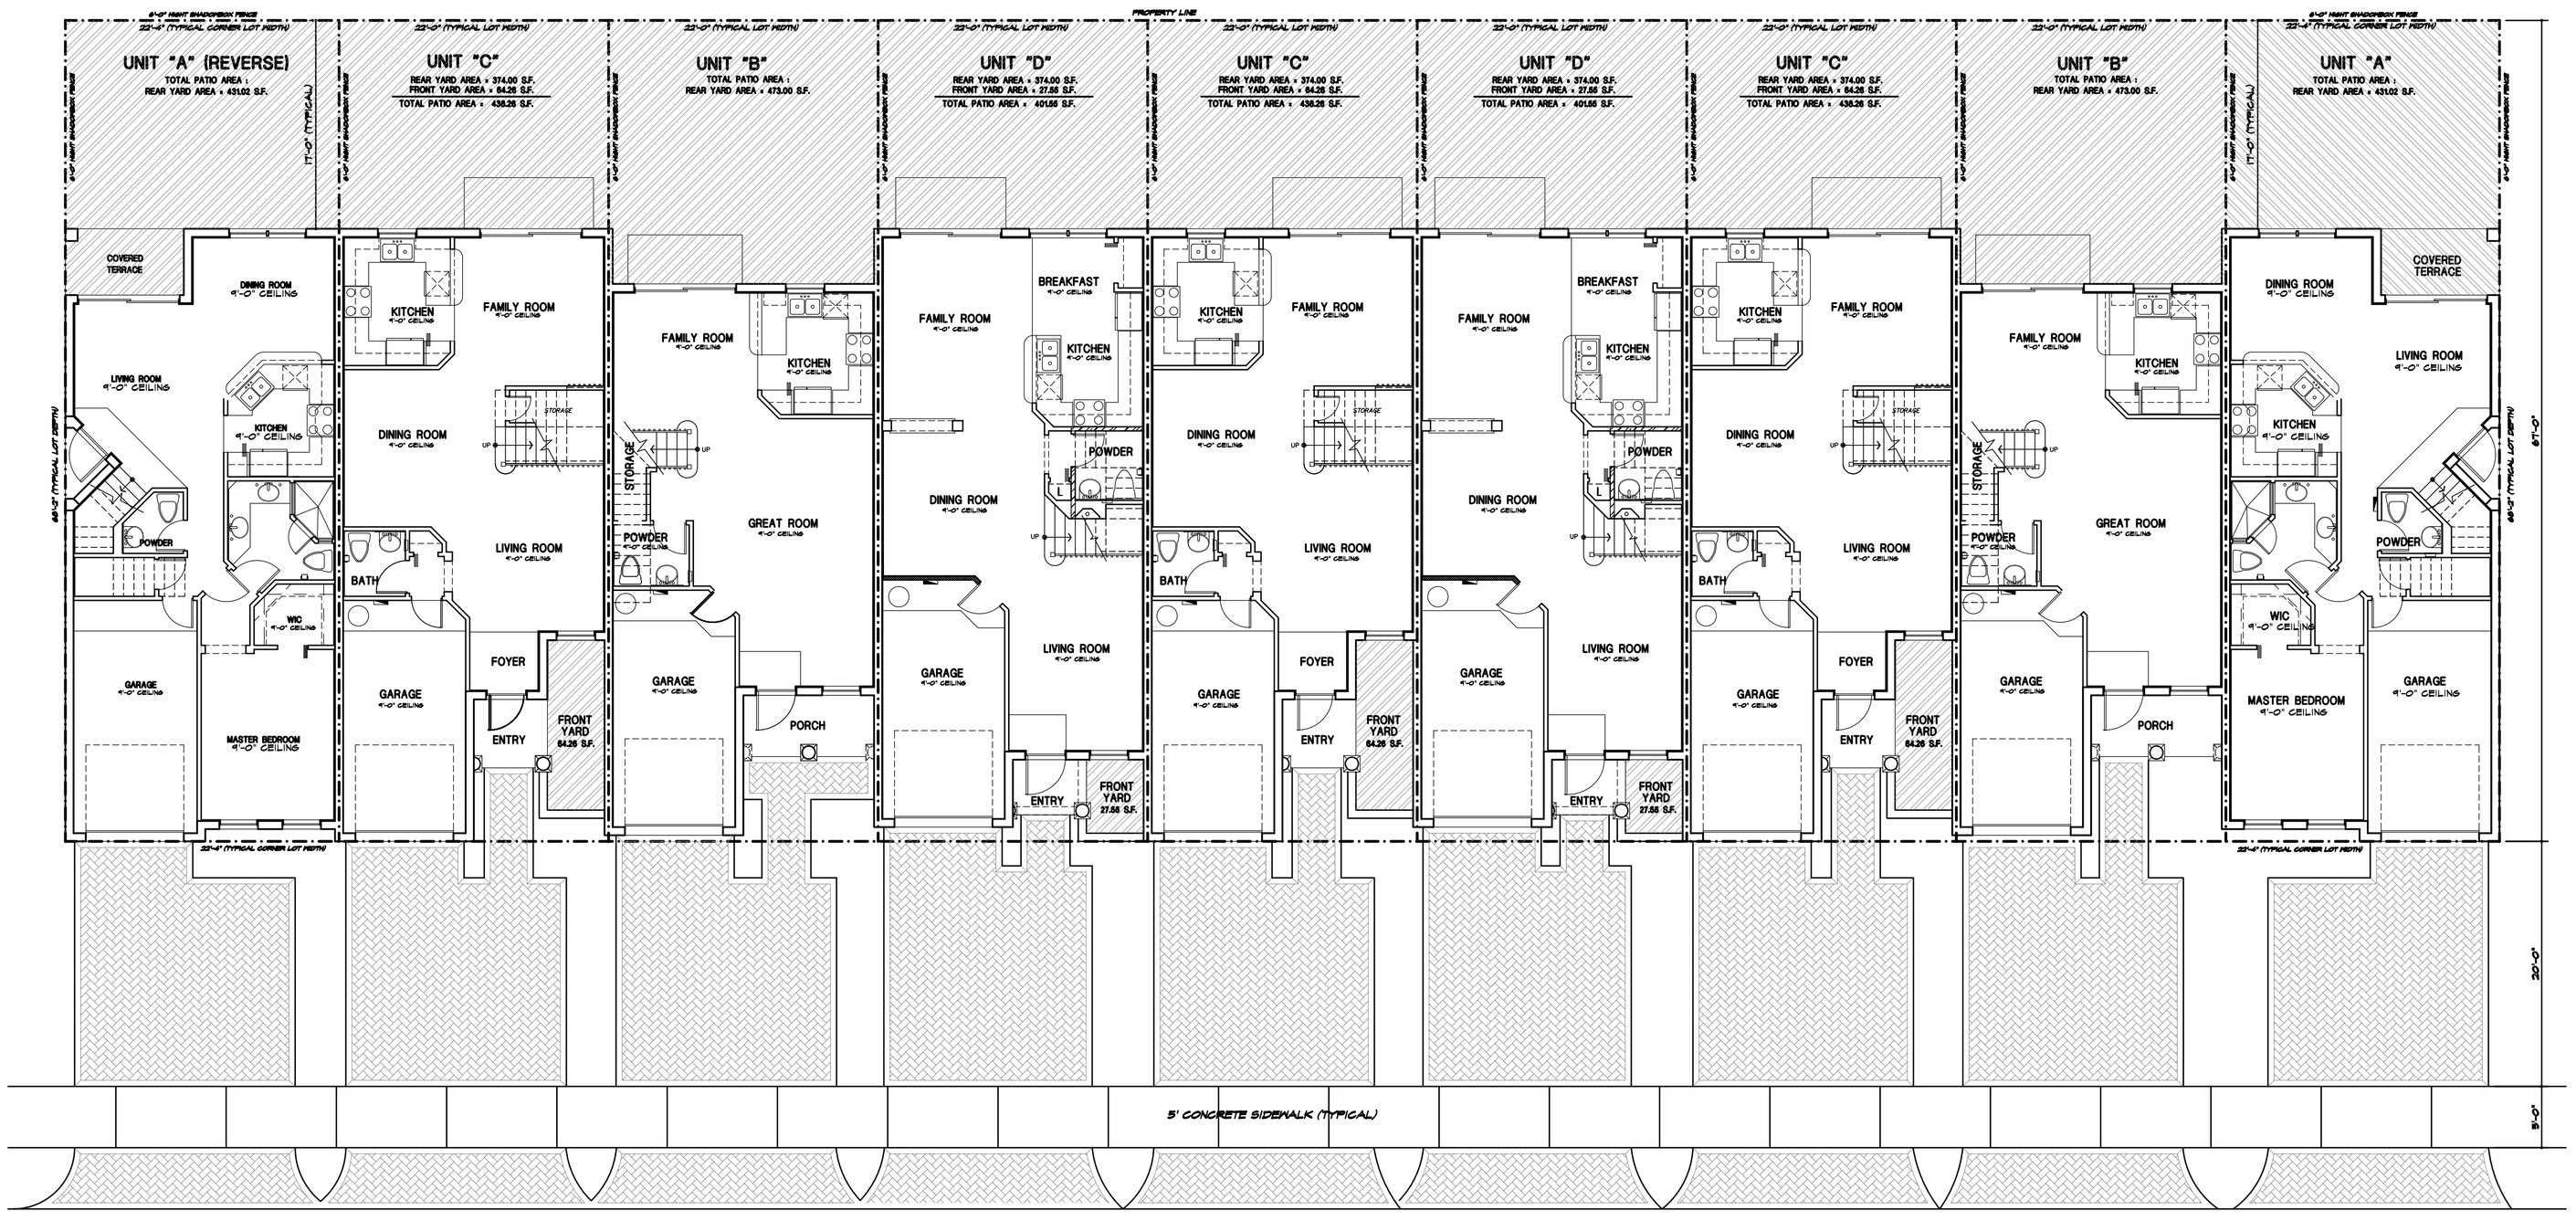

22' TOWNHOMES - BUILDING TYPE V (TYP. BLDG) - FIRST FLOOR PLAN

SCALE: 1/8" = 1'-0"

WALL LEGEND:

INDICATES 8"x8"x16" MASONRY UNITS

INDICATES 3-5/8" METAL STUDS PARTITION 24" O.C. WITH 1/2" DRYWALL FINISH EACH SIDE.

NOTE:

REFER TO 1/4" SCALE UNIT PLANS FOR INTERIOR DIMENSIONS AND DETAILS

PASCUAL PEREZ KILIDDJIAN & ASSOCIATES
ARCHITECTS · PLANNERS

REGISTRATION NO. : AR 0015394

VILLAGE AT BEACON CENTER
8323 NORTHWEST 12 STREET
SUITE NO. : 104
MIAMI, FLORIDA 33126
TELEPHONE : (305) 592-1363
FACSIMILE : (305) 592-6865

REVISIONS:
11.09.2005
2- 04.27.2006

CENTURY GARDENS
CENTURY BUSINESS PARK, LLC.
MIAMI - DADE COUNTY, FLORIDA

22' TOWNHOMES
BUILDING TYPE V
(TYP. BLDG)

BUILDING PLANS

DATE : 09.06.2005

SCALE : AS SHOWN

DRAWN : JMM

JOB NO. : NA

A-17

SHEET NO. :

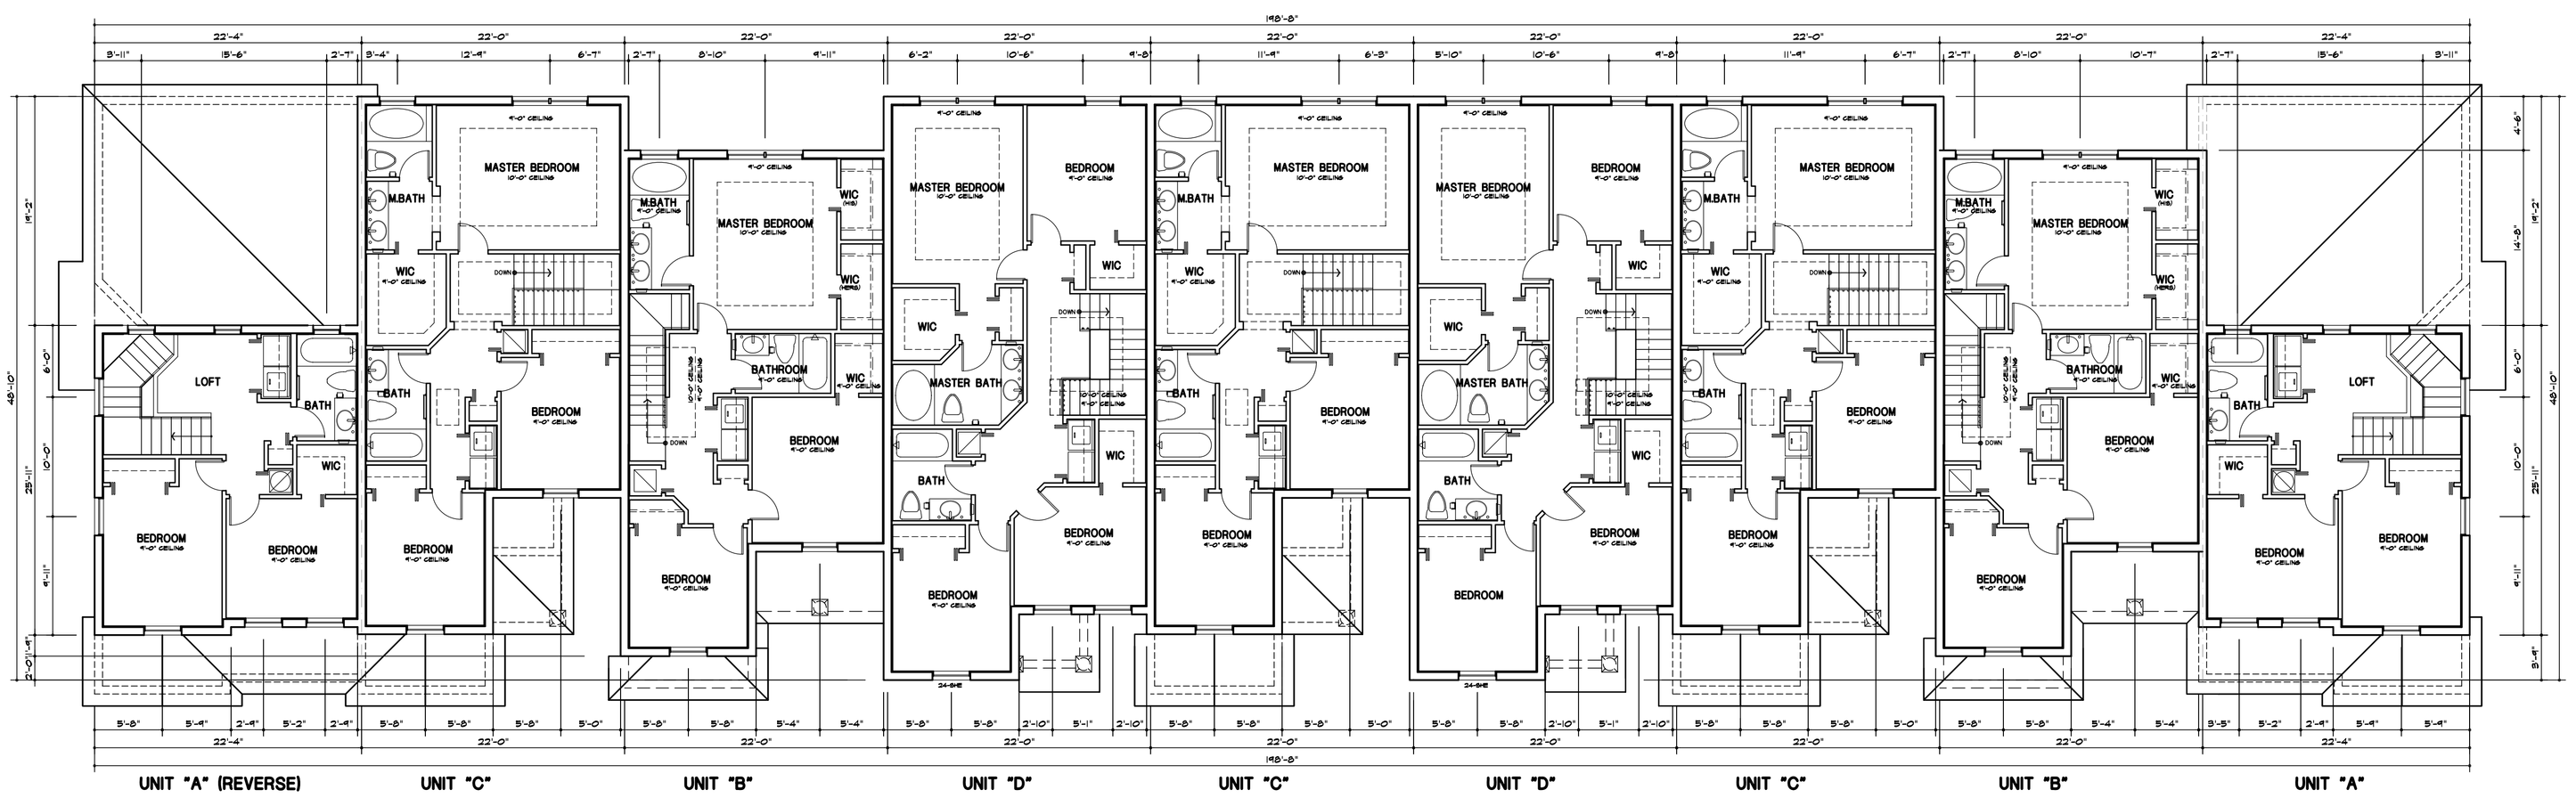

22' TOWNHOMES - BUILDING TYPE V (TYP. BLDG) - SECOND FLOOR PLAN

SCALE: 1/8" = 1'-0"

WALL LEGEND:

INDICATES 8"x8"x16" MASONRY UNITS

INDICATES 3-5/8" METAL STUDS PARTITION 24" O.C. WITH 1/2" DRYWALL FINISH EACH SIDE.

NOTE:

REFER TO 1/4" SCALE UNIT PLANS FOR INTERIOR DIMENSIONS AND DETAILS

PASCUAL PEREZ KILIDDJIAN & ASSOCIATES
ARCHITECTS · PLANNERS

REGISTRATION NO. : AR 0015394

VILLAGE AT BEACON CENTER
8323 NORTHWEST 12 STREET
SUITE NO. : 104
MIAMI, FLORIDA 33126
TELEPHONE : (305) 592-1363
FACSIMILE : (305) 592-6865

REVISIONS:
11.09.2005
2- 04.27.2006

CENTURY GARDENS
CENTURY BUSINESS PARK, LLC.
MIAMI - DADE COUNTY, FLORIDA

22' TOWNHOMES
BUILDING TYPE V
(TYP. BLDG)

BUILDING PLANS

DATE : 09.06.2005

SCALE : AS SHOWN

DRAWN : JMM

JOB NO. : NA

A-18

SHEET NO. :

22' TOWNHOMES - BUILDING TYPE VI (TYP. BLDG) - FIRST FLOOR PLAN

SCALE: 1/8" = 1'-0"

WALL LEGEND:

INDICATES 8"x8"x16" MASONRY UNITS

INDICATES 3-5/8" METAL STUDS PARTITION 24" O.C. WITH 1/2" DRYWALL FINISH EACH SIDE.

NOTE:

REFER TO 1/4" SCALE UNIT PLANS FOR INTERIOR DIMENSIONS AND DETAILS

PASCUAL PEREZ KILIDDJIAN & ASSOCIATES
ARCHITECTS · PLANNERS

REGISTRATION NO. : AR 0015394

VILLAGE AT BEACON CENTER
8323 NORTHWEST 12 STREET
SUITE NO. : 104
MIAMI, FLORIDA 33126
TELEPHONE : (305) 592-1363
FACSIMILE : (305) 592-6865

REVISIONS:
11.09.2005
2- 04.27.2006

CENTURY GARDENS
CENTURY BUSINESS PARK, LLC.
MIAMI - DADE COUNTY, FLORIDA

22' TOWNHOMES
BUILDING TYPE VI
(TYP. BLDG)

BUILDING PLANS

DATE : 09.06.2005

SCALE : AS SHOWN

DRAWN : JMM

JOB NO. : NA

A-20

SHEET NO. :