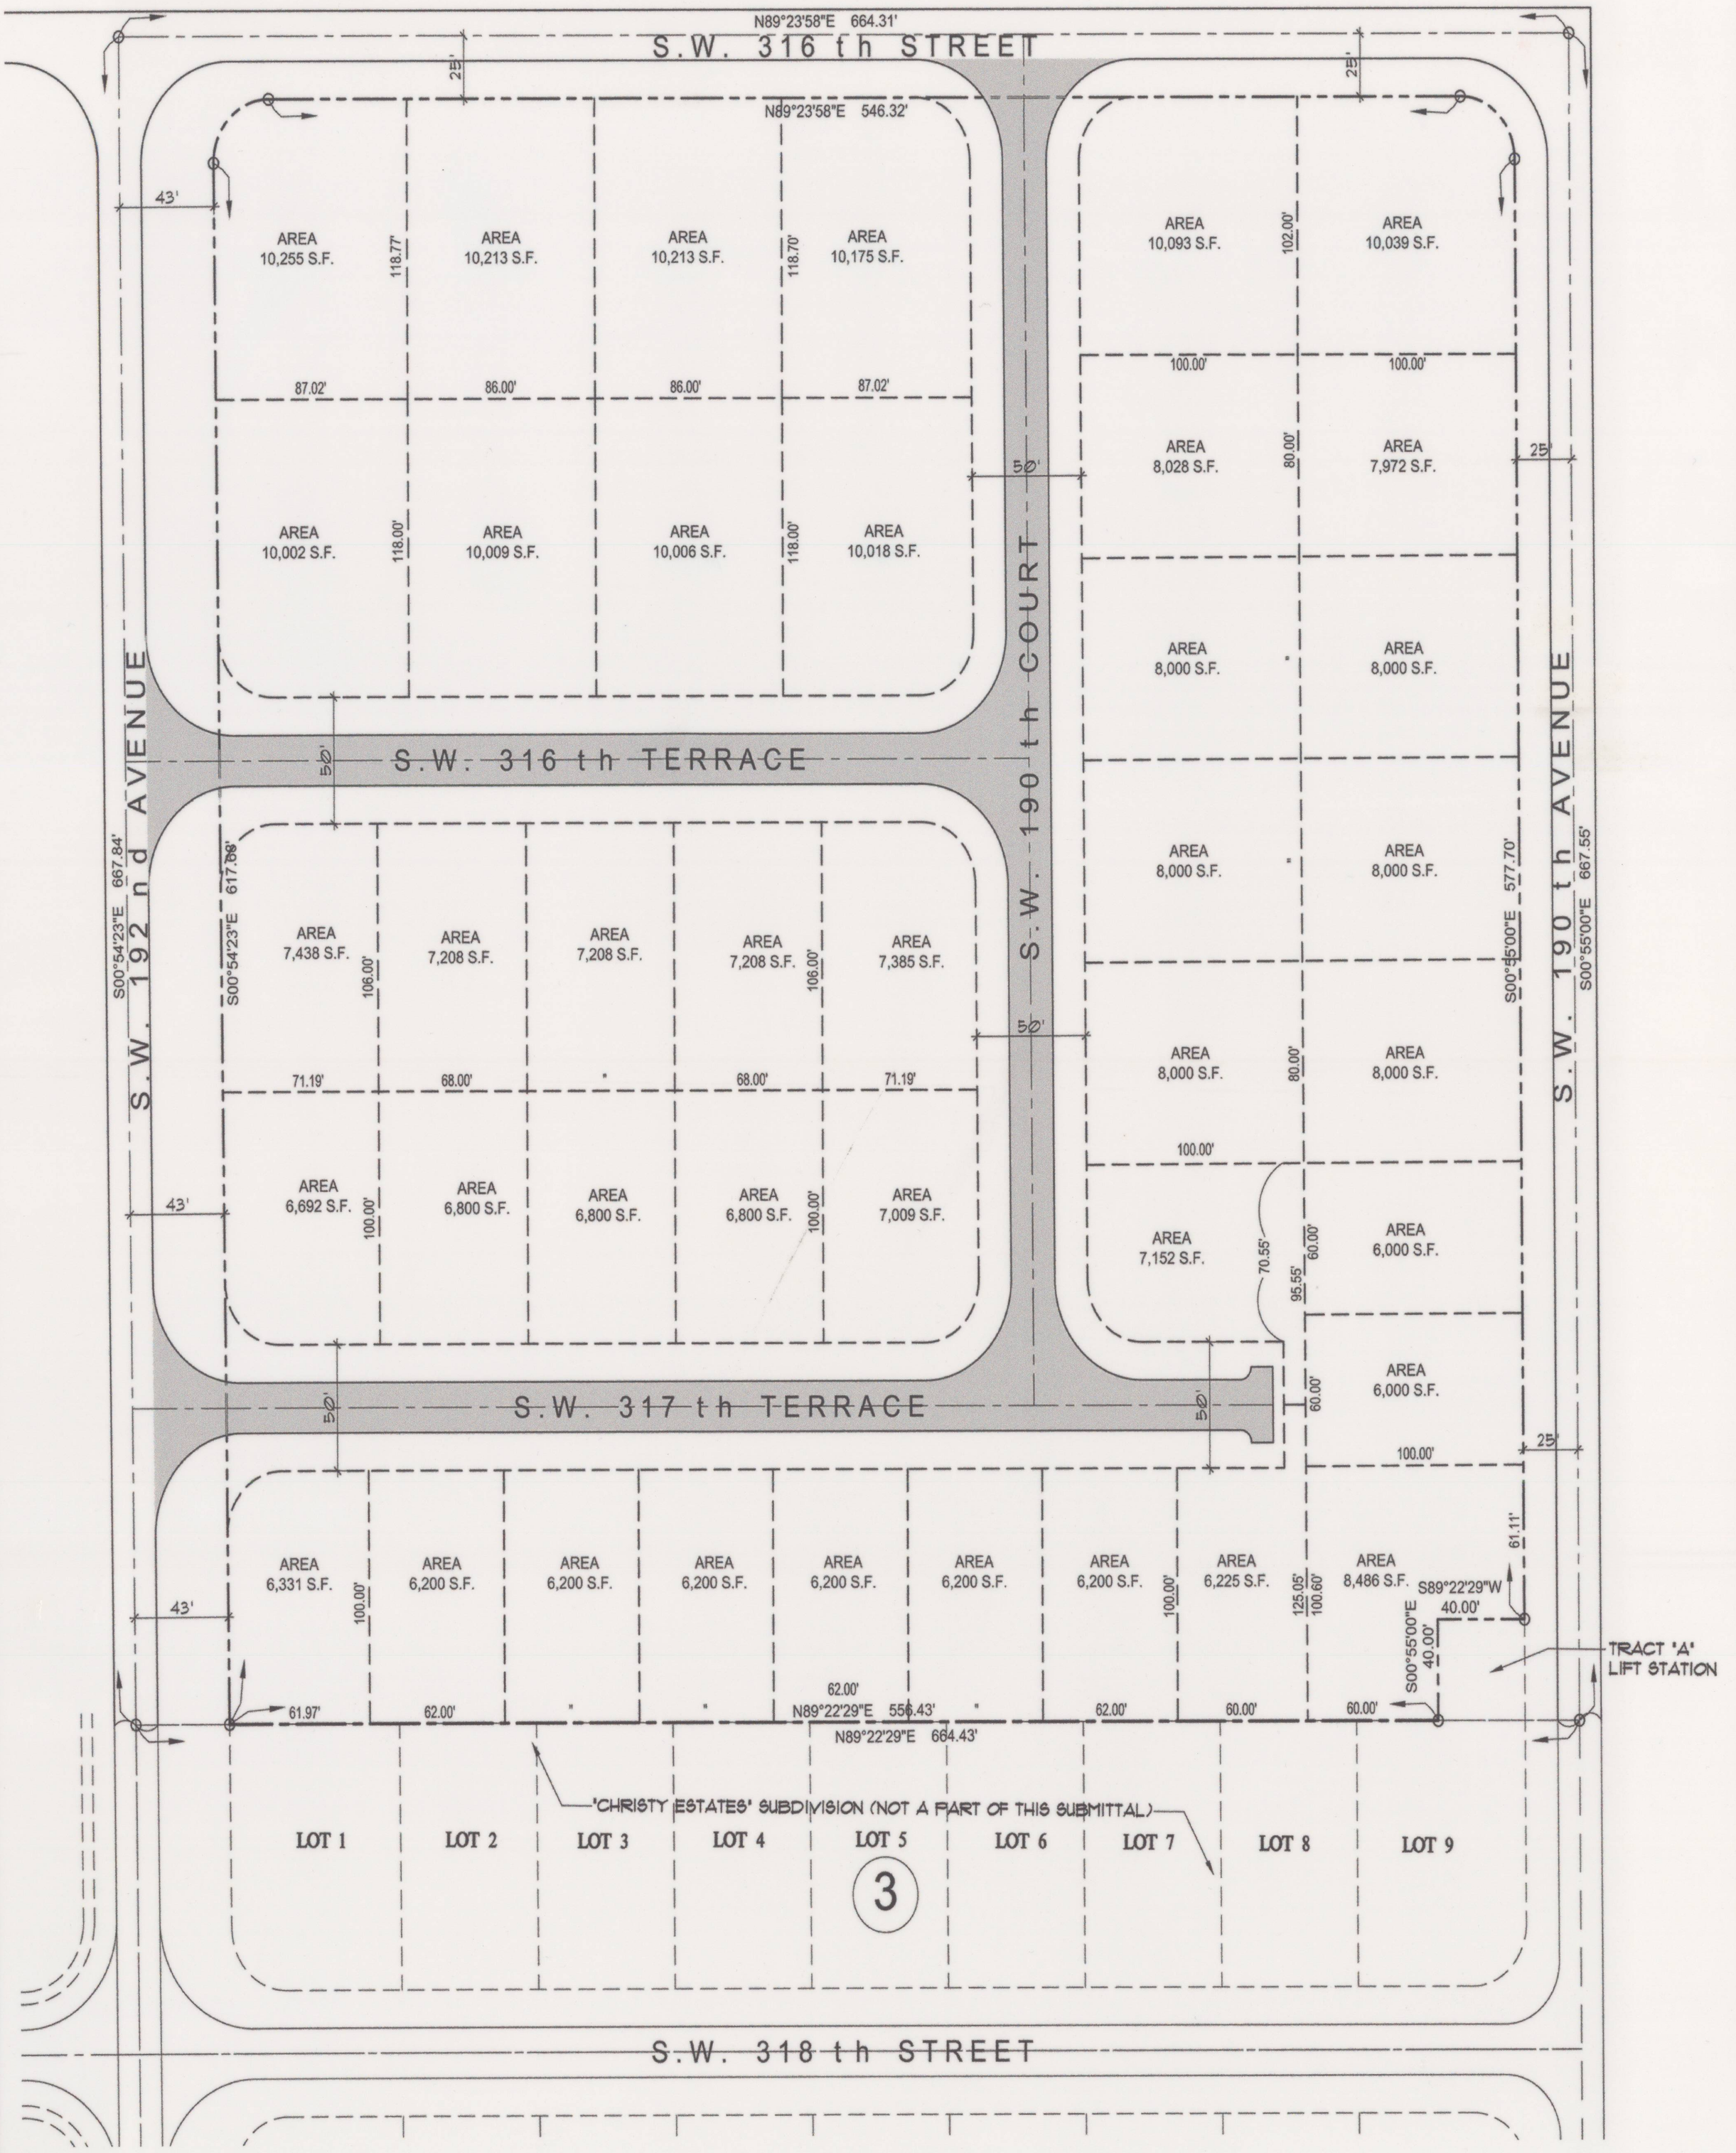RECEIVED BY CLERK
Item # 05-317
CZAB # 14 Exhibit # A-3
MAY 10 2006
CLERK OF THE BOARD