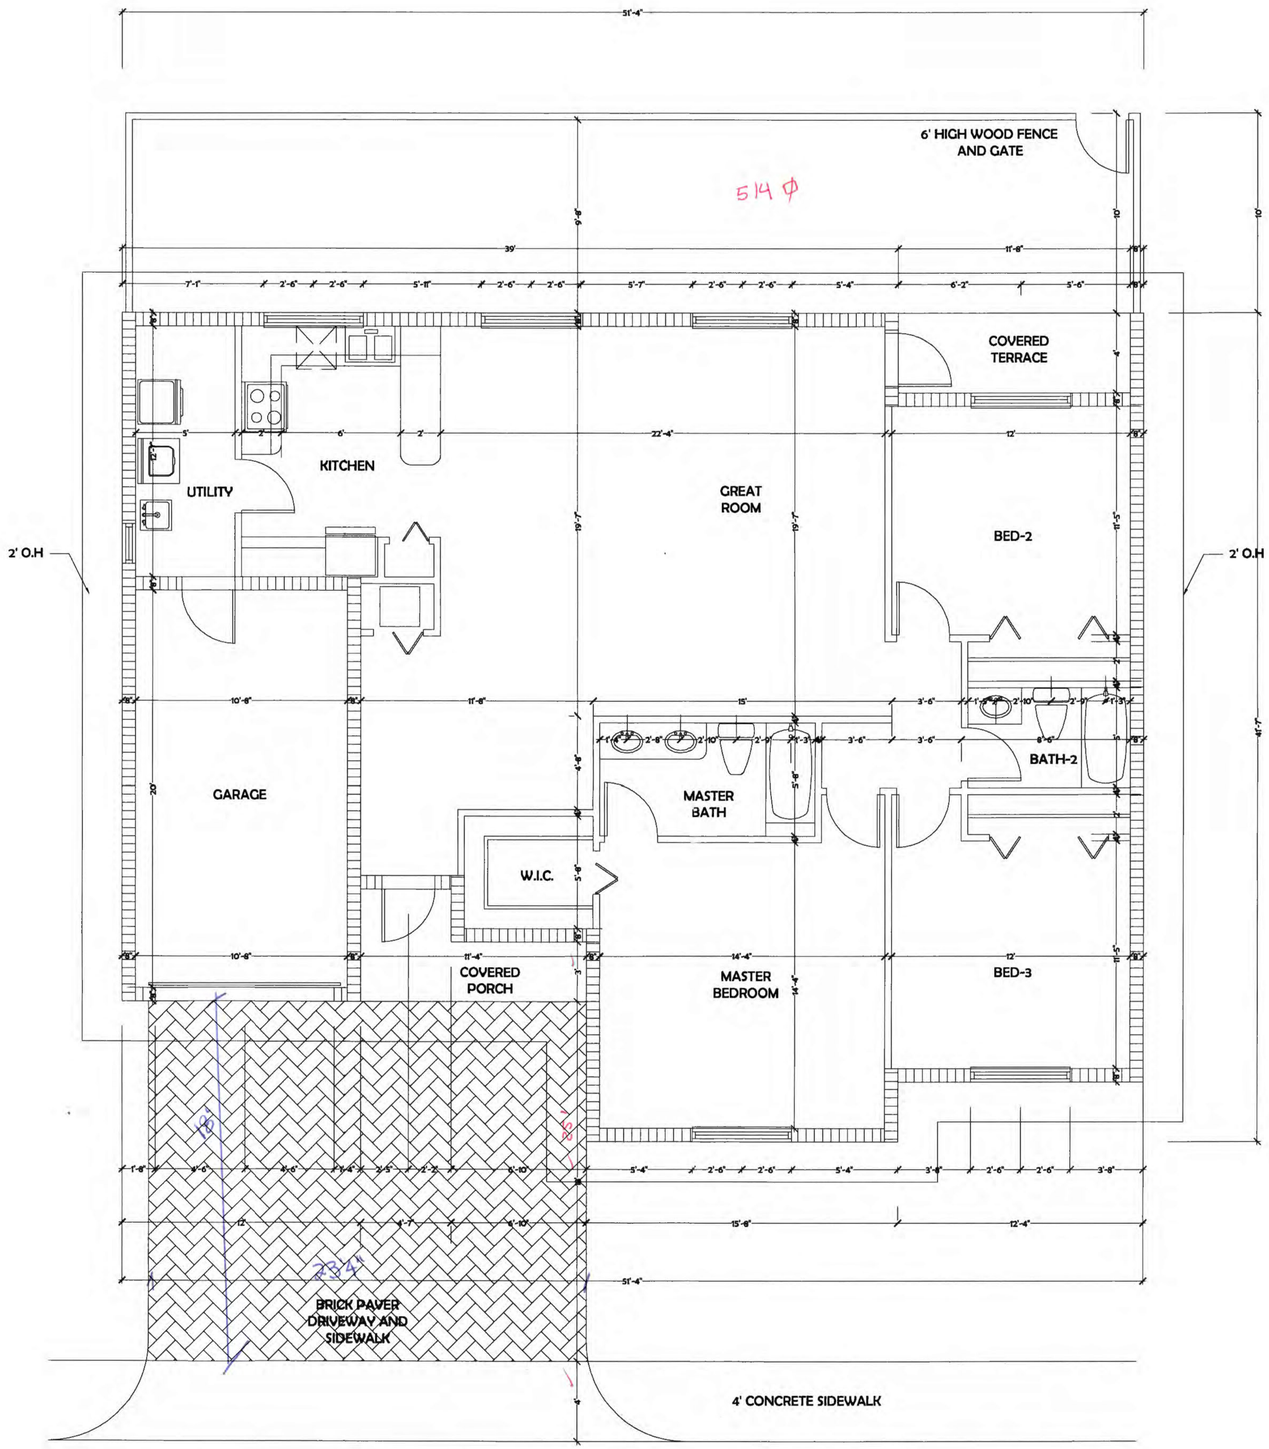

41.58 x 51.33 = 2134.30
− 658.00
− 73.98
1402.32 ⌀

FIRST FLOOR UNIT A

SCALE: 1-4"= 1'-0"

architecture • development inc
VENTURA
michael a. ventura
62 indian trace ste. 233
weston florida 33326
phone : (954) 385-0884
toll free : (888) 385-0884
ventura-architecture.com

NOV 9 2007

AR0016152

RESIDENTIAL CONSTRUCTION
TOWNHOUSES

revisions:
11 - 13 - 07

date: 10 - 09 - 06

RECEIVED
206-309
NOV 14 2007
ZONING HEARINGS SECTION
MIAMI-DADE PLANNING AND ZONING DEPT.
BY

A-3

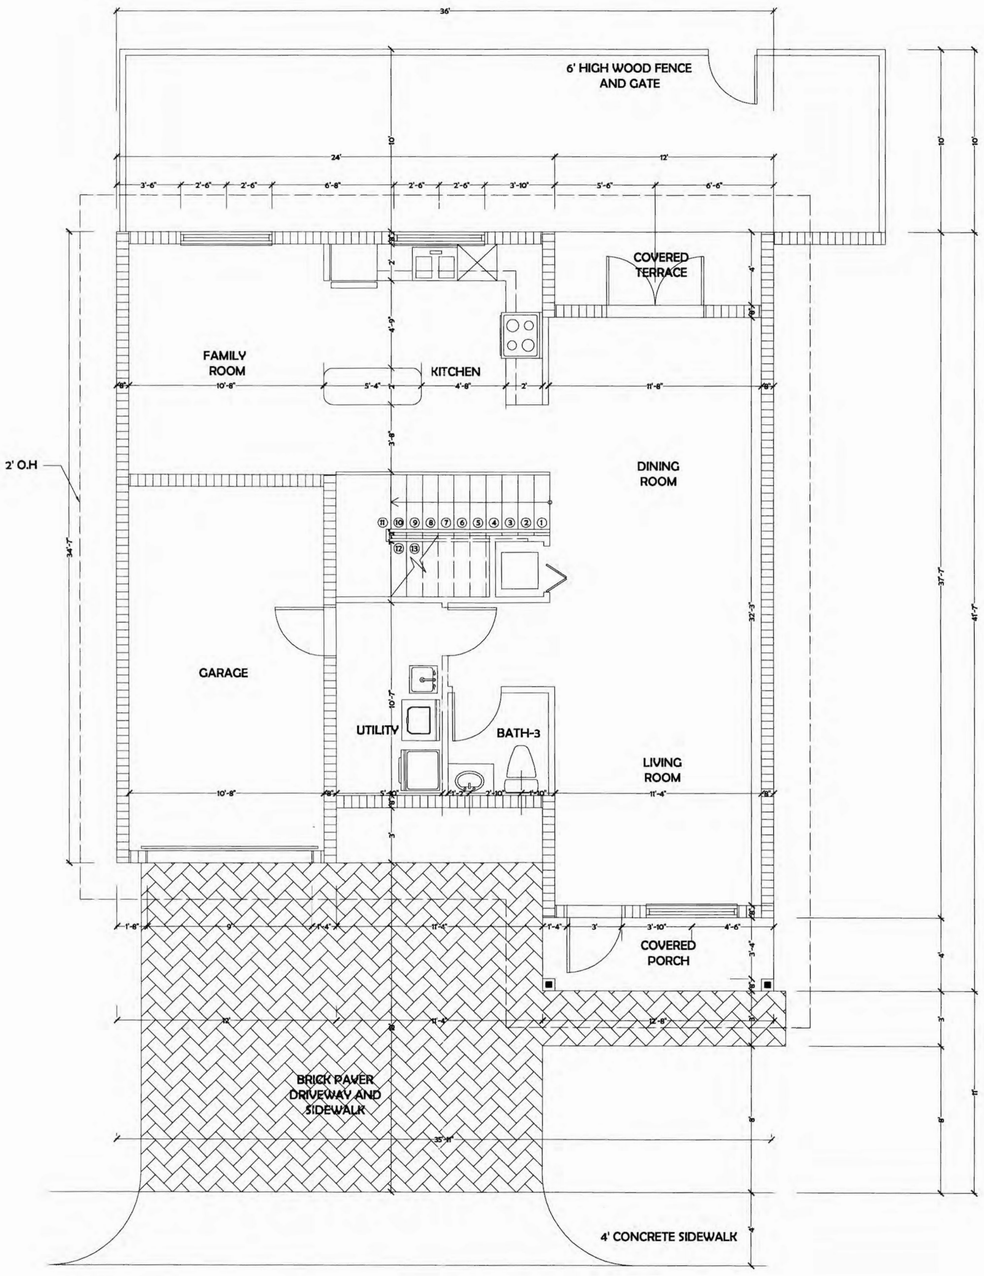

FIRST FLOOR UNIT B

SCALE: 1-14"= 1'-0"

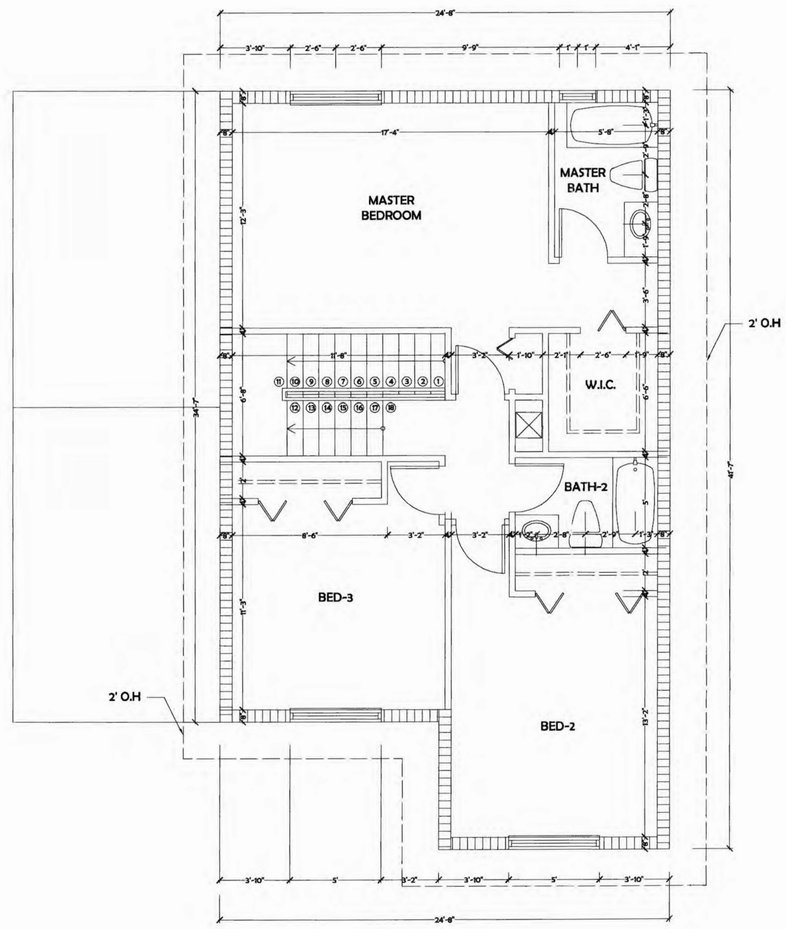

SECOND FLOOR UNIT B

SCALE: 1-4"= 1'-0"

architecture ▪ development inc
VENTURA
michael a. ventura
62 indian trace ste. 233
weston florida 33326
phone : (954) 385-0884
toll free : (888) 385-0884
ventura-architecture.com

NOV 2 9 2007

A R 0 0 1 6 1 5 2

RESIDENTIAL CONSTRUCTION
TOWNHOUSES

revisions:
11-13-07

date: 10-09-06

RECEIVED
206-209
NOV 14 2007
ZONING HEARINGS SECTION
MIAMI-DADE PLANNING AND ZONING DEPT.
BY

A-4