COPYRIGHT © 2005 PASCUAL, PEREZ, KILIDDJIAN & ASSOCIATES - ARCHITECTS - PLANNERS
The architectural design and detail drawings for this building and / or overall project are the legal property of and all rights are reserved by the Architect. Their use for reproduction, construction or distribution is prohibited unless authorized in writing by Architect.
TO THE BEST OF THE ARCHITECT'S KNOWLEDGE, THE PLANS AND SPECIFICATIONS COMPLY WITH THE APPLICABLE MINIMUM BUILDING CODES AND THE APPLICABLE FIRE-SAFETY STANDARDS AS DETERMINED BY THE LOCAL AUTHORITIES IN ACCORDANCE WITH THIS SECTION (105.13.4) AND 633 FLORIDA STATUTES.

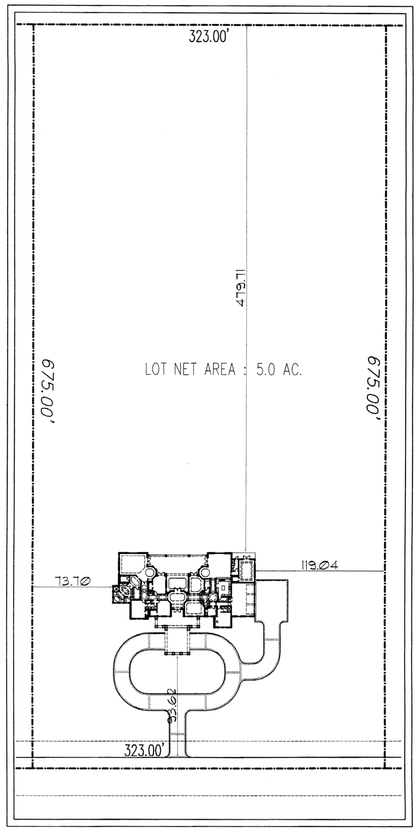

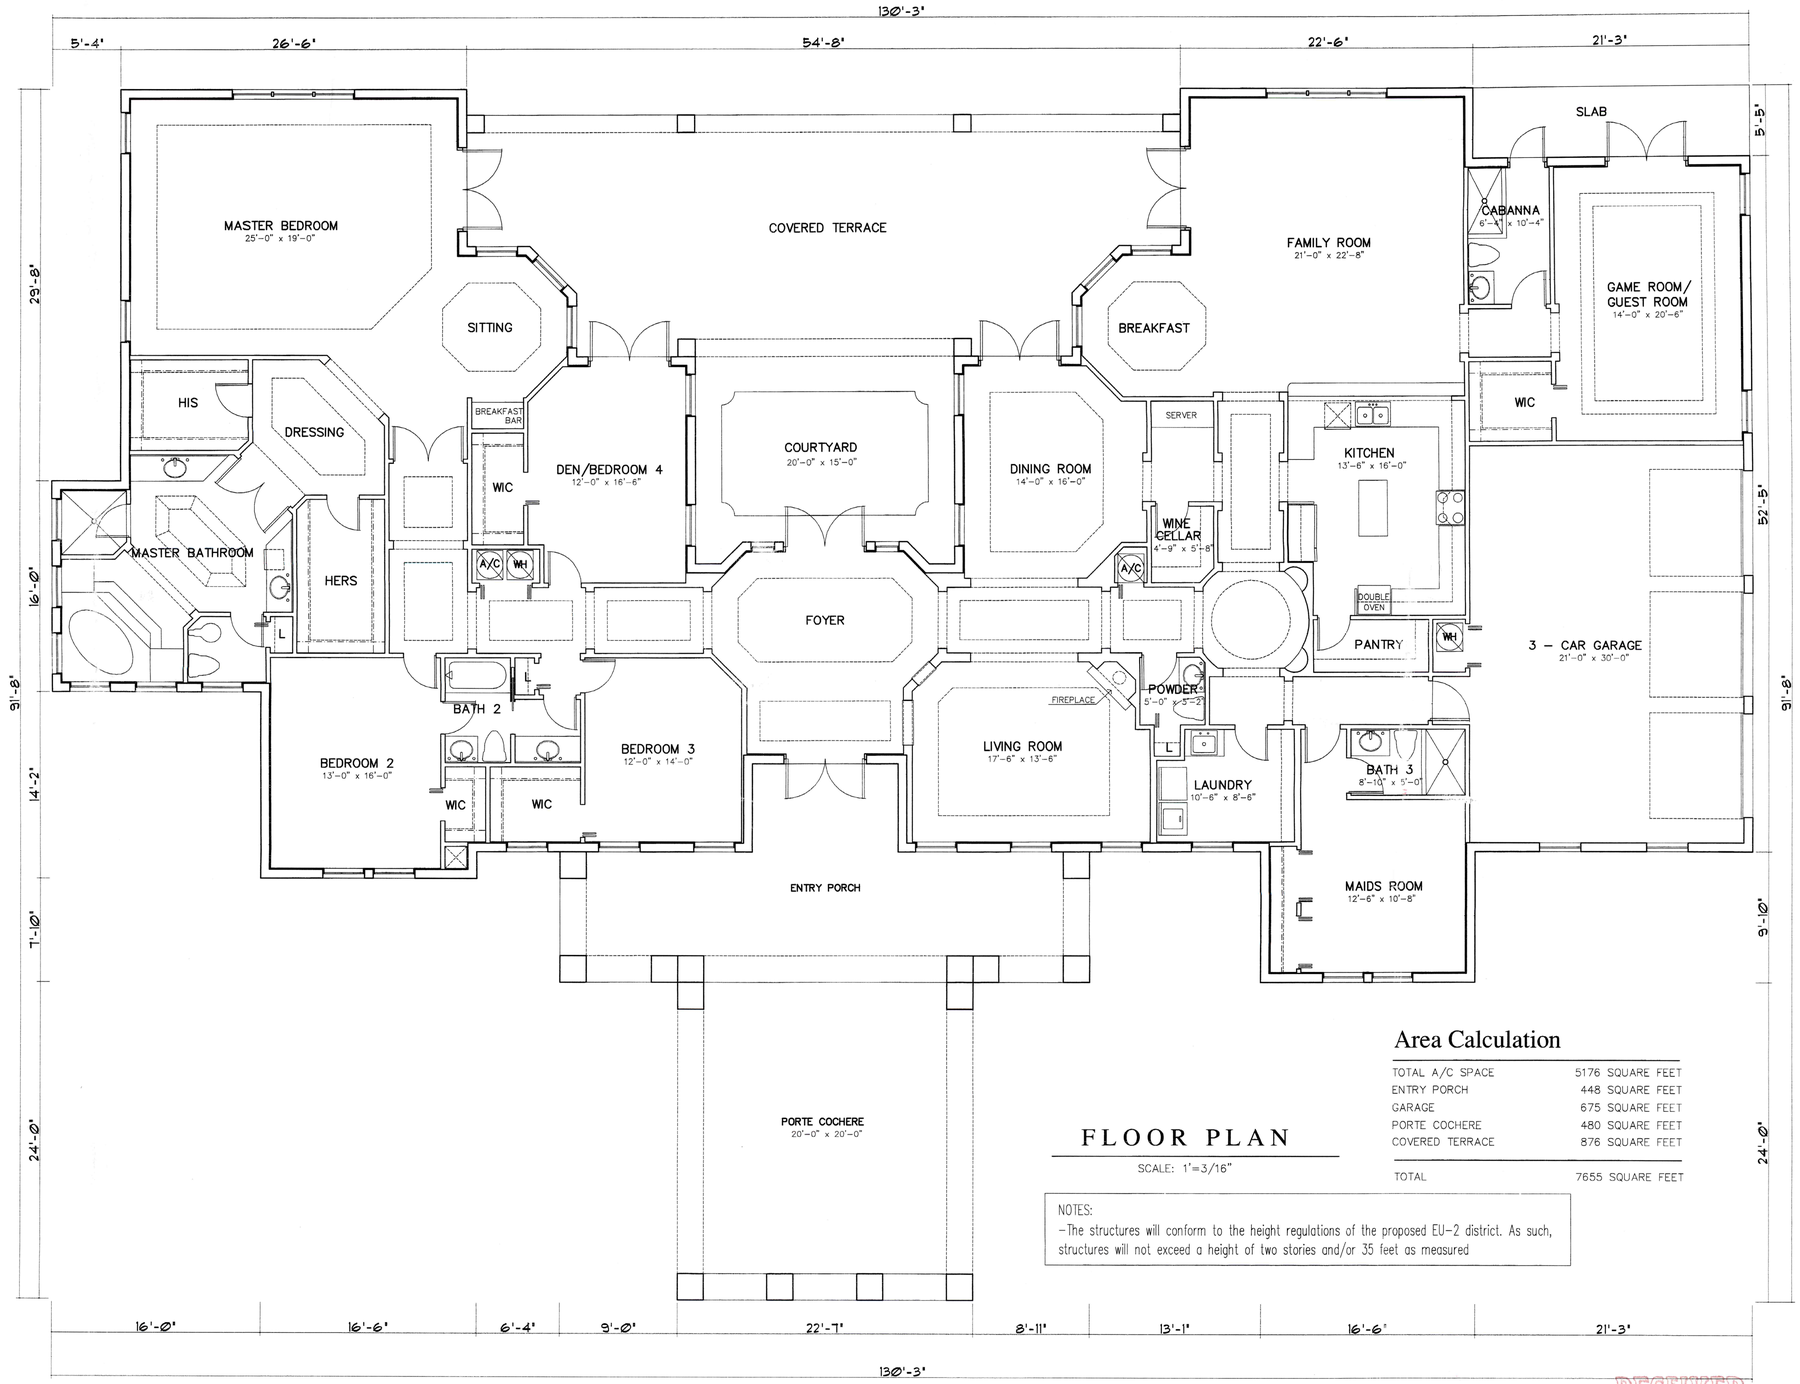

FLOOR PLAN

SCALE: 1"=3/16"

Area Calculation

TOTAL A/C SPACE	5176 SQUARE FEET
ENTRY PORCH	448 SQUARE FEET
GARAGE	675 SQUARE FEET
PORTE COCHERE	480 SQUARE FEET
COVERED TERRACE	876 SQUARE FEET
TOTAL	7655 SQUARE FEET

NOTES:
- The structures will conform to the height regulations of the proposed EU-2 district. As such, structures will not exceed a height of two stories and/or 35 feet as measured

RECEIVED
207417
FEB 29 2008
ZONING HEARINGS SECTION
MIAMI-DADE PLANNING AND ZONING DEPT.
BY

PASCUAL PEREZ KILIDDJIAN & ASSOCIATES, INC.
ARCHITECTS · PLANNERS

EDGARDO PEREZ , AIA
LICENSE NO. : AR 0015394
MARIO P. PASCUAL , AIA
LICENSE NO. : AR 0008254

AT THE BEACON CENTER
1300 NW 84th AVENUE
DORAL, FLORIDA 33126
TELEPHONE : (305) 592-1363
FACSIMILE : (305) 592-6865
http://www.ppkarch.com

REVISIONS :
1 - 02. 28. 2008

Paradise Lake Ranches
Krome Gold Ranches II LLLP
MIAMI DADE COUNTY, FLORIDA

UNIT "A"

FEB 29 2008

FLOOR PLAN

DATE : 12.03.2007
SCALE : IND.
DRAWN : ID
JOB NO. :

A-1

SHEET NO. :

COPYRIGHT © 2005 PASCUAL PEREZ KILIDDJIAN & ASSOCIATES - ARCHITECTS - PLANNERS
The architectural design and detail drawings for this building and / or overall project are the legal property of and all rights are reserved by the Architect. Their use for reproduction, construction or distribution is prohibited unless authorized in writing by Architect.
TO THE BEST OF THE ARCHITECT'S KNOWLEDGE, THE PLANS AND SPECIFICATIONS COMPLY WITH THE APPLICABLE MINIMUM BUILDING CODES AND THE APPLICABLE FIRE-SAFETY STANDARDS AS DETERMINED BY THE LOCAL AUTHORITIES IN ACCORDANCE WITH THIS SECTION 105.13.41 AND 633 FLORIDA STATUTES.

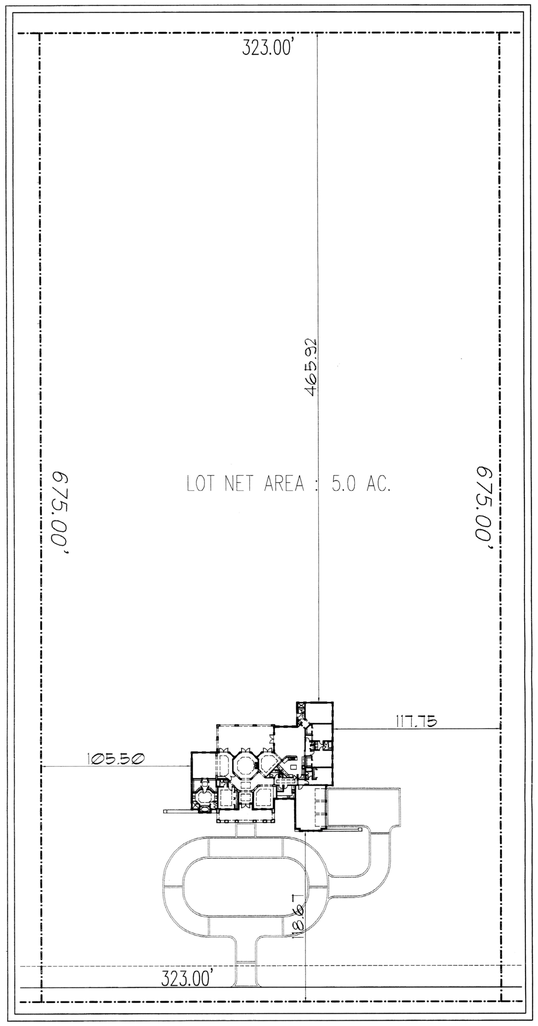

FLOOR PLAN

N.T.S

Area Calculation

TOTAL A/C SPACE	4633 SQUARE FEET
COVERED ENTRY	403 SQUARE FEET
GARAGE	678 SQUARE FEET
COVERED TERRACE	791 SQUARE FEET
TOTAL	6505 SQUARE FEET

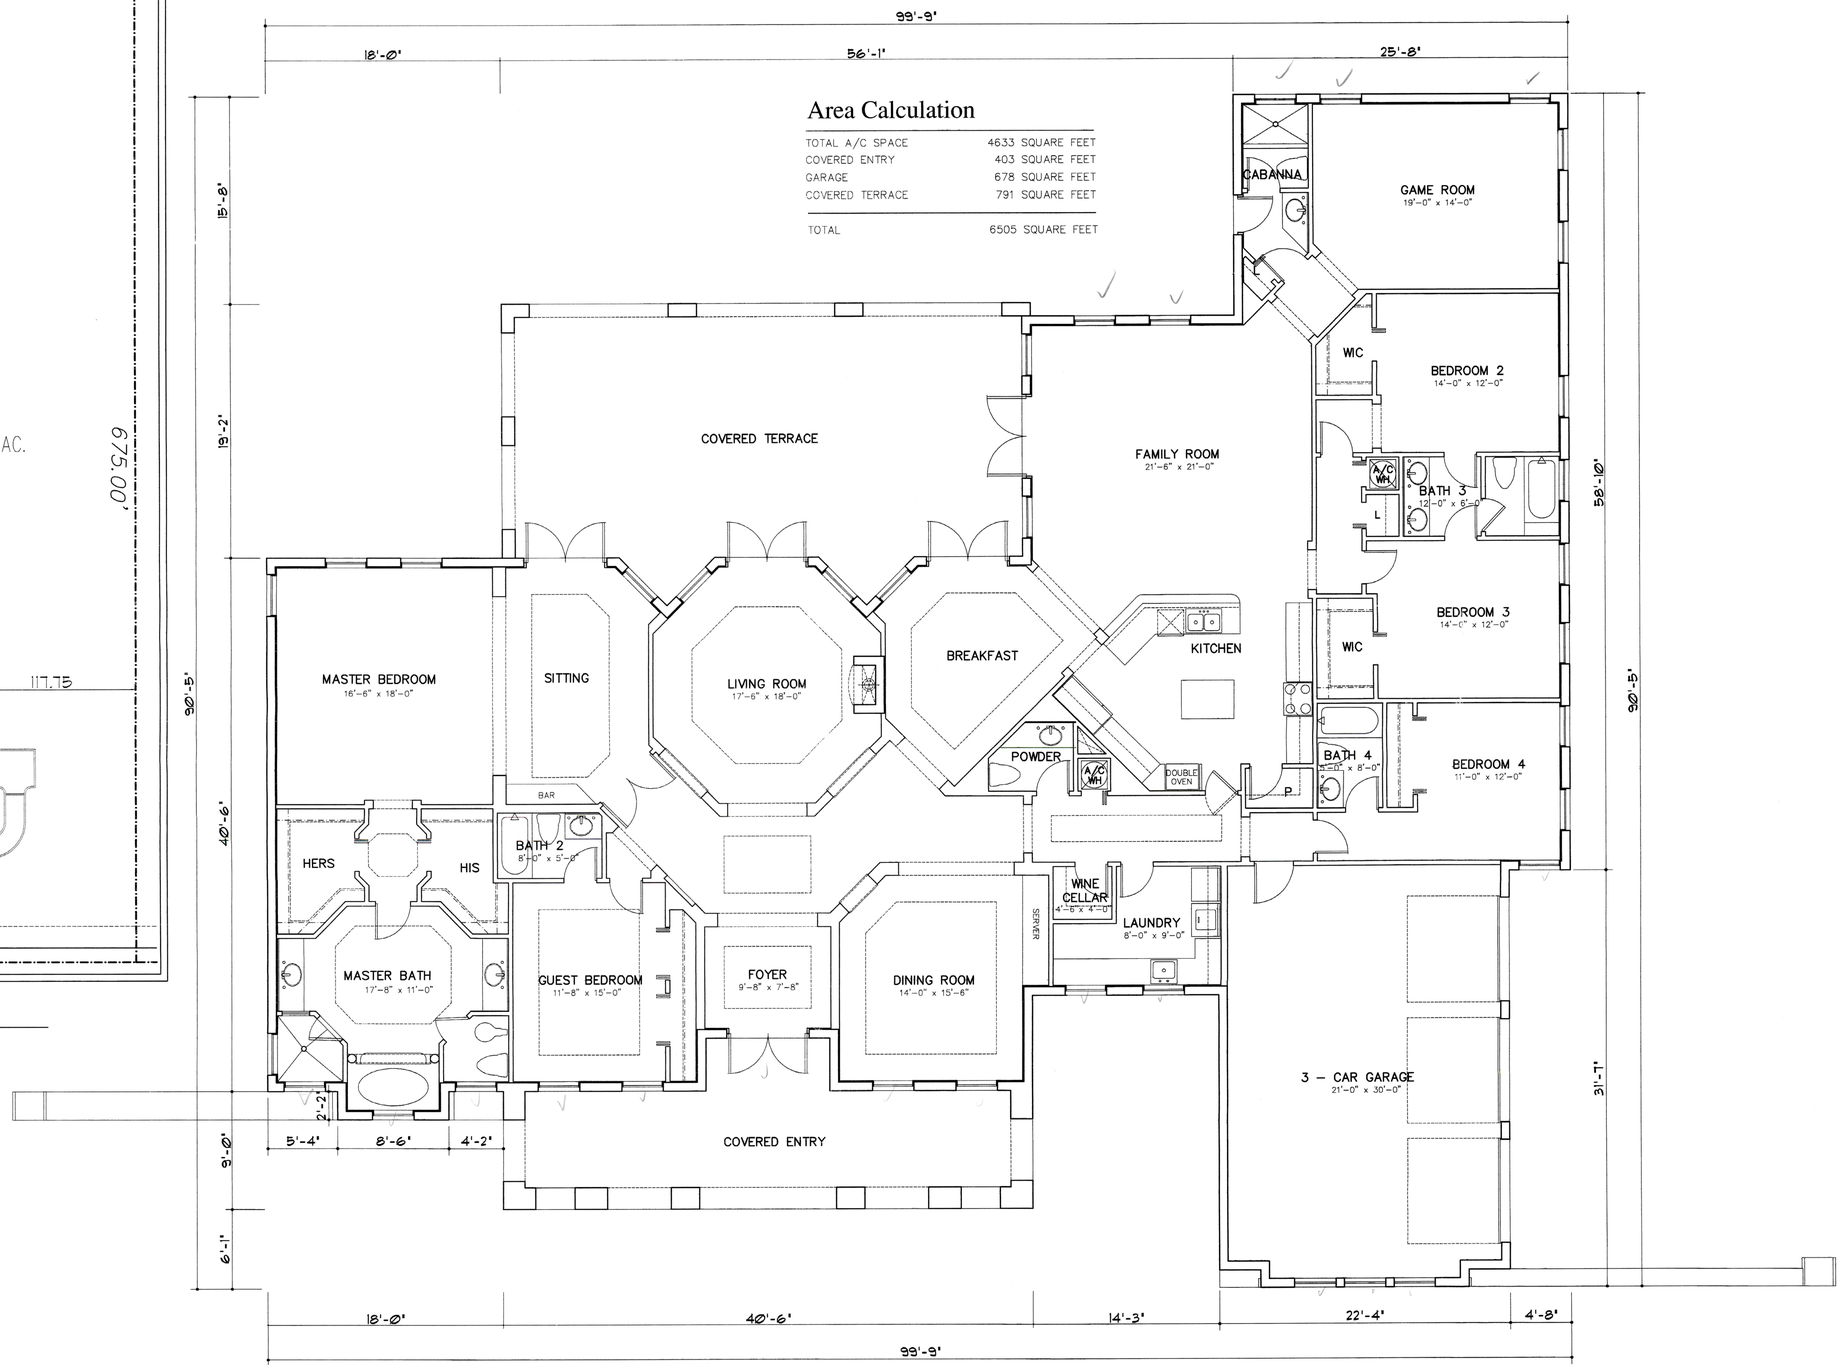

FLOOR PLAN

SCALE: 1'=1/8"

NOTES:
-The structures will conform to the height regulations of the proposed EU-2 district. As such, structures will not exceed a height of two stories and/or 35 feet as measured

RECEIVED
FEB 29 2008
267.147
ZONING HEARINGS SECTION
MIAMI-DADE PLANNING AND ZONING DEPT.
BY

PASCUAL PEREZ KILIDDJIAN & ASSOCIATES, INC.
ARCHITECTS · PLANNERS

EDGARDO PEREZ , AIA
LICENSE NO. : AR 0015394
MARIO P. PASCUAL , AIA
LICENSE NO. : AR 0008254

AT THE BEACON CENTER
1300 NW 84th AVENUE
DORAL, FLORIDA 33126
TELEPHONE : (305) 592-1363
FACSIMILE : (305) 592-6865
http://www.ppkarch.com

REVISIONS :
1 - 02. 28. 2008

a Paradise Lake Ranches community

Krome Gold Ranches II LLLP

MIAMI DADE COUNTY, FLORIDA

UNIT "B"

FEB 29 2008

FLOOR PLAN

DATE : 12.03.2007

SCALE : IND.

DRAWN : ID

JOB NO. :

A-4

SHEET NO. :