RECEIVED
13-053
JUNE 25 2013
ZONING HEARINGS SECTION
MIAMI-DADE PLANNING AND ZONING DEPT.
BY AH

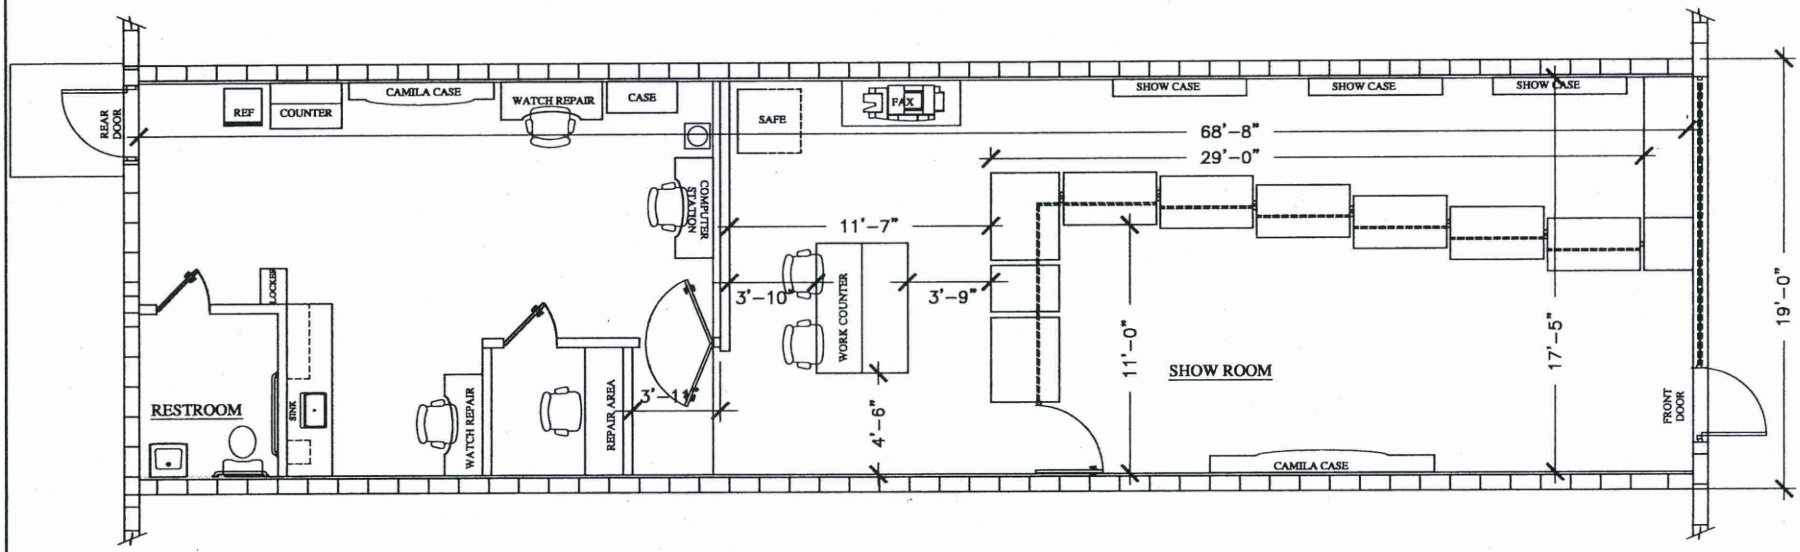

EXISTING SPACE PLAN
SCALE: 3/16"=1'-0"

NOTE: ALL INFORMATION ON DRAWING WAS FIELD VERIFIED.

FIVE STAR JEWELERS

16271 N. KENDALL DR , MIAMI FL.

EXISTING JEWELRY SHOP

FLOOR PLAN

DATE: 06-17-13 PREPARED BY: ROGER PEREZ