Boundary Survey

AFA & Company, Inc.

Prepared By:
AFA & COMPANY, INC.
PROFESSIONAL LAND SURVEYORS AND MAPPERS
FLORIDA CERTIFICATE OF AUTHORIZATION No. LB 7498
13050 SW 133RD COURT
MIAMI, FLORIDA 33186
E-MAIL: AFACO@BELLSOUTH.NET
PH: 305-234-0588
FX: 206-495-0778

Graphic Scale 1" = 30'

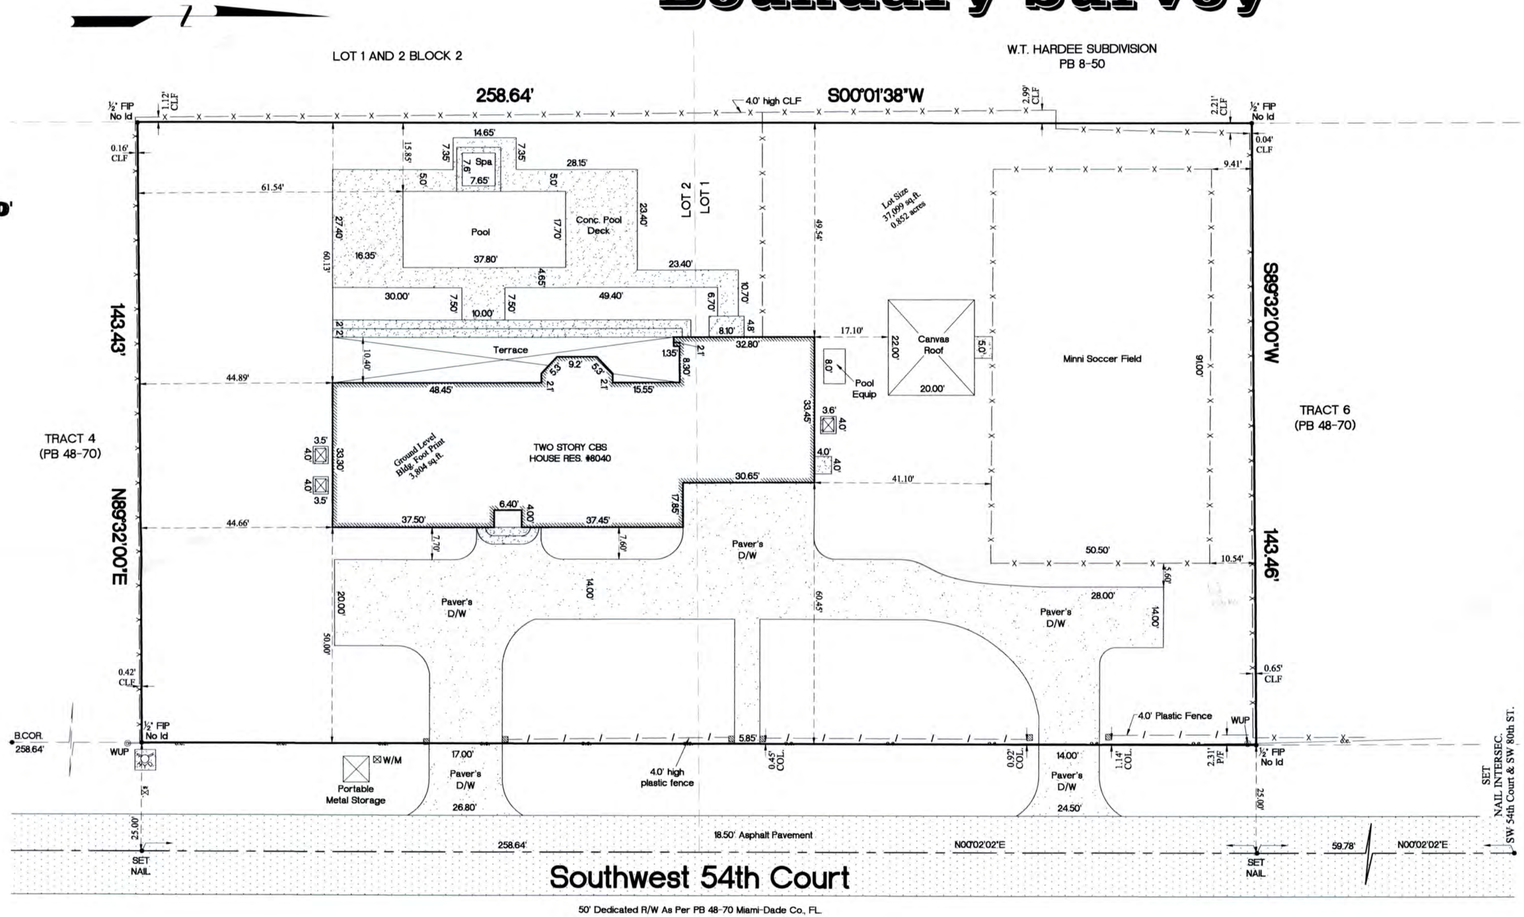

Abbreviations of Legend

AVE.	=AVENUE
ASPH	=ASPHALT
A/W	=ANCHORED WIRE
A/C	=AIR CONDITIONER
BLDG	=BUILDING
B. COR.	=BLOCK CORNER
CAL	= CALCULATED
C.B.	=CATCH BASIN
CLF	=CHAIN LINK FENCE
CONC.	=CONCRETE
COL.	=COLUMN
C.U.P.	=CONCRETE UTILITY POLE
C.L.P.	=CONCRETE LIGHT POLE
CBS	=CONCRETE BLOCK STRUCTURE
C.M.E.	=CANAL MAINTENANCE EASEMENT
D	=DELTA
D/W	=DRIVEWAY
D.M.E.	=DRAINAGE & MAINTENANCE EASEMENT
ENC.	=ENCROACHMENT
E.T.P.	=ELECTRIC TRANSFORMER PAD
F.P.L.	=FLORIDA POWER AND LIGHT
F.H.	=FIRE HYDRANT
F.I.P.	=FOUND IRON PIPE
F.F.	=FINISH FLOOR
DH/F	=FOUND DRILL HOLE
F.R.	=FOUND REBAR
F/D	=FOUND DISC
F/N	=FOUND NAIL
I/F	=IRON FENCE
L	=LENGHT
L.M.E.	=LAKE MAINTENANCE EASEMENT
L.F.E.	=LOWEST FLOOR ELEVATION
L.P.	=LIGHT POLE
MEAS.	=MEASURED
M.H.	=MAN HOLE
M/L	=MONUMENT LINE
N.G.V.D.	=NATIONAL GEODETIC VERTICAL DATUM
N.T.S.	=NOT TO SCALE
O.E.	=OVERHEAD ELECTRIC LINE
O/L	=ON LINE
P.C.P.	=PERMANENT CONTROL POINT
P.M.	=PARKING METER
P.C.	=POINT OF CURVATURE
P/W	=PARKWAY
PL.	=PLANTER
P.O.C	=POINT OF COMMENCEMENT
P.O.B	=POINT OF BEGINNING
R	=RADIUS
RES	=RESIDENCE
R/W	=RIGHT OF WAY
S.D.H.	=SET DRILL HOLE
S/N	=SET NAIL
S.I.P.	=SET IRON PIPE
SDWLK	=SIDEWALK
ST	=STREET
T	=TANGENT
U.E.	=UTILITY EASEMENT
W/F	=WOOD FENCE
W.V.	=WATER VALVE
W.U.P.	=WOOD UTILITY POLE
	=WOOD FENCE
	=IRON FENCE
	=CBS WALL
	=CHAIN LINK FENCE
	=OVERHEAD ELEC.
	=CENTER LINE
	=EASEMENT
8.00'	=DENOTES ELEVATIONS
	=BUILDING
	=DISTANCE
	=CATCH BASIN
	=WATER METER
	=W.U.P.
	=STATE ROAD
	=US HIGHWAY
	=INTERSTATE
	=MONITORY WELL

Location Sketch N.T.S.

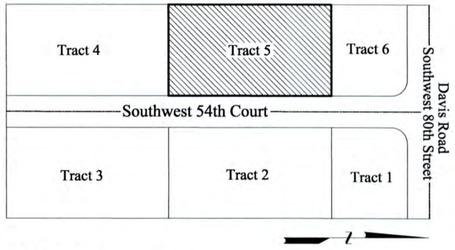

LEGAL DESCRIPTION:
TRACT 5 of : "CORTOREL" according to the Plat Thereof as Recorded in Plat Book 48, Page 70 of the Public Records of Miami-Dade County, Florida.

PROPERTY ADDRESS:
8040 Southwest 54th Court
Miami, Florida 33143

CERTIFIED ONLY TO:
Alice Roque
Ismael Roque

RECEIVED
215-089
MAR 01 2016
MIAMI-DADE COUNTY
DEPARTMENT OF REGULATORY AND ECONOMIC RESOURCES DEVELOPMENT SERVICES
By: AH

ELEVATION INFORMATION
National Flood Insurance Program
FEMA Elev. Reference to NGVD 1929

Comm Panel	120635
Panel #	0458
Firm Zone:	"X"
Date of Firm:	09-11-2009
Base Flood Elev.	N/A
F.Floor Elev.	N/A
Garage Elev.	N/A
Suffix:	"L"
Elev. Reference to NGVD 1929	

JOB #	14-481
DATE	07-10-2014
PB	48-70

Surveyors Notes:

#1 Land Shown Hereon were not abstracted for Easement and /or Right of Way Records. The Easement / Right of Way Show on Survey are as per plat of record unless otherewise noted.
#2 Benchmark: Miami-Dade County Public Works Dep.
N/A
#3 Bearings as Shown hereon are Based upon Southwest 54th Court, N00°02'02"E
#4 Please See Abbreviations
#5 Drawn By: A. Torres
#6 Date: 07-10-2014
#7 Completed Survey Field Date: 12- 12-06, 7-9-10
#8 Disc No 2014, Station Surveying Scion
#9 Last Revised:
#10 Zoned Building setback line not determent

Surveyor's Notes:

#11 the herein captioned Property was surveyed and described based on the Legal Description Provided by Client.
#12 This Certification is Only for the lands as Described. it is not a certification of Title, Zoning, Easements, or Freedom of encumbrances. ABSTRACT NOT REVIEWED.
#13 There may be additional Restrictions not Shown on this survey that may be found in the Public Records of Said County Examination of ABSTRACT OF TITLE will have to be made to determine recorded instruments, if any affecting this property.
#14 Accuracy:
The expected use of land, as classified in the Minimum technical standards (53-17.050), is residential. the minimum relative distance accuracy for this type of boundary survey is 1.0 foot in 10,000.00' feet. the accuracy obtained by measurement and calculation of a closed geometric figure was found to exceed this requirement.
#15 Foundation and / or footing that may cross beyond the boundary lines of the parcel herein described are not shown hereon.
#16 not valid without the signature and original seal of a Florida Licensed Surveyor and Mapper. additions or deletions to survey maps or reports by other than the signing party or parties.
#17 Contact the appropriate authority prior to any design work on the herein described parcel for building and zoning information.
#18 Underground Utilities are not depicted hereon, contact the appropriate authority prior to any design work or construction on the property herein described. Surveyor shall be notified as to any deviation from utilities shown hereon.
#19 Ownership subject to Opinion of Title.

AFA & Company, Inc.

Professional
Surveyors & Mappers LB 7498
13050 S.W. 133rd Court
Miami Florida, 33186
E-mail: afaco@bellsouth.net
Ph. # (305) 234-0588
Fax # (206) 495-0778

This certifies that the survey of the property described hereon was made under my supervision & that the survey meets the minimum technical standards set forth by the Florida Board of Professional Land Surveyors & Mappers in Chapter 5J-17.050 of Florida Administrative Code, pursuant to Section 472.027, Florida Statutes.
& That the Sketch hereon is a true and accurate representation thereof to the best of my knowledge and Belief, subject to notes and notations shown hereon.

Arlando F. Alvarez
Professional Surveyor & Mapper #5526
State of Florida
Not Valid unless Signed & Stamped with Embossed Seal