MAP OF BOUNDARY SURVEY

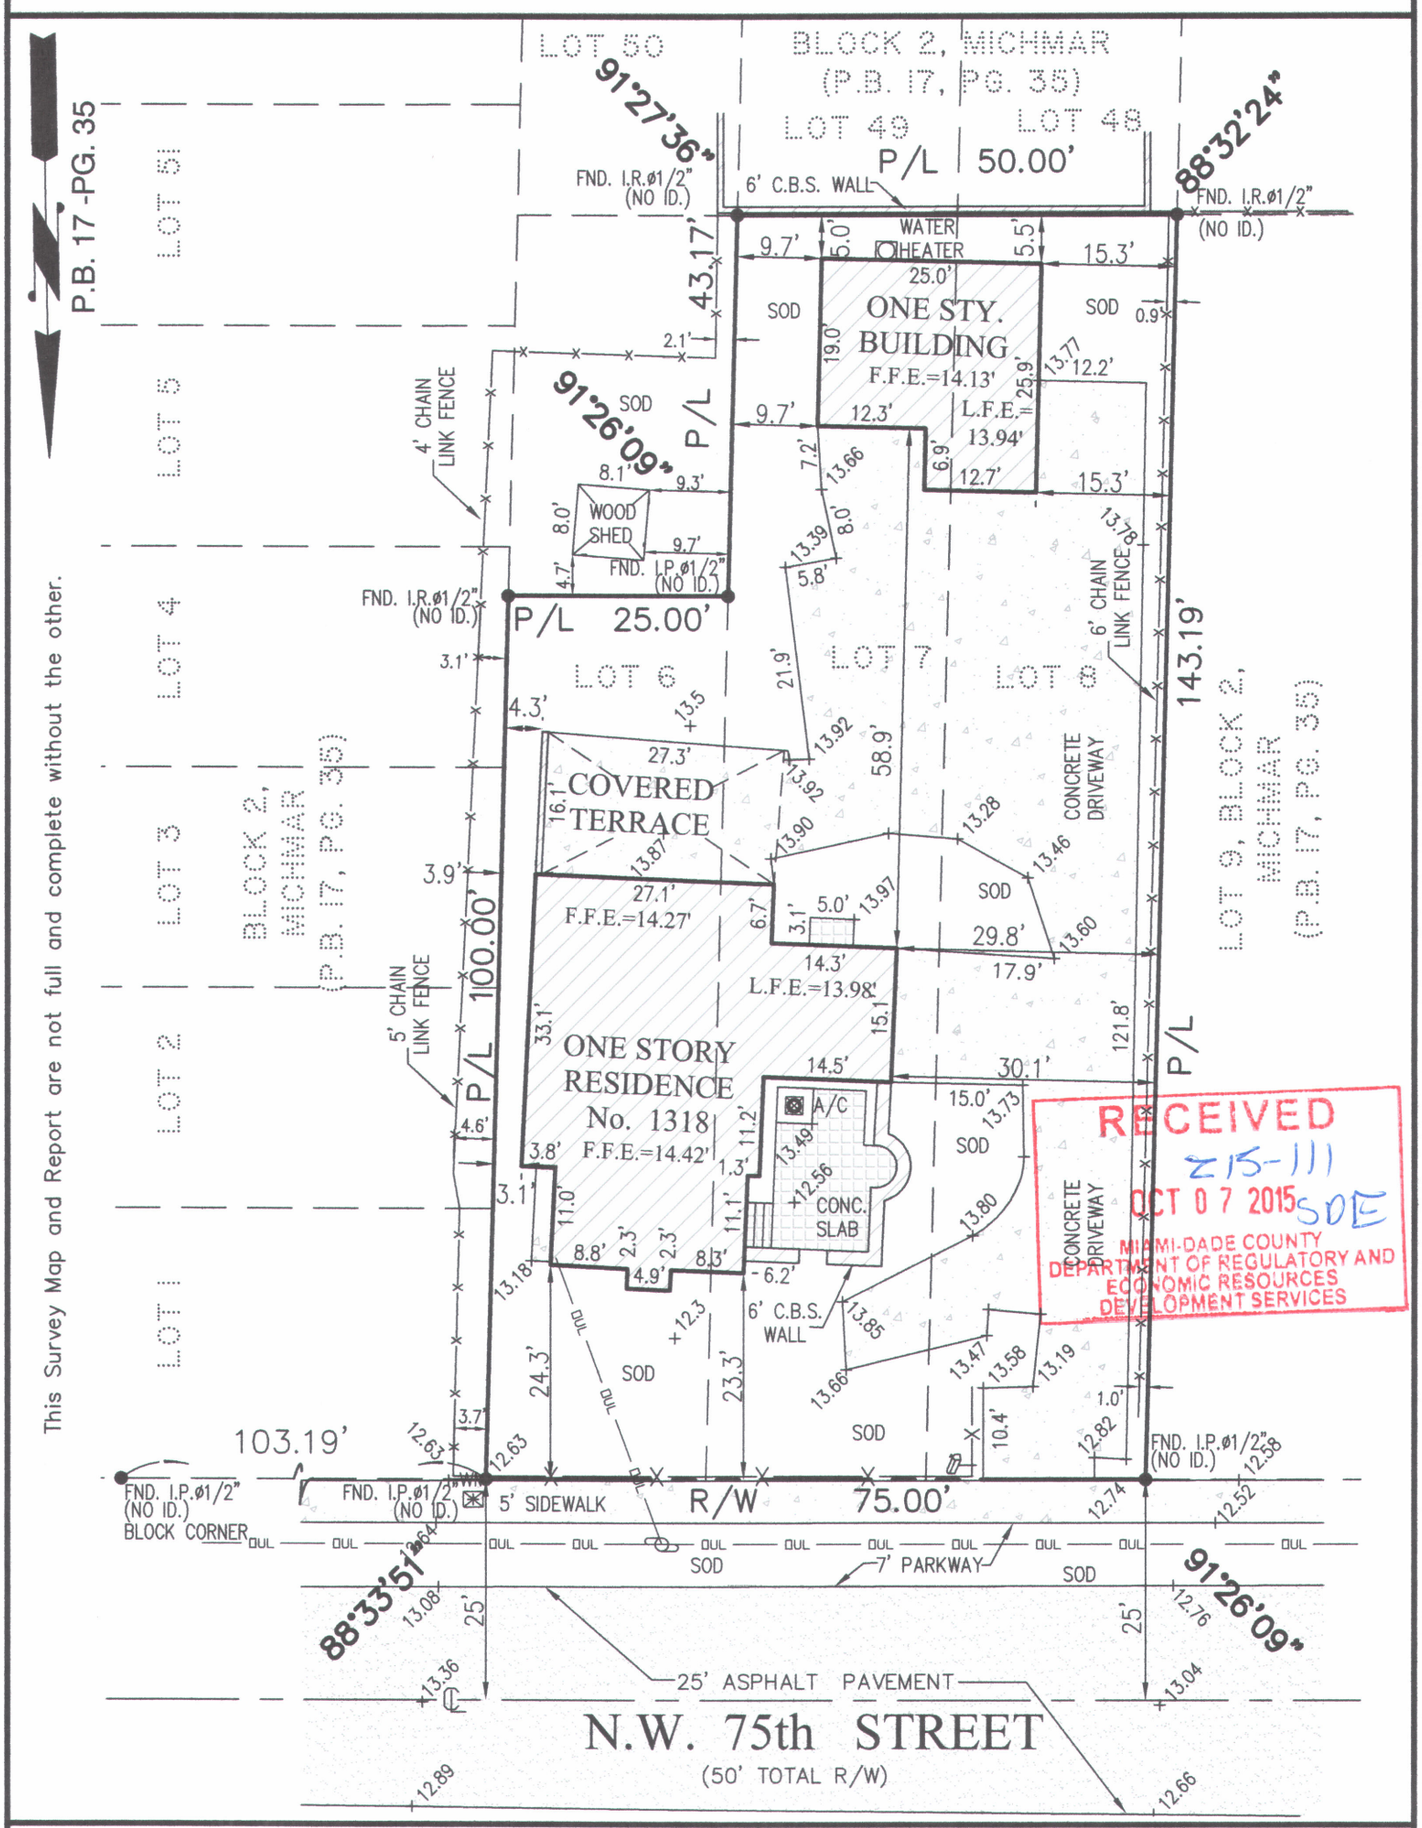

RECEIVED
Z15-111
OCT 07 2015 SDE
MIAMI-DADE COUNTY
DEPARTMENT OF REGULATORY AND ECONOMIC RESOURCES
DEVELOPMENT SERVICES

ABBREVIATIONS & LEGEND

A	Arc	Pg.	Page
FND	Found	R/W	Right-of-Way
U.E.	Utility Easement	℄	Center Line
IP	Iron Pipe	M	Monument Line
IR	Iron Rebar	TBM	Temporary Benchmark
N&D	Nail & Disc	PWY	Parkway
COL.	Column	W/P	Water Pump
P.B.	PLat Book	ENC	Encroachment

Unknown Manhole
Sewer Manhole
Telephone Manhole
Water Meter
Water Valve
Catch basin
Fire Hydrant
Electric Box
Light Pole
Utility Pole
Concrete Light Pole
Property Corner
Chain Link Fence
Wood Fence
Metal or plastic Fence
Overhead Utility line
Spot Elevation

FormTech
Land Surveying, Inc.
State of Florida LB # 7980
12209 S.W. 129th Court, Miami, Florida, 33186
Ph: (786)429-3034 (786)443-0285 (786)443-0678
www.formtechsurveyors.com email:info@formtechsurveyors.com

Scale: 1" = 20'

0' 10' 20' 40'

GRAPHIC SCALE

Job # 15-0943
Date: 09-18-2015